
B.M. STD N.E. COR. GLENN & 31ST ST SO. ELEV 95.65
B.M. N.W. COR CONC. PORCH HO#3158 S. BONN ELEV. 97.635

T.P. S.W. COR CONC. PORCH HO #3134 SO. BONN ELEV. 97.97

NOTE
REGET SO" LMP TO GRADES AS SHOWN & DIG DITCHES TO ALLOW WATER TO FLO INTO DITCH ON N.S. 31ST ST SO.

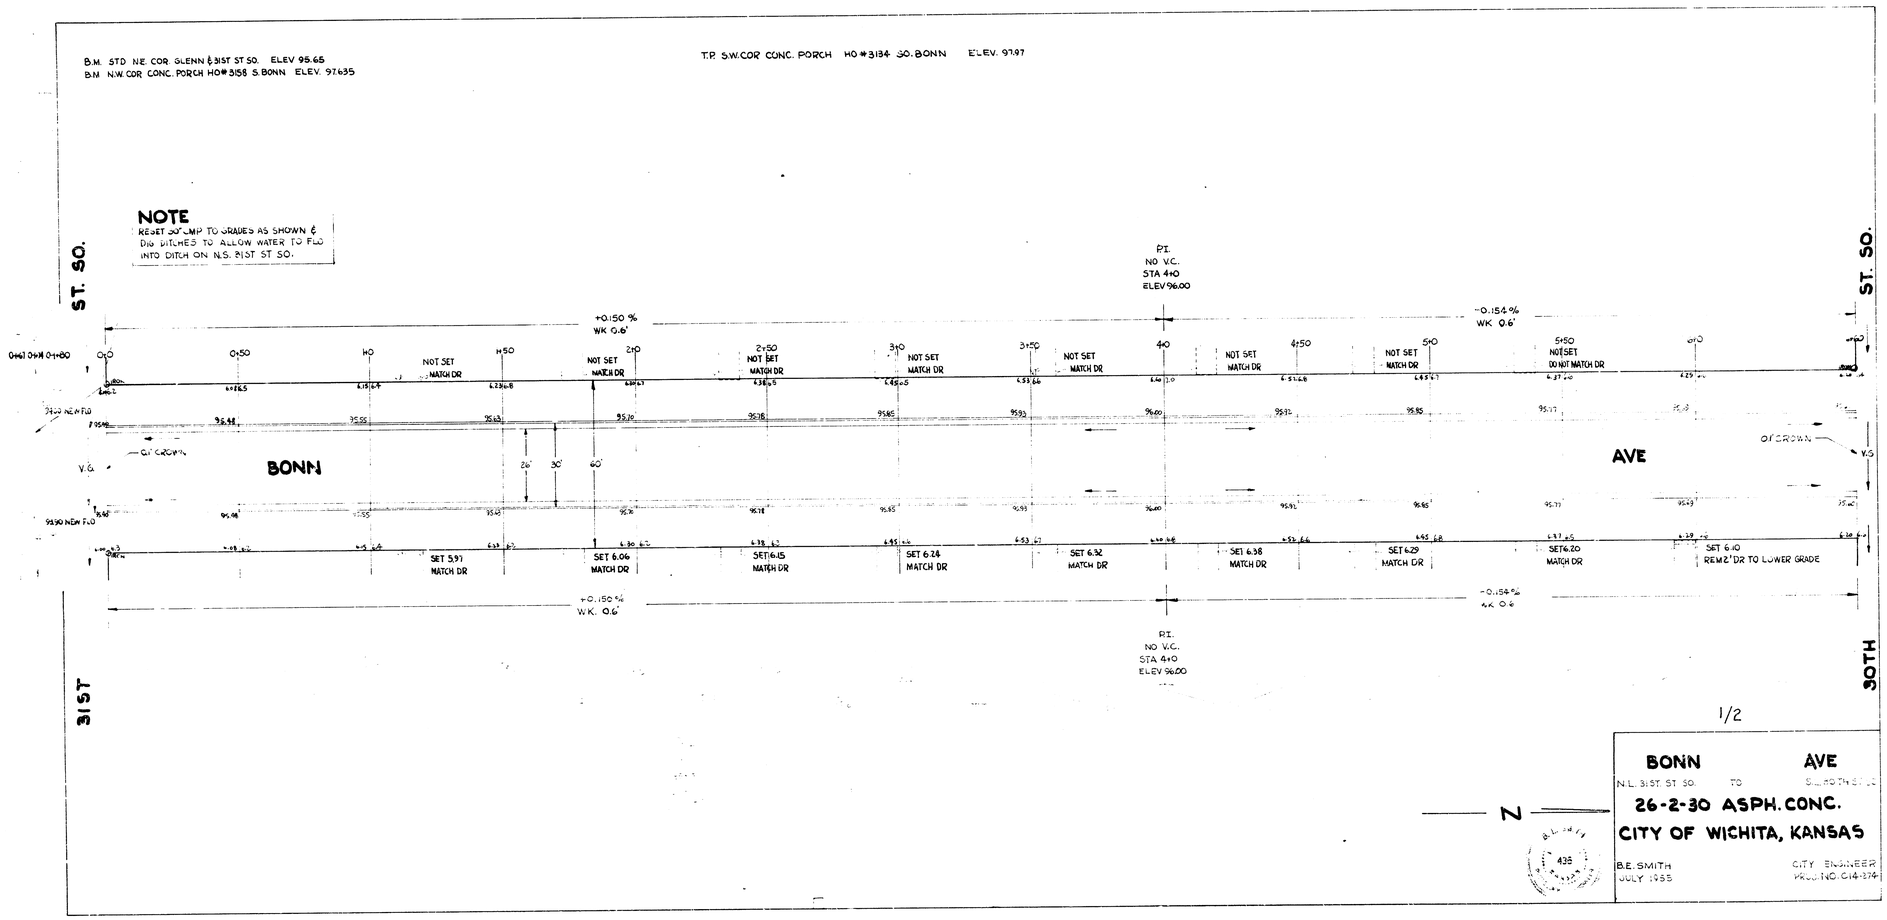

1/2

BONN	AVE
N.L. 31ST ST SO.	TO S.L. 30TH ST SO.

26-2-30 ASPH. CONC.
CITY OF WICHITA, KANSAS

B.E. SMITH
JULY 1955

CITY ENGINEER
PROJ. NO. C14-374