
B.M. N.E. COR CONC PORCH HO # 2561 NO. SALINA ELEV 125.97
B.M. "2" IN RIM HSE W.C.B. OF BURNS & S.L. 25TH ELEV. 125.635

NOTE
MATCH EXIST. PAVT. AT BOTH ENDS OF PROJECT.

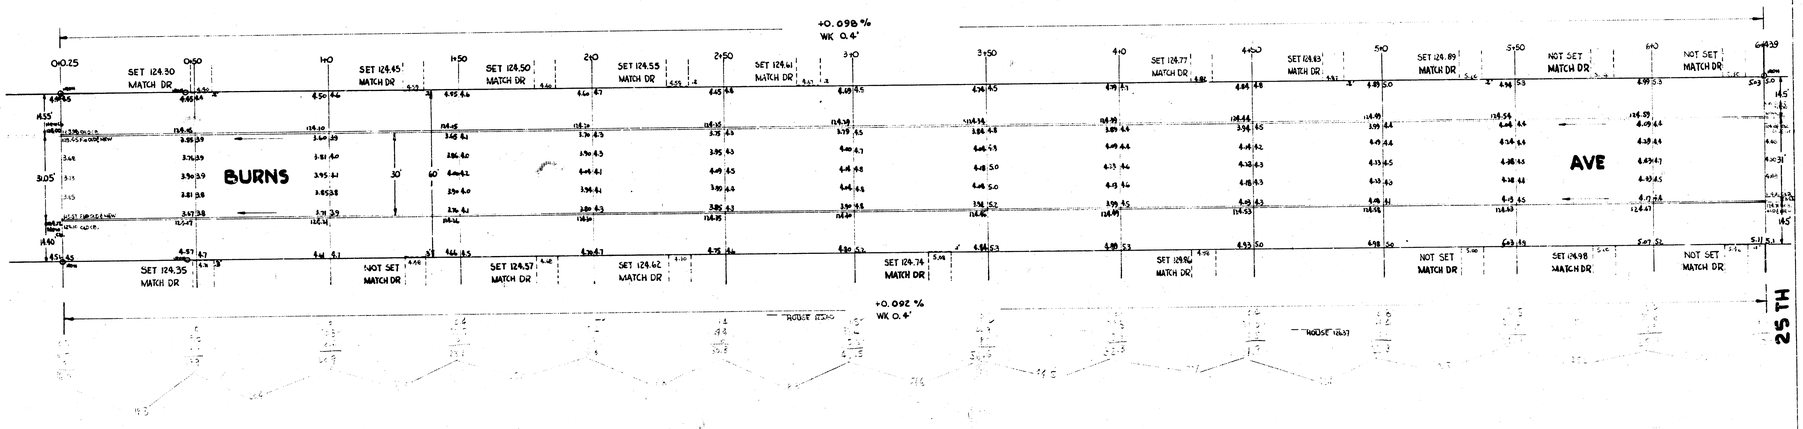

N

B. E. SMITH LICENSED KANSAS 436 PROFESSIONAL ENGINEER

BURNS AVE
N.L. LOT 1 BLK D & N.L. LOT 12 BLK C COMMUNITY ADD. TO S.L. 25TH ST.
30' CONC & CURB
CITY OF WICHITA, KANSAS
B.E. SMITH
JULY 1955
CITY ENGINEER
PROJ. NO. 615-156