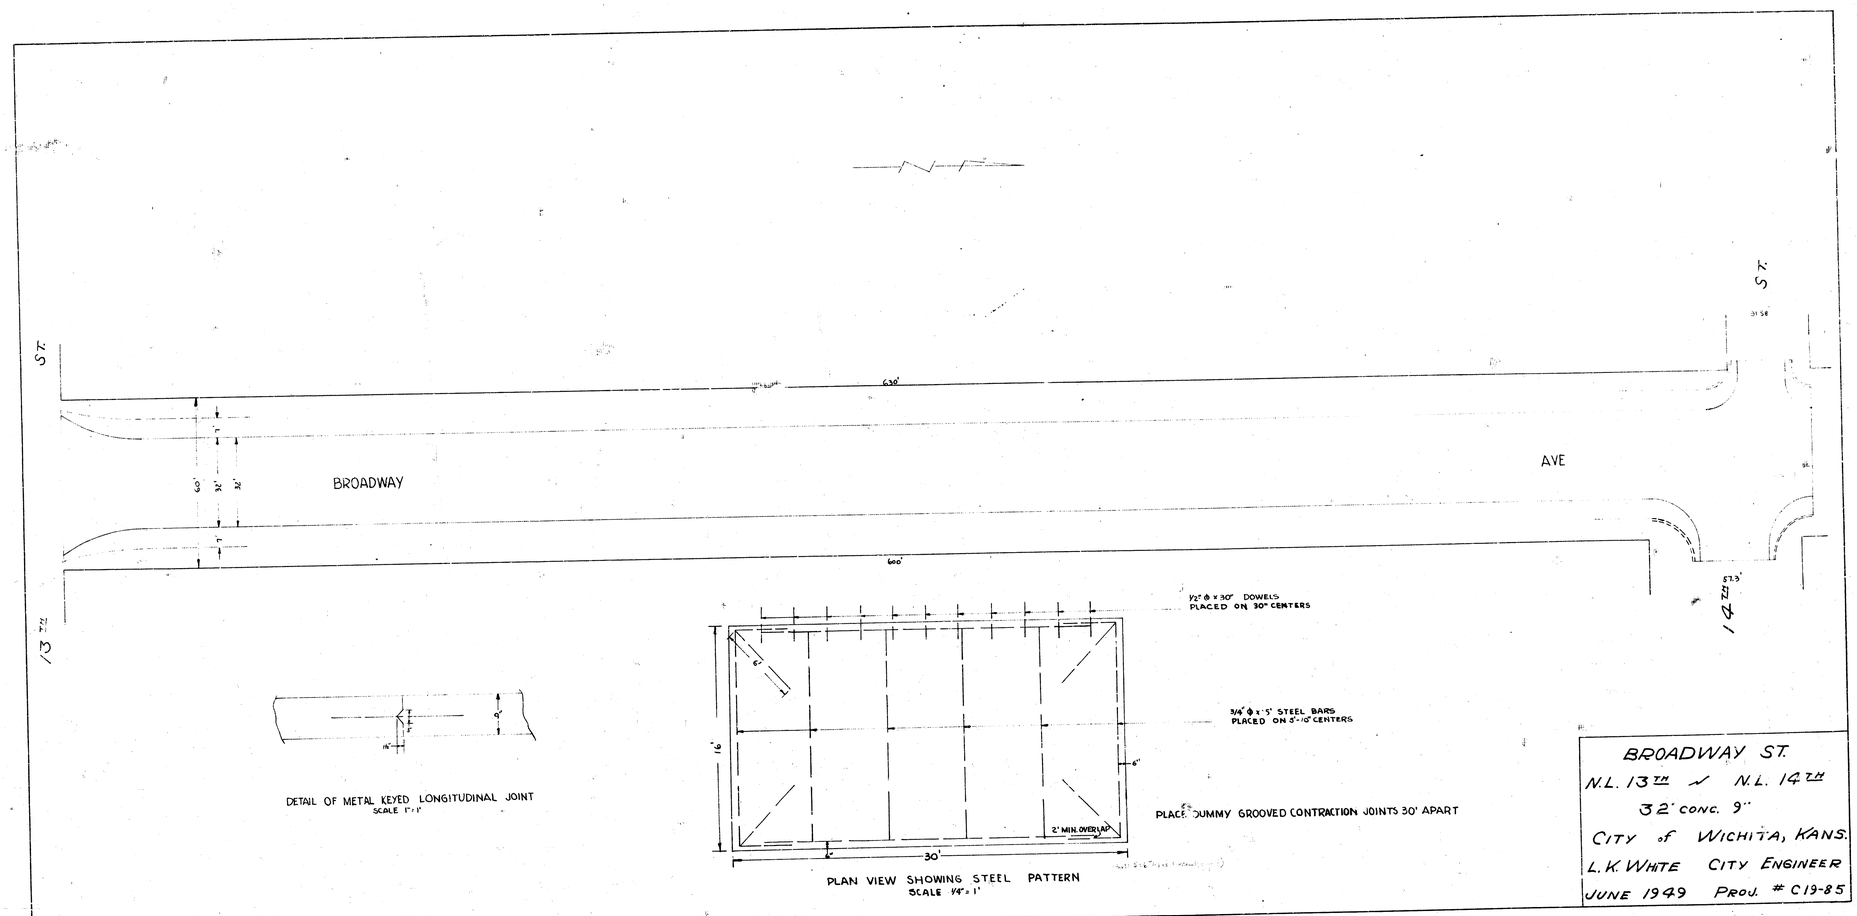

S 7T
630'
AVE
BROADWAY
60'
32'
32'
7'
600'
13 TH
14 TH
57.3'
DETAIL OF METAL KEYED LONGITUDINAL JOINT
SCALE 1"=1'
½" ⌀ x 30" DOWELS PLACED ON 30" CENTERS
3/4" ⌀ x 5' STEEL BARS PLACED ON 3'-10" CENTERS
16'
6"
30'
2" MIN. OVERLAP
PLAN VIEW SHOWING STEEL PATTERN
SCALE 1/4"=1'
PLACE DUMMY GROOVED CONTRACTION JOINTS 30' APART
BROADWAY ST.
N.L. 13TH ~ N.L. 14TH
32' CONC. 9"
CITY of WICHITA, KANS.
L.K. WHITE CITY ENGINEER
JUNE 1949 PROJ. # C19-85