
B.M. 1115.13 "X" on Prop. Cor. N.E. Cor. English & Chautauqua.
B.M. 1115.50 "R" in Pitche W.End Apr. Wk. S.W. Cor. Chautauqua & Douglas

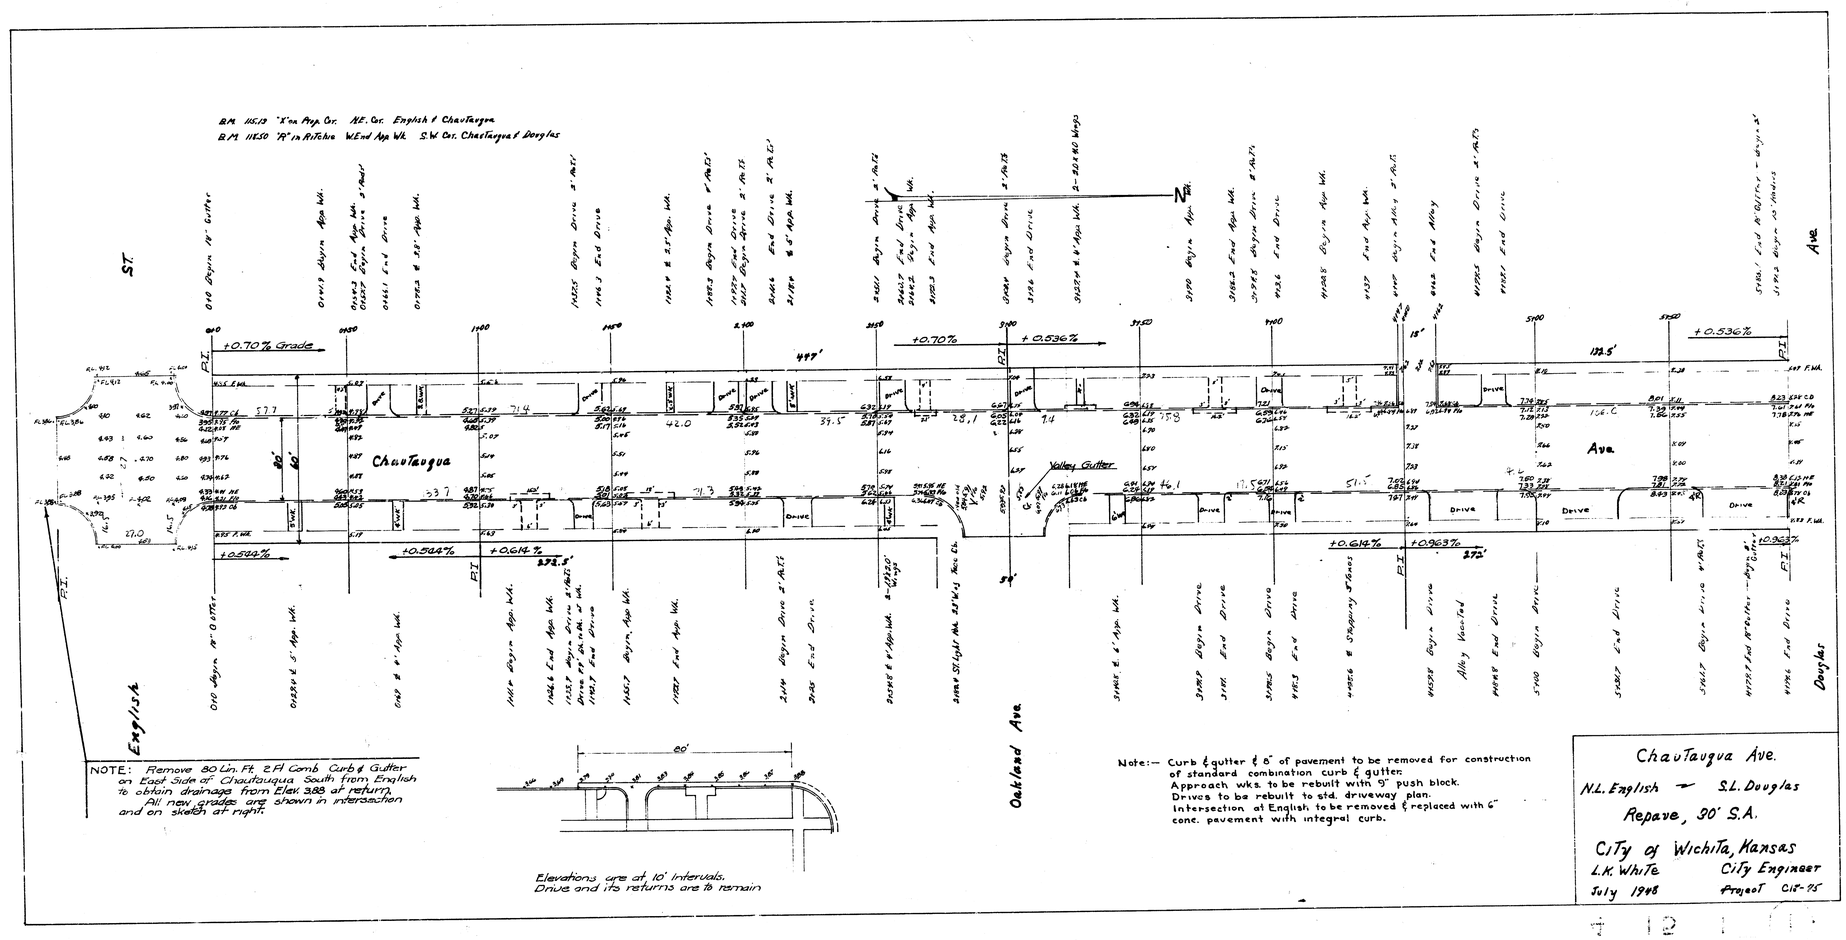

NOTE: Remove 80 Lin. Ft. 2 Ft. Comb. Curb & Gutter on East Side of Chautauqua South from English to obtain drainage from Elev. 388 at return. All new grades are shown in intersection and on sketch at right.

Elevations are at 10' intervals.
Drive and its returns are to remain

Note:— Curb & gutter & 6" of pavement to be removed for construction of standard combination curb & gutter.
Approach wks. to be rebuilt with 9" push block.
Drives to be rebuilt to std. driveway plan.
Intersection at English to be removed & replaced with 6" conc. pavement with integral curb.

Chautauqua Ave.
N.L. English — S.L. Douglas
Repave, 30' S.A.
City of Wichita, Kansas
L.K. White City Engineer
July 1948 Project C18-95