CLARA STREET

N·L·9th ST· TO S·L· ROBINSON ST·

472-76-245-80913-000-000-001

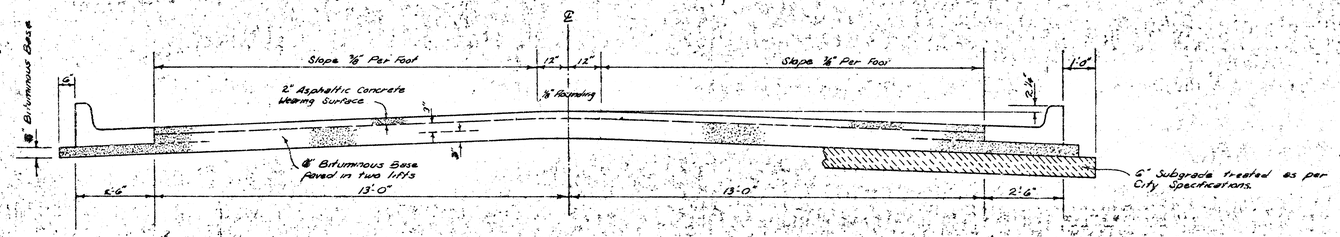

COMBINED CURB & GUTTER

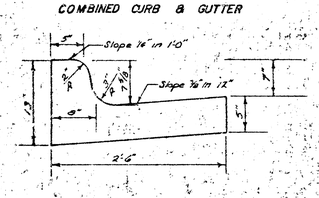

~~ROLL TYPE CURB & GUTTER~~

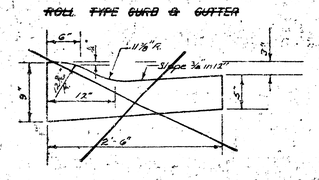

TYPICAL SECTION

31' ASPHALTIC CONCRETE PAVEMENT WITH BITUMINOUS BASE

A TACK COAT OF EMULSIFIED ASPHALT (SS-1H) SHALL BE APPLIED AT AN APPROXIMATE RATE OF 0.05 GALLONS PER SQ. YD. BETWEEN LIFTS OF ASPHALTIC MATERIALS WHEN ORDERED BY THE ENGINEER. TACK COAT WILL NOT BE PAID FOR DIRECTLY AND SHALL BE CONSIDERED AS SUBSIDIARY TO PRICE BID FOR ASPHALTIC PAVEMENT.

BITUMINOUS BASE AND ASPHALTIC CONCRETE WEARING SURFACE SHALL BE PLACED WITH A LAYDOWN MACHINE HAVING AUTOMATIC CONTROLS FOR CROWN AND GRADE. CONSTRUCTION JOINTS IN EACH LIFT SHALL BE STAGGERED A MINIMUM DISTANCE OF 1' WITH JOINTS IN PRECEDING LIFTS AND SUCH THAT A JOINT WILL BE CONSTRUCTED ON THE PAVEMENT CENTERLINE IN THE TOP LIFT.

The A.C. pavement between the Comb. Curb & Gutter shall be paid as Sq. Yds. 8" A.C. Pavement (6" Bituminous Base). The Bituminous Base under the Comb. Curb & Gutter shall be paid as Sq. Yds. 3" Bituminous Base.

*NOTE CONSTRUCTION OF THIS PROJECT SHALL NOT BEGIN BEFORE SEPT. 1, 1980

DETAIL OF TRANSVERSE CONSTRUCTION JOINTS

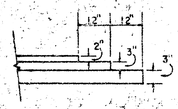

TRANSVERSE CONSTRUCTION JOINTS SHALL BE CONSTRUCTED IN FLEXIBLE BASE PAVEMENTS AT LOCATIONS WHERE PAVEMENT TEMPORARILY ENDS TO FACILITATE FUTURE PAVEMENT CONSTRUCTION AS SHOWN BY DETAIL. THE COST OF CONSTRUCTING THE TRANSVERSE CONSTRUCTION JOINTS SHALL NOT BE MEASURED OR PAID FOR DIRECTLY BUT SHALL BE INCLUDED IN THE BID PRICE FOR SQUARE YARDS OF ASPHALTIC CONCRETE PAVEMENT.

W. BRENT WOOTEN LICENSED 8473 KANSAS PROFESSIONAL ENGINEER

CITY OF WICHITA, KANSAS

DEPARTMENT OF PUBLIC WORKS — ENGINEERING

DEAN SELLERS ACTING CITY ENGINEER

DATE: _____ PROJ. NO. 472-76-245-80913-000-000-001

1/3

FILMED FROM THE BEST AVAILABLE COPY

B·M·=126·57 R·R· Spk· E·Side P·P·W·Side CLARA 25'N·of 9th·

B·M·=124·64 ANNA & 9th·ST·N·, City STD·, 33'W·& 42'S·

B·M·=128·21 R·R· Spk· S·Side P·P· On W·L· CLARA 45'N·of S·L·ROBINSON ST·

Scale 1"=20'

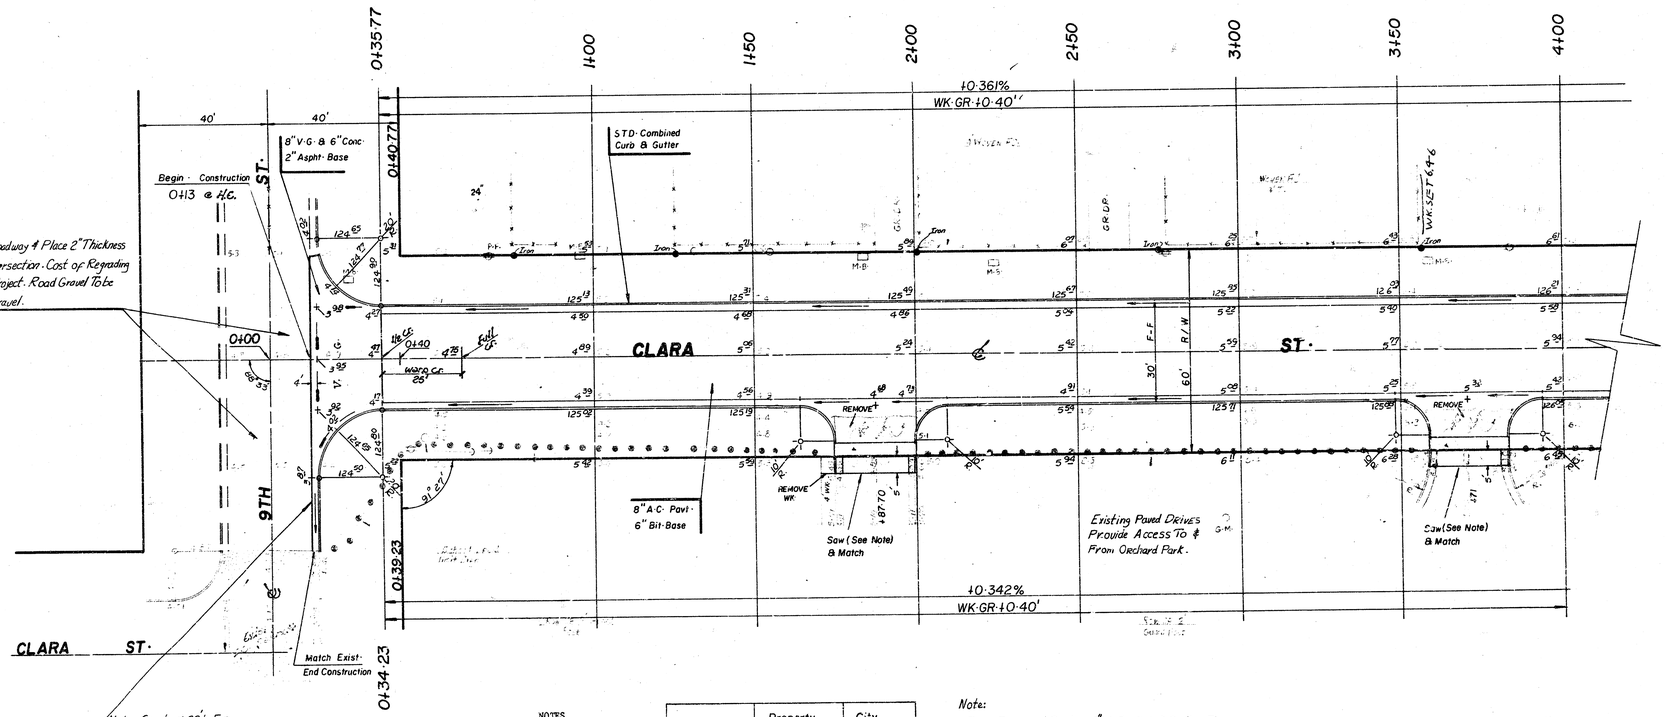

Note: Construct 22'L·F·± Combined Curb & Gutter With 3" Conc. Base

Survey Hendy Plan Sht Index Ex Sht Checked

65 DEH-1

NOTES

1. CONTRACTOR TO NOTE START DATE ON TYPICAL SHEET.

2. EXISTING GUARD POSTS ON EAST SIDE OF CLARA SHALL REMAIN IN PLACE.

	Property	City
Excavation	1105·14 c·y·	90·90 c·y·
+ 10%	110·91 c·y·	9·09 c·y·
TOTAL	1220·05 c·y·	99·99 c·y·
Mainpulation	2281·29 s·y·	137·45 s·y·

Note:
Saw, Remove & Replace 6" A·C, Curb & Gutter To Same Thickness As Exists. To be Paid As S·Y· Pavement Removed & Replaced.

TYPE OF SUB-DRAIN ... SHALL BE DETERMINED BY ... SUB-GRADE EXAMINATION ... ENTRAINMENT, CEMENT TREATMENT, DRAINAGE MODIFICATION, OR ANY COMBINATION OF THESE.

CLARA STREET

N·L· 9th ST· TO S·L· ROBINSON ST·

(31'B-B A·C· Pavt·/Comb·Cb· & Gutter)

CITY OF WICHITA, KANSAS

DEAN SELLERS Acting City Engineer

Proj·NO· 472-76-245-80913-000-000-001

2/5

Scale 1"= 20'

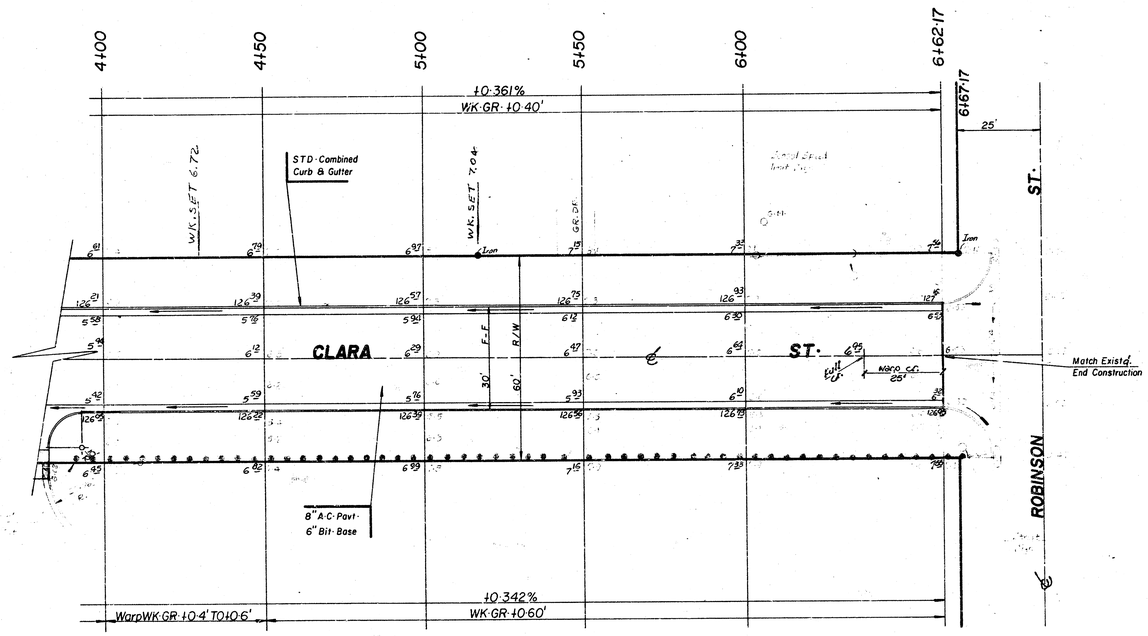

CLARA STREET

3/3