M² 5-2

B.M. 96.95 NW corner concrete step, House #2562 Ellis

N

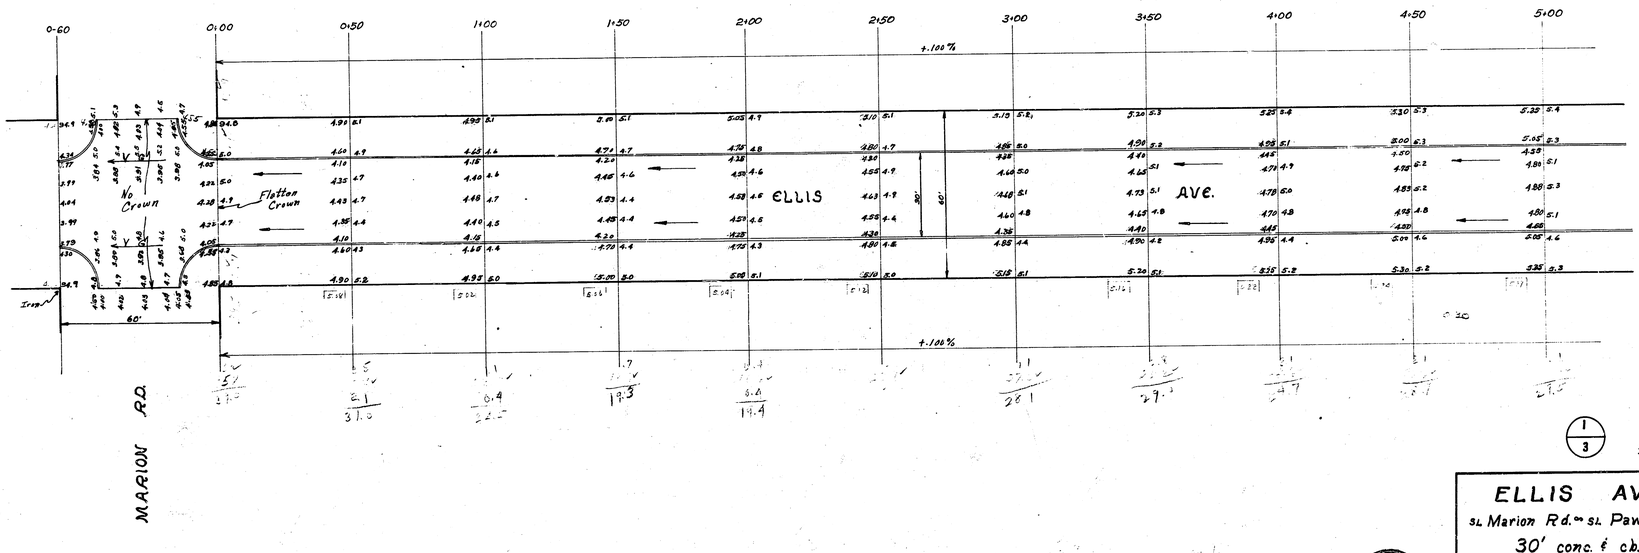

1/3

38 Drs

ELLIS AVE.

sl. Marion Rd. to sl. Pawnee Ave.

30' conc. & c.b.

City of Wichita, Kansas

L. K. White City Engineer

October, 1950 Proj. No. C10-160

L. K. WHITE LICENSED KANSAS PROFESSIONAL ENGINEER 55

M&G-2

B.M. 97.77 SE corner concrete porch, House #2457 Ellis

N

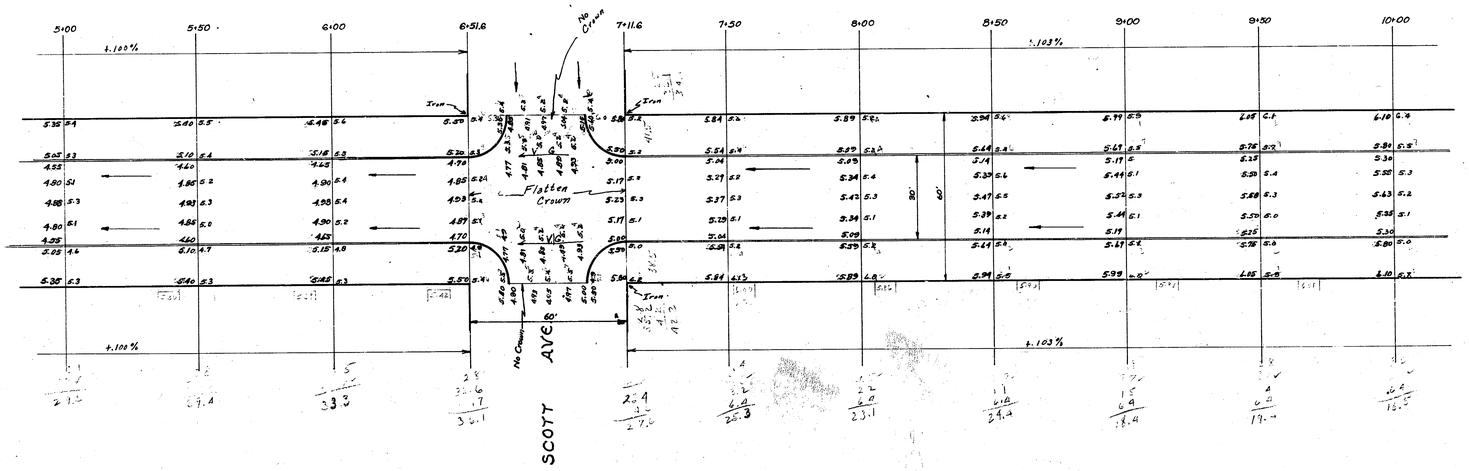

2/3

ELLIS AVE.

L. E. WHITE LICENSED LAND SURVEYOR 55 PROFESSIONAL ENGINEER

M & G-2

B.M. 99.88 'T' in Trey, F.P., NW corner, Pawnee & Ellis

N

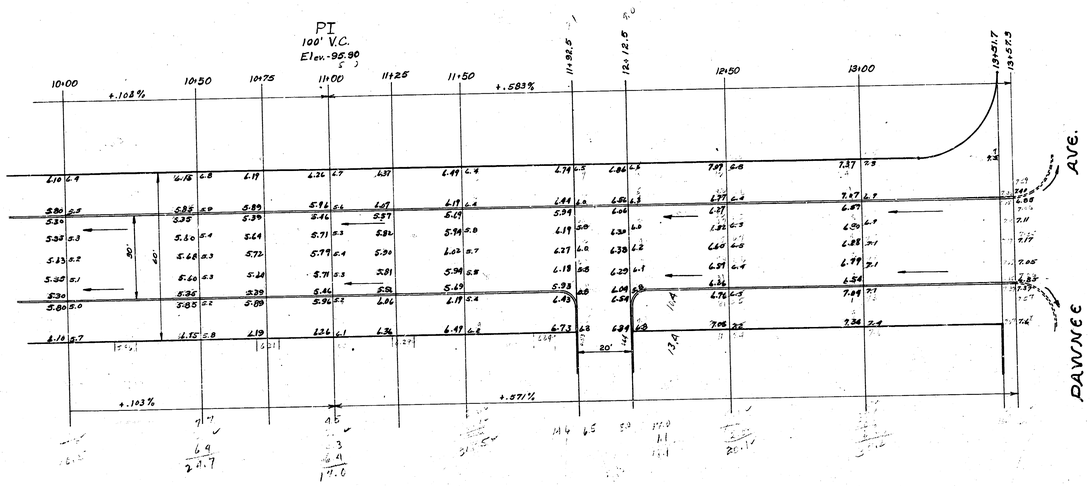

3/3

ELLIS AVE.

4 8 1 SS