
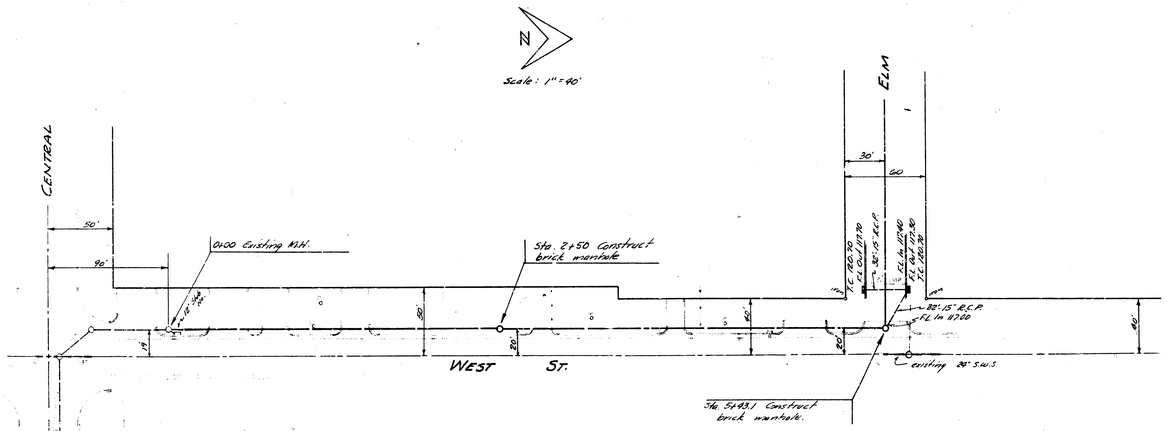


NOTE: Bid of sand fill is to include cost of flushing where sand is used. If excavated material is suitable for backfill, bread fit of flushing will be paid.

NOTE: Paving Contractor is to repair return @ Elm.

B.M. 1220 Standard N.W. Cor. West St. & Central

B.M. 1210.8 'x' on W Cb. West St. S.L. Elm N.

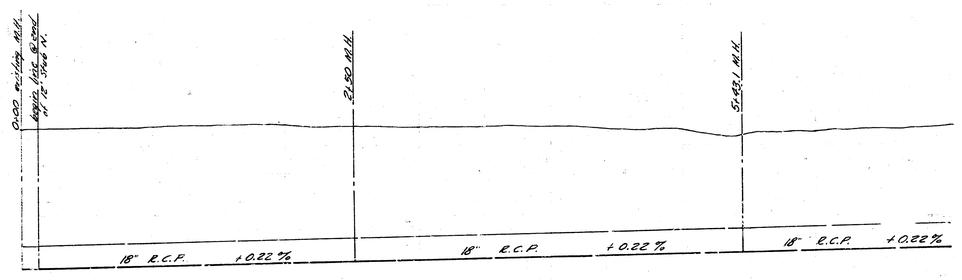


111.10 to existing M.H.	111.52	111.64	F.L. 111.75	111.86	112.01	112.30	F.L. Out 112.38 F.L. In 112.48	112.53	112.75
0+0	1+0	2+0		3+0	4+0	5+0		6+0	7+0


INCIDENTAL DRAINAGE
ELM ST.
E.L. NEVADA TO W.L. WEST ST.
CITY OF WICHITA, KANSAS
B.E. SMITH - CITY ENGINEER
SEPT. 1958 PROJ. C18-20

1/2

Scale: 1"=40'

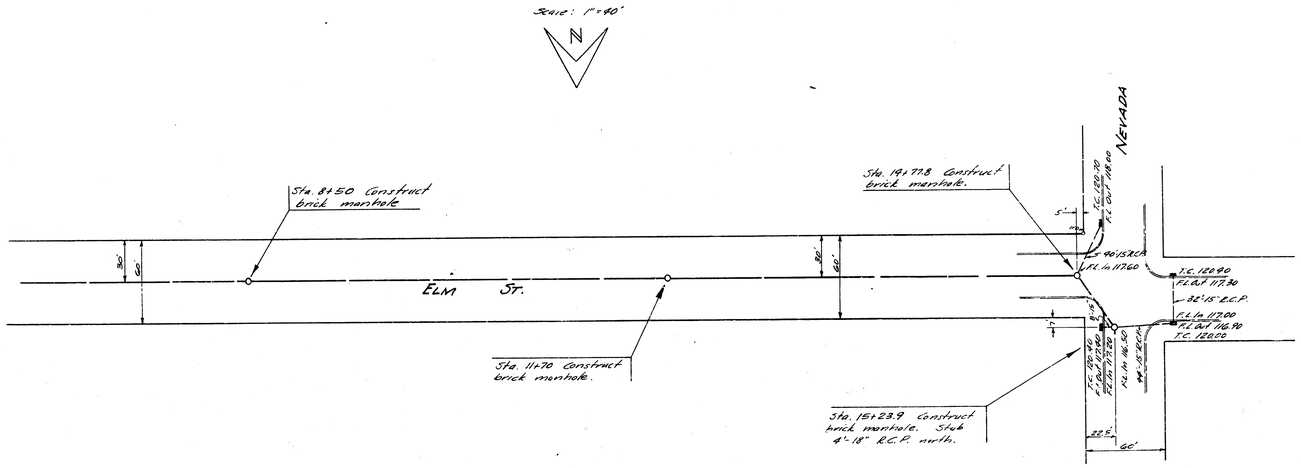

B.M. 121.08 x' on N. Ch. West St. S.L. Elm W.

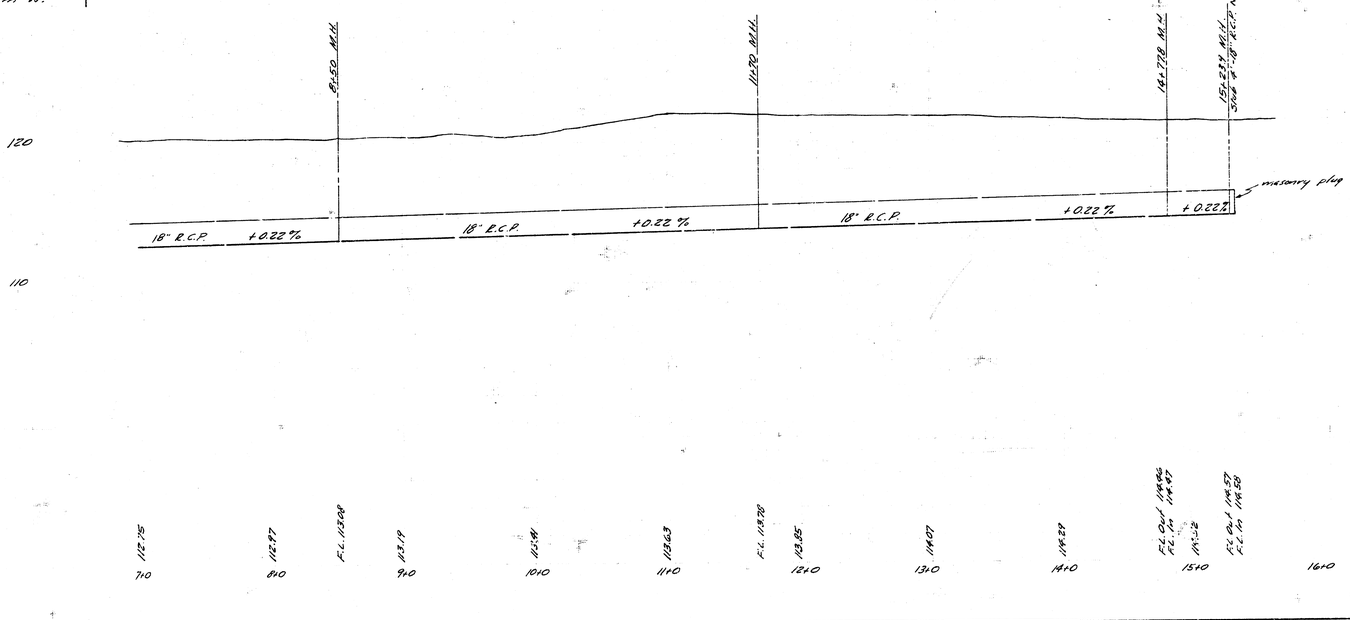

INCIDENTAL DRAINAGE
ELM ST.
E.L. NEVADA TO W.L. WEST ST.
PROJ. C18-20


2/2

B. M. 121.28 "X" on W. 25 West St. on St. Elm west

B. M. 122.002 std. SW cor. West St. and Central Ave.

Base Line = ℄ Elm St. going east.

NOTICE TO CONTRACTOR:
All entrance pipes are to be disposed of in accordance with instruction of the city dirt checker.

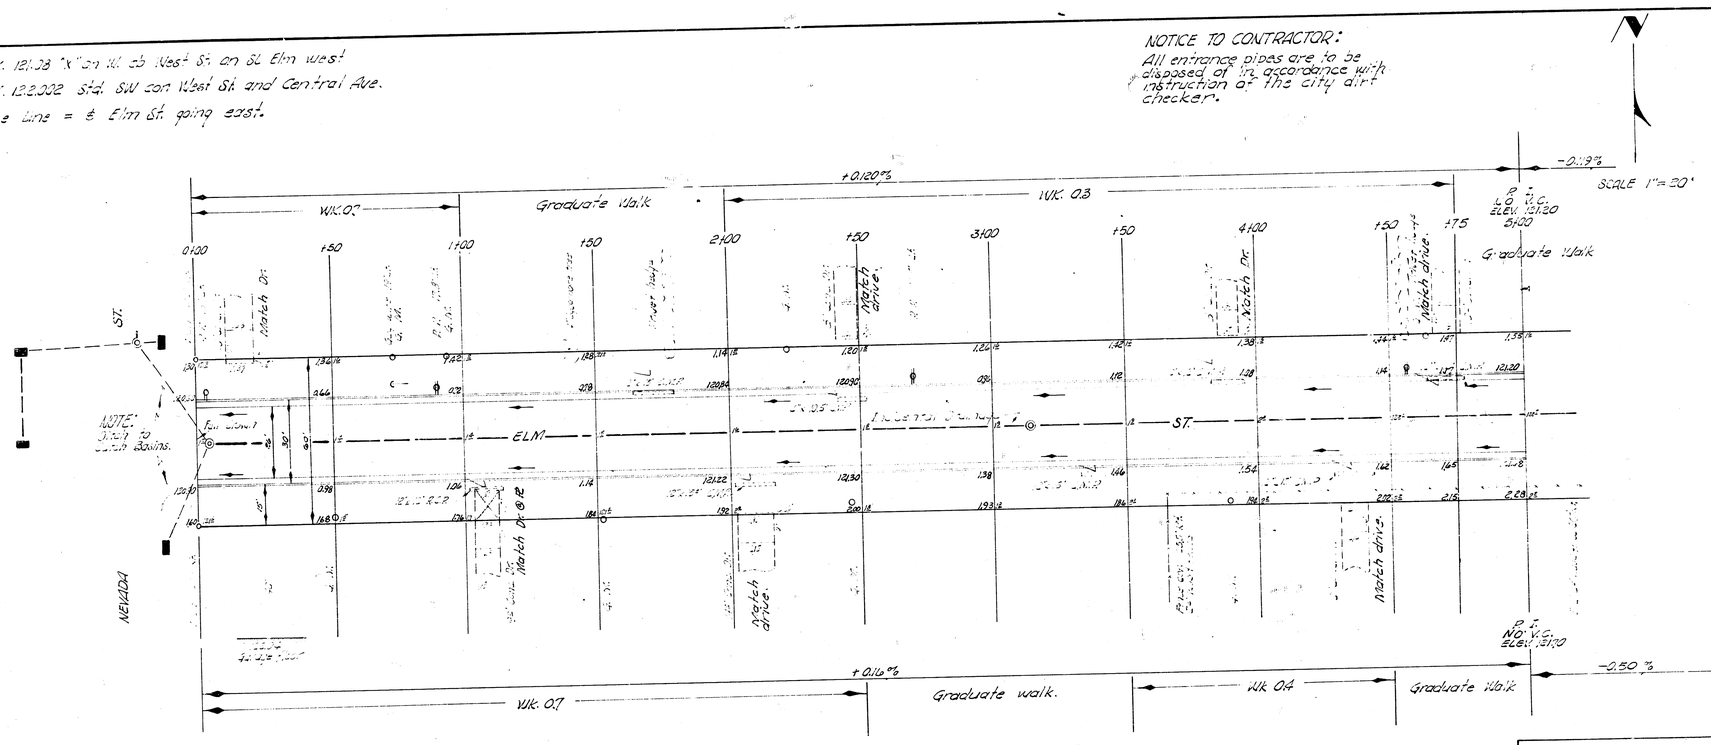

EXCAVATION

CITY		PROP.
23.0		1414.6
2.3	+10%	141.5
25.3		1556.1 Cu. Yds.

JAMES H. TANNY 2012 REGISTERED LAND SURVEYOR STATE OF KANSAS

B. E. SMITH 436 REGISTERED ENGINEER STATE OF KANSAS

1/4

ELM STREET


EL NEVADA ST. TO WL WEST ST.

26'-2-30' A.C.

CITY OF WICHITA, KANSAS

B. E. SMITH CITY ENGINEER

SEPT. 1958, PROJ. NO. C.8-30

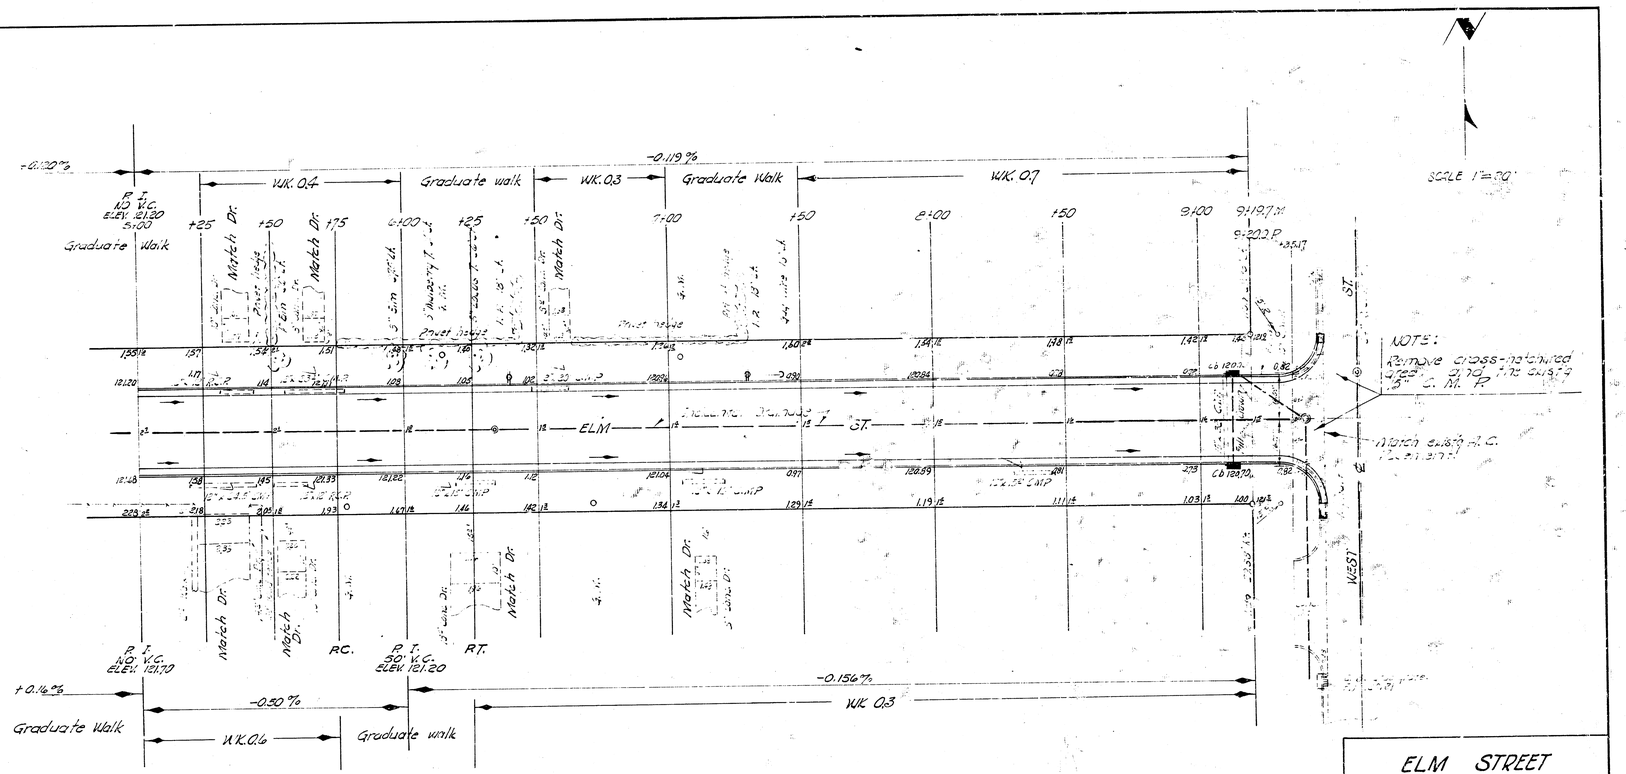

ELM STREET

EL NEVADA TO W. WEST

PROJ. W.O. C18-20

2/4