BM 101.25 SW Cor Conc. Porch Ho# 2020 S. ERIE
BM 100.69 SW Cor Conc Porch Ho# 2804 E LEVY

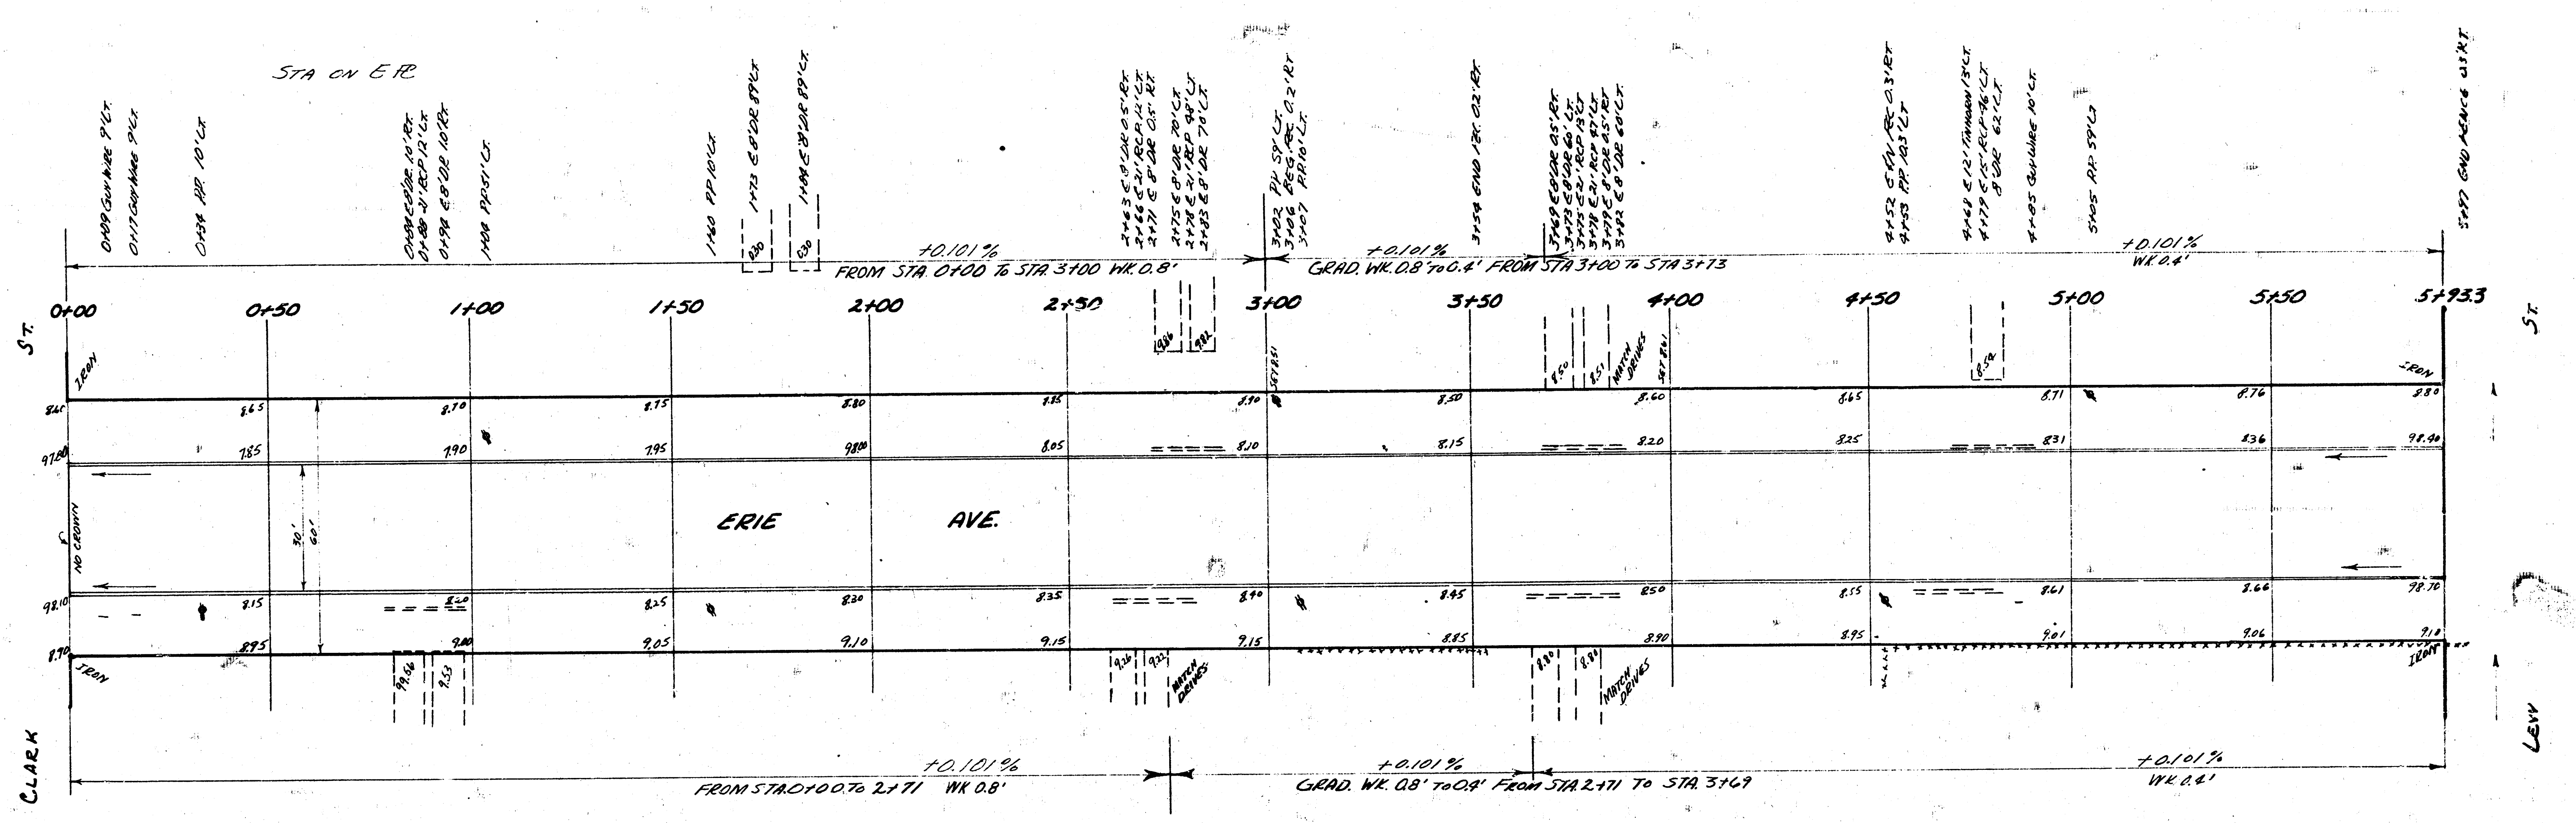

NOTE TO CONTRACTOR & FIELD ENGINEER:
ALL ENTRANCE PIPE TO BE PLACED ON OWNERS PROPERTY. THE STREET DEPT. WILL HAUL THIS PIPE AWAY UPON THE REQUEST OF THE PROPERTY OWNER.

1"=20'

B.E. SMITH 436

ERIE AVE
S.L. LEVY TO N.L. CLARK
30' CONC & CB

CITY OF WICHITA, KANSAS
B.E. SMITH CITY ENGINEER
FEB. 2, 1953 PROJ. No. C12-259