BM 105.17 R.R. Spike NE side P.P. at sta. 2+11.7, 9' lt.

BL is ℄ Alley

N

Scale 1"=20'

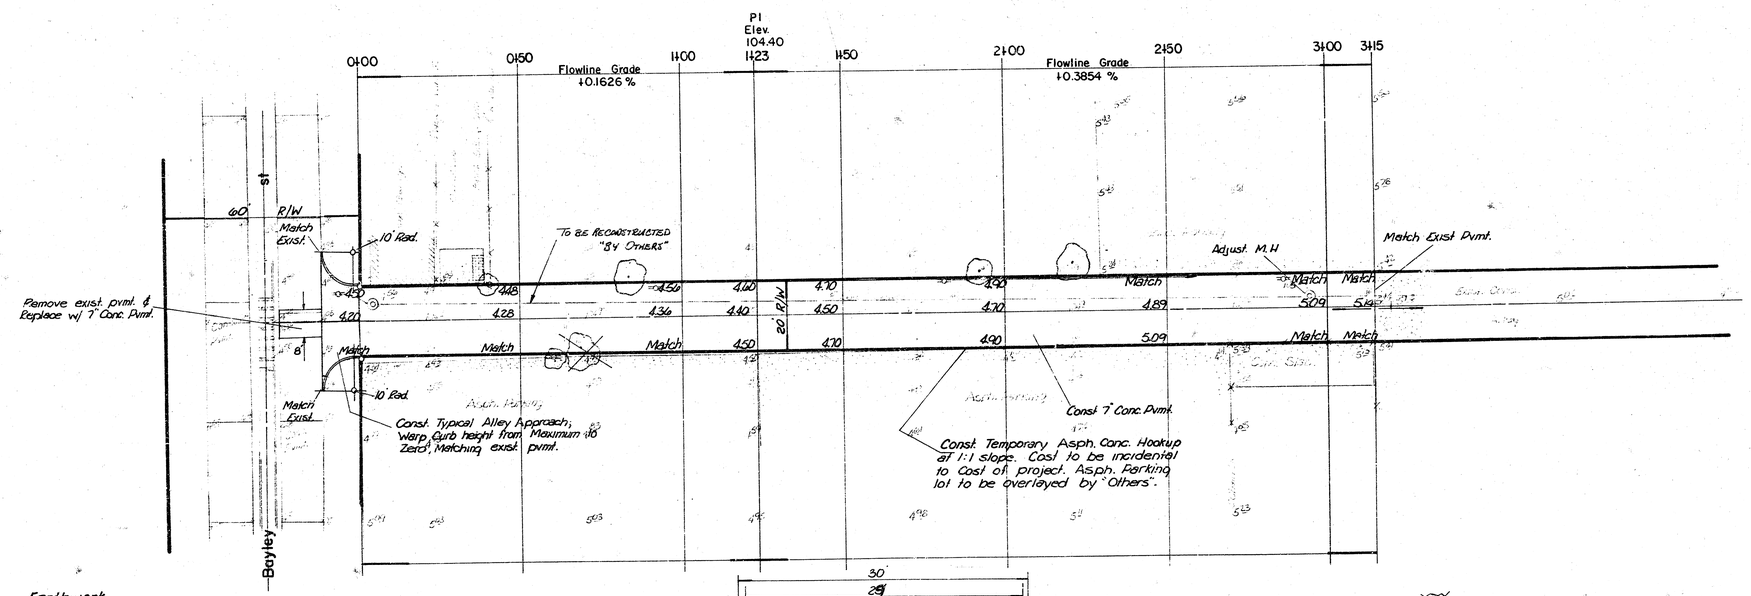

Earthwork

	Property	City
Excavation	169.8 CY	6.0 CY
+ 10 %	17.0 CY	0.6 CY
Total	186.8 CY	6.6 CY
Manipulation	700 sy	

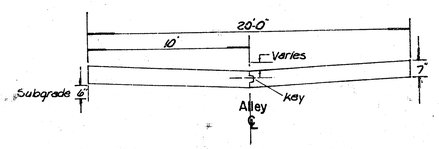

Typical Section
no scale

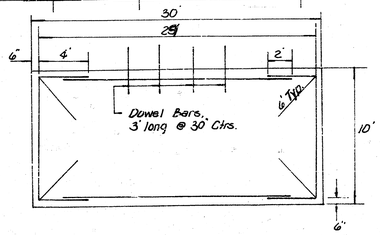

Typical Steel Pattern
no scale
All bars to be no. 6

Trees to be removed are marked Thus: ⊗ except that any tree which in the opinion of the Field Engineer can be saved shall be spared.

Alley between Main and Market

from NL Bayley to 285' S. of SL Lincoln

City of Wichita, Kansas

Dept Engineering

R.W. Bruggeman Dept. of Engineering / City Engineer

Proj. no. 472-76-245-81012-000-000-001

STEPHEN R. LACKEY L.S. 7714 KANSAS

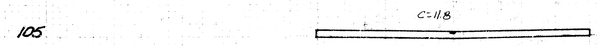

Excav.= 30.3 cy

3+15

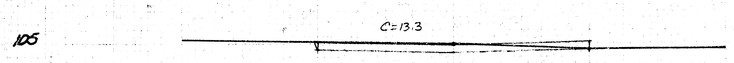

Excav.= 21.7 cy 2+50

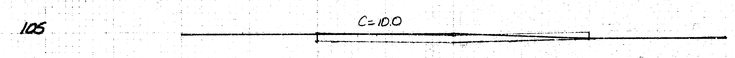

Excav.= 20.6

2+00

Excav.= 15.2 cy

1+50

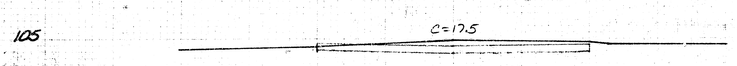

Excav.= 15.1 cy

1+23

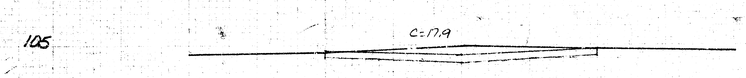

Excav = 34.3

1+00

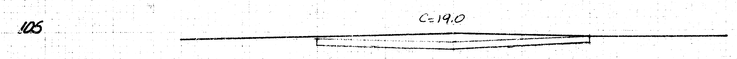

Excav.= 32.6 cy

0+50

Excav.= 6.0 cy 0+00

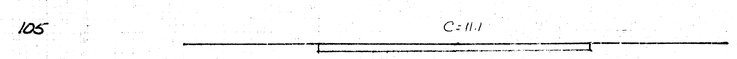

0-01+11.9

20 10 0 10 20

Earthwork Prop. C.Y.
Excavation 169.8 cy 6.0 cy