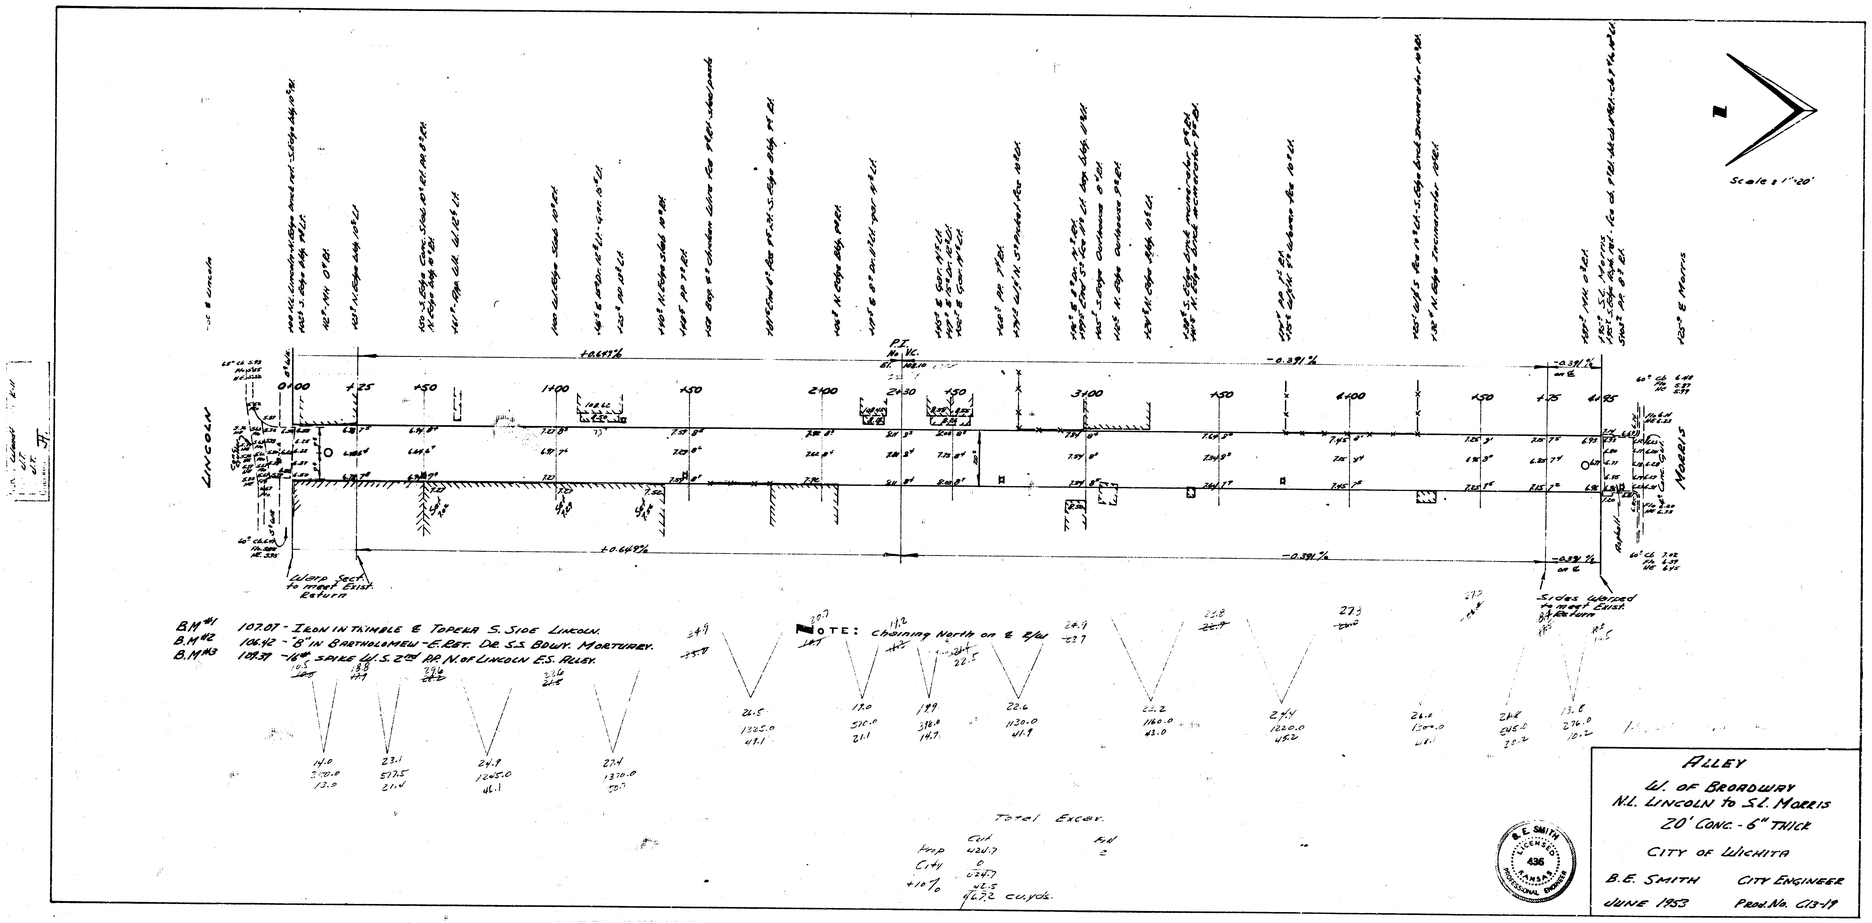


ALLEY

W. OF BROADWAY
N.L. LINCOLN to S.L. MORRIS
20' CONC. - 6" THICK

CITY OF WICHITA

B.E. SMITH — CITY ENGINEER

JUNE 1953 — PROJ. NO. C13-17