B. M. 107.02 "□" on S. end app. wk. @ N. cb NW cor. Dewey & Topeka.
B. M. 103.90 NW cor. Broadway & Dewey "□" on W. cb Broadway c. of wk. W.
Base = E. L. ALLEY

NOTE TO CONTRACTOR

This project will be constructed under the supervision of the CITY ENGINEER and conforming to the SPECIFICATIONS of the CITY OF WICHITA. The CONTRACTOR will reimburse the City of Wichita for all cost of Engineering, Plans, and Inspection.

SCALE 1"=10'

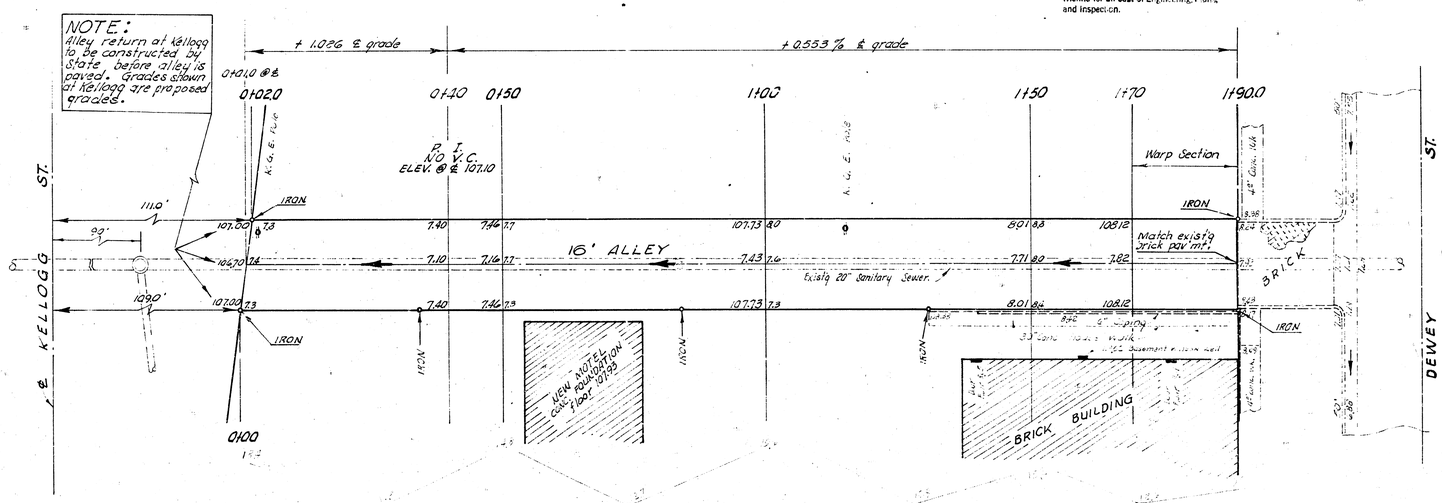

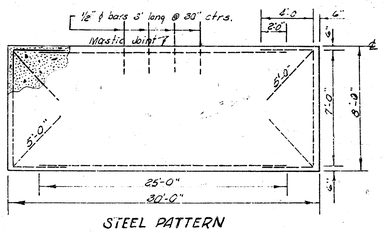

STEEL PATTERN
NO SCALE

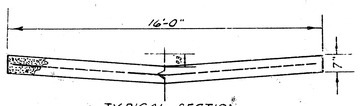

TYPICAL SECTION
(EXCEPTION AT WARPED SECTIONS)
NO SCALE

ESTIMATED QUANTITIES	
337.8	Sq. Yds 7" Conc.
2050.0	lbs. Reinf. Steel
96.2	Cu. Yds. Excavation
190.0	Lin. ft. Mastic Joint

JAMES H. JACKSON LICENSED 20.2 KANSAS CIVIL ENGINEER

JOHN H. EPPERSON LICENSED 531 KANSAS CIVIL ENGINEER

B. E. SMITH LICENSED 436 KANSAS PROFESSIONAL ENGINEER

ALLEY

BETW. BROADWAY AVE. & TOPEKA AVE.
NL KELLOGG TO SL DEWEY

16' CONC.-7"

CITY OF WICHITA, KANSAS

B. E. SMITH — CITY ENGINEER

PRIVATE CONTRACT