

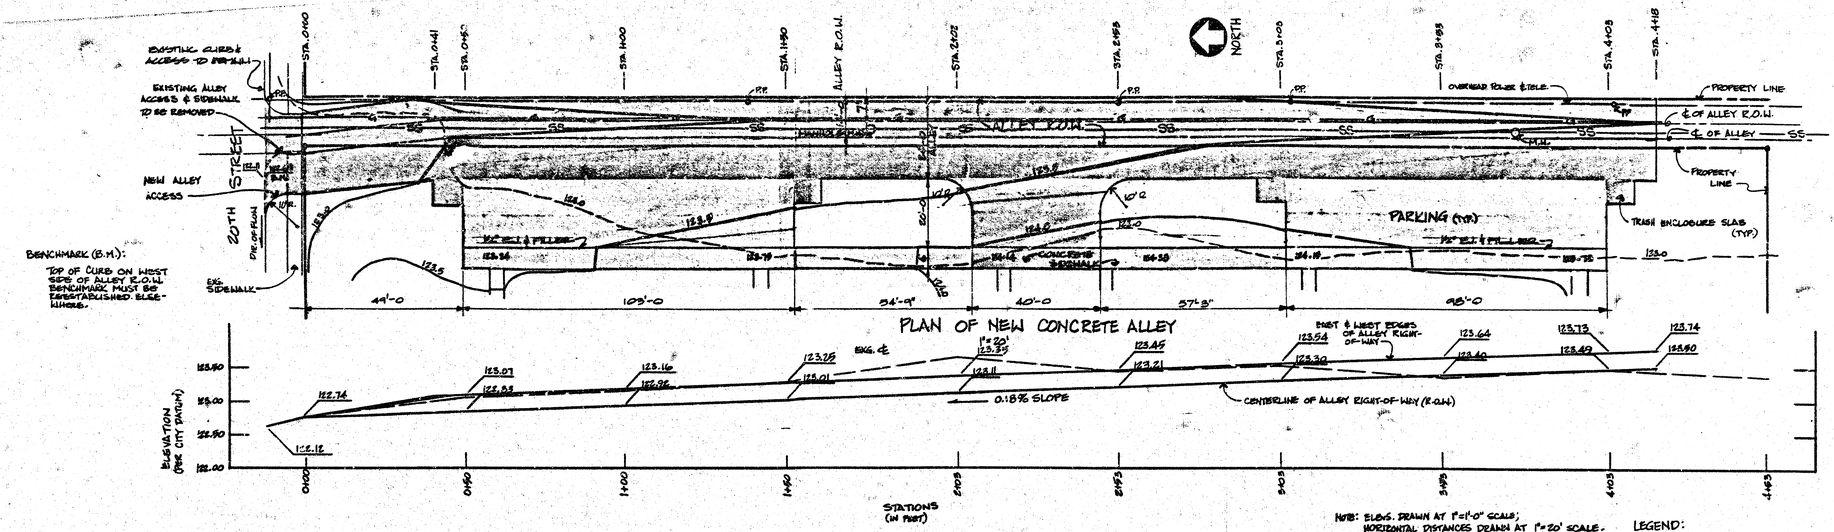


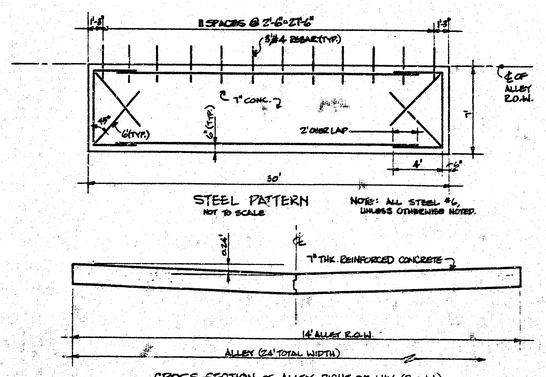

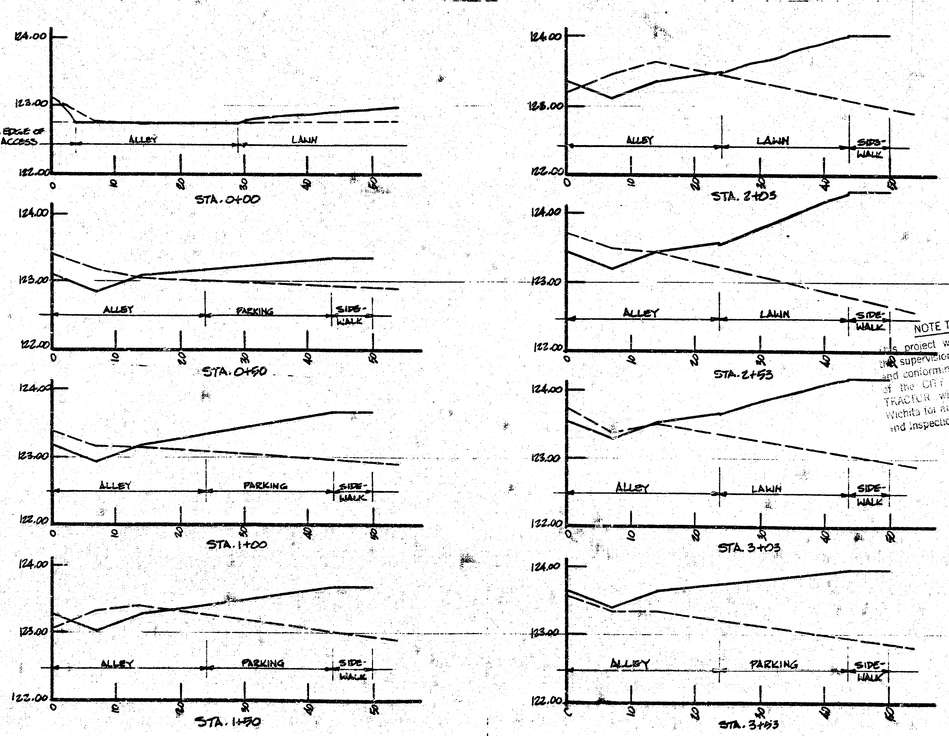

NOTE TO CONTRACTOR

All work on this project will be constructed under the observation and supervision of the CITY ENGINEER and conforming to the SPECIFICATIONS and STANDARDS of the CITY OF WICHITA. The CONTRACTOR will reimburse the City of Wichita for all cost of engineering, plans, and inspection.

CITY OF WICHITA

APPROVED: Approval does not relieve the contractor from any responsibility for errors or deviations from the required requirements of the performance of equipment, kinds of materials.

Date 4/21/81

Engineering Div. [signature]

N. BRENT WOOTEN LICENSED 8473 KANSAS PROFESSIONAL ENGINEER

ALLEY LOCATION:

THIS ALLEY IS BETWEEN WELLINGTON PLACE & PARK PLACE, EXTENDING 418 FEET, SOUTH OF 20TH ST. RIGHT OF WAY.

NOTES:

1. ALLEY R.O.W. MUST COMPLY WITH "CONCRETE PAVEMENT—CONTRACTS AND BONDS" BY THE CITY OF WICHITA, KANSAS, LATEST EDITION.
2. MANHOLE COVERS MUST BE ADJUSTED TO BE FLUSH WITH TOP OF PAVING.

PRIVATE— Alley between Wellington & Park Place extending 418' S. of 20th Street right-of-way

CROSS SECTIONS OF CONCRETE ALLEY & PARKING

ELEVS. @ 1"=1'; HORIZ. DISTANCE @ 1"=10'

LEGEND:

NEW SECTION

EXISTING SECTION

EBS ELDON E. SWENSON A.I.A. Box 1390 Wichita, Kansas 67201	SHANE ALLEY DESIGN Wichita, Kansas	Date 6-13-80 Proj. No. 7909 Scale	Rev. 1-15-81	CITY PROJ. NO.	Sht. No. 1 of 1