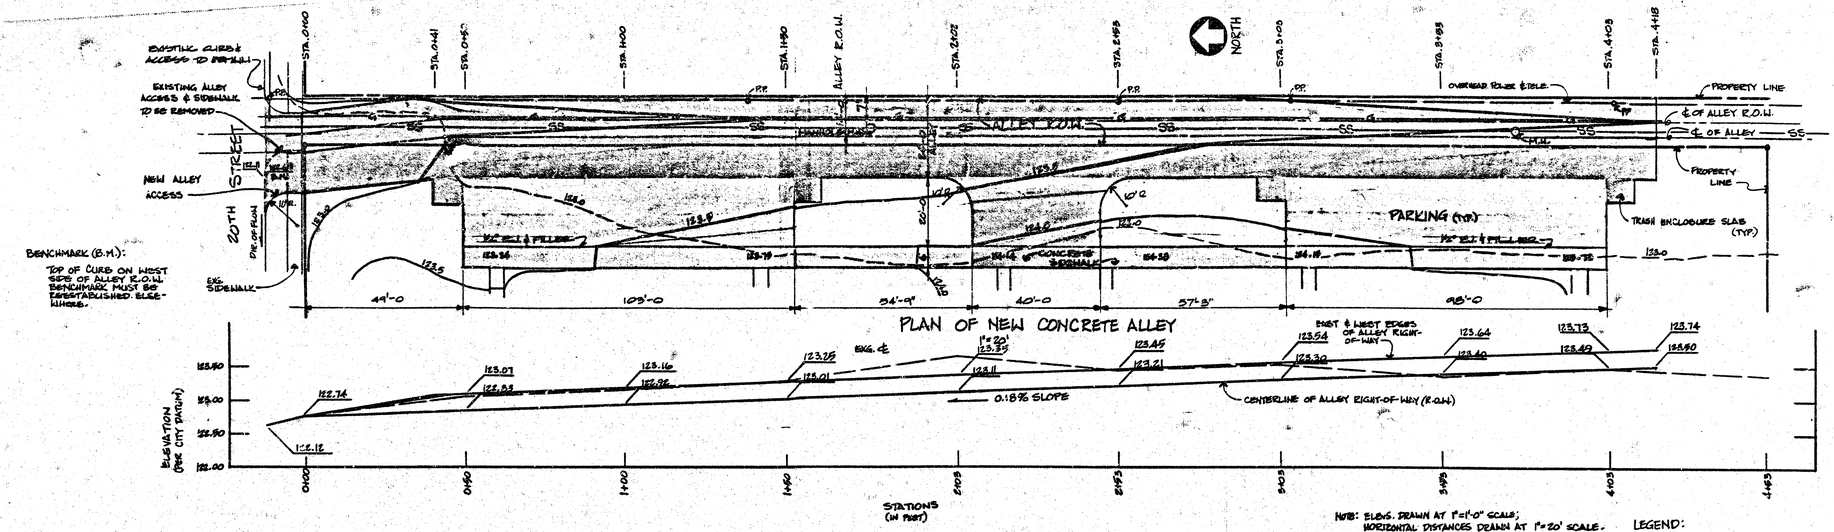

PROFILE @ CENTERLINE, & EAST AND WEST EDGES OF ALLEY R.O.W.

ELEVS. @ 1"=1'; HORIZ. DISTANCE @ 1"=20'

LEGEND:

- NEW CONTOUR/PROFILE
- EXISTING CONTOUR/PROFILE
- 4" THK. CONCRETE PAVEMENT
- 7" THK. CONCRETE PAVEMENT
- —G— GAS MAIN
- —SS— SANITARY SEWER
- P.P. POWER POLE

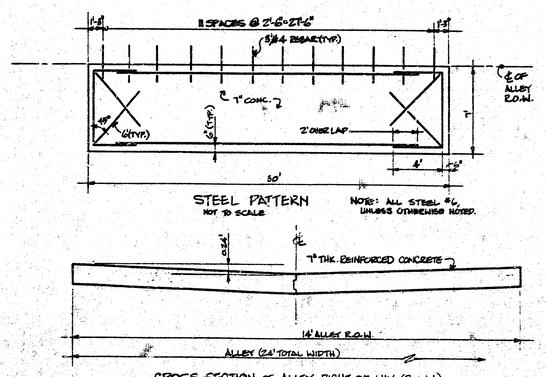

STEEL PATTERN NOT TO SCALE

NOTE: ALL STEEL #6, UNLESS OTHERWISE NOTED.

CROSS-SECTION OF ALLEY RIGHT-OF-WAY (R.O.W.)

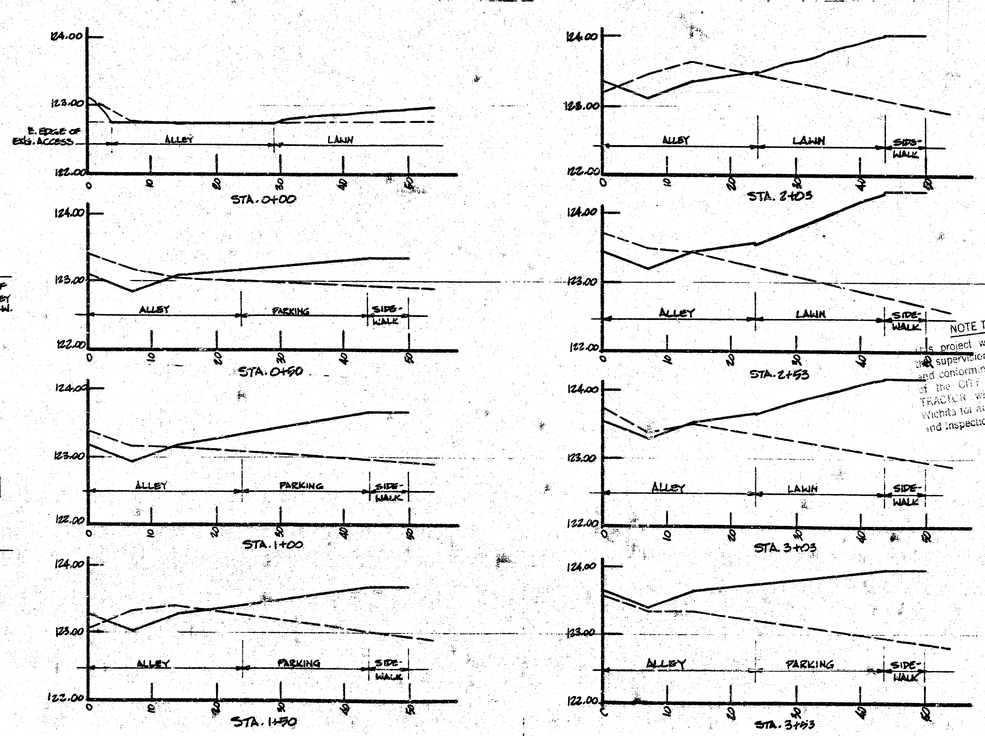

CROSS SECTIONS OF CONCRETE ALLEY & PARKING

ELEVS. @ 1"=1'; HORIZ. DISTANCE @ 1"=10'

NOTE TO CONTRACTOR

All work on this project will be constructed under the observation and supervision of the CITY ENGINEER and conforming to the SPECIFICATIONS and STANDARDS of the CITY OF WICHITA. The CONTRACTOR will reimburse the City of Wichita for all cost of engineering, plans, and inspection.

APPROVED: CITY OF WICHITA

Approval does not relieve the contractor from any responsibility for errors or deviations from the required requirements of the performance of equipment, type or materials.

Date 4/21/81

Engineering Div. [signature]

N. BRENT WOOTEN LICENSED 8473 KANSAS PROFESSIONAL ENGINEER

LEGEND:

- NEW SECTION
- EXISTING SECTION

ALLEY LOCATION:

THIS ALLEY IS BETWEEN WELLINGTON PLACE & PARK PLACE, EXTENDING 418 FEET, SOUTH OF 20TH ST. RIGHT OF WAY.

NOTES:

1. ALLEY R.O.W. MUST COMPLY WITH "CONCRETE PAVEMENT—CONTRACTS AND BONDS" BY THE CITY OF WICHITA, KANSAS, LATEST EDITION.
2. MANHOLE COVERS MUST BE ADJUSTED TO BE FLUSH WITH TOP OF PAVING.

PRIVATE— Alley between Wellington & Park Place extending 418' S. of 20th Street right-of-way

1C 8 CITY PROJ. NO. 13

EBS ELDON E. SWENSON A.I.A. Box 1390 Wichita, Kansas 67201

SHANE ALLEY DESIGN Wichita, Kansas

Date 6-13-80 Proj. No. 7909 Scale

Rev. 1-15-81

Sht. No. 1 of 1