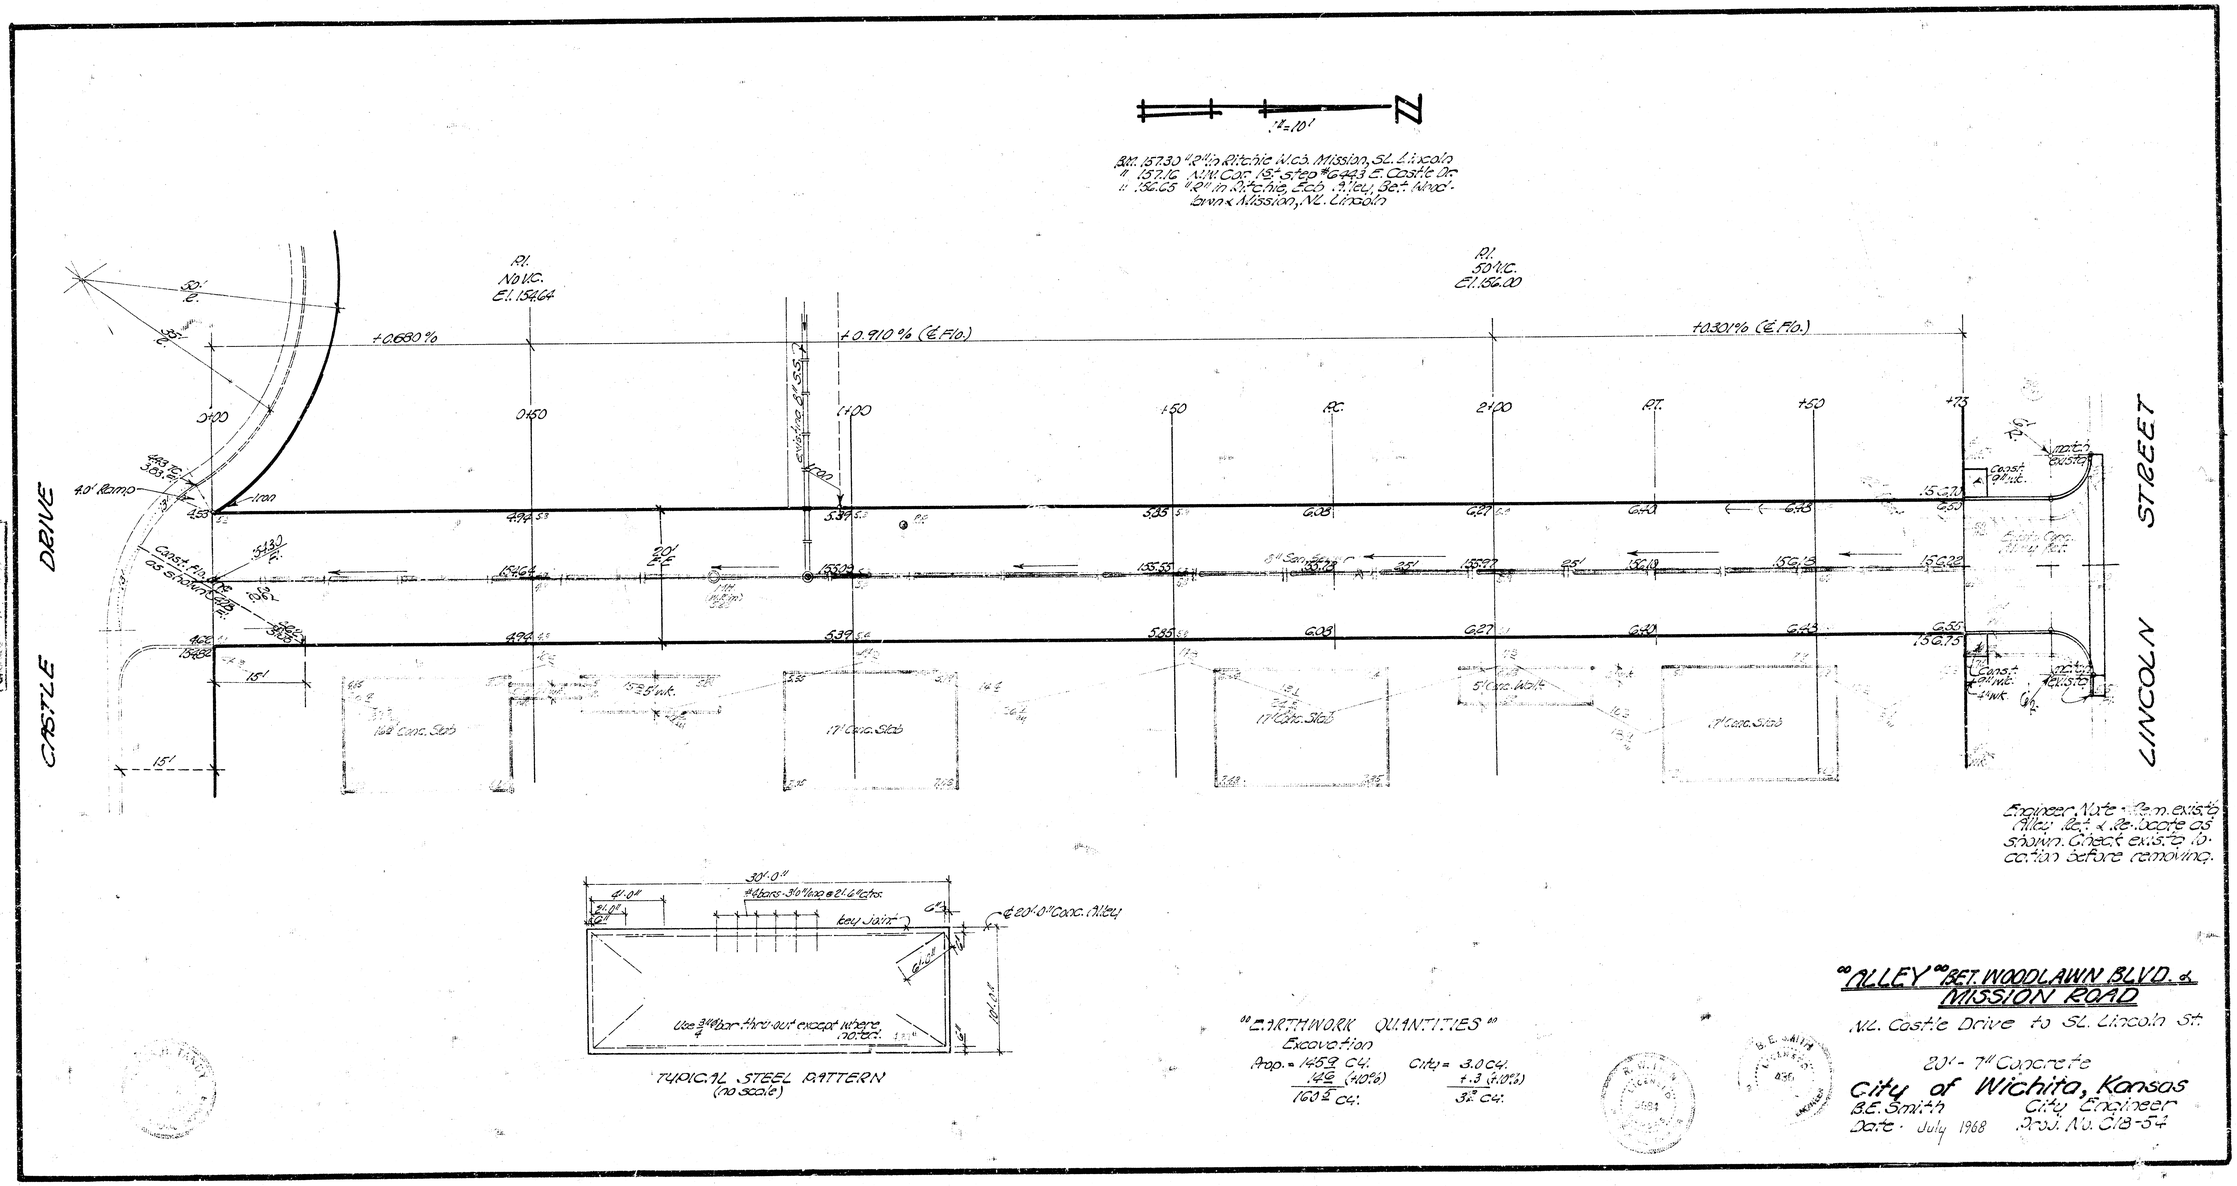

TYPICAL STEEL PATTERN
(no scale)

"EARTHWORK QUANTITIES"
Excavation

Prop. = 145.8 C.Y.
.4 C.Y. (40%)
160.2 C.Y.

City = 3.0 C.Y.
+.3 (+10%)
3.3 C.Y.

"ALLEY" BET. WOODLAWN BLVD. & MISSION ROAD

NL. Castle Drive to SL. Lincoln St.

20'-7" Concrete

City of Wichita, Kansas

B.E. Smith — City Engineer

Date: July 1968 — Proj. No. C18-54