B.M. 113.85 "M" in McCabe back approach walk N.W. Corner Murdock & Topeka.

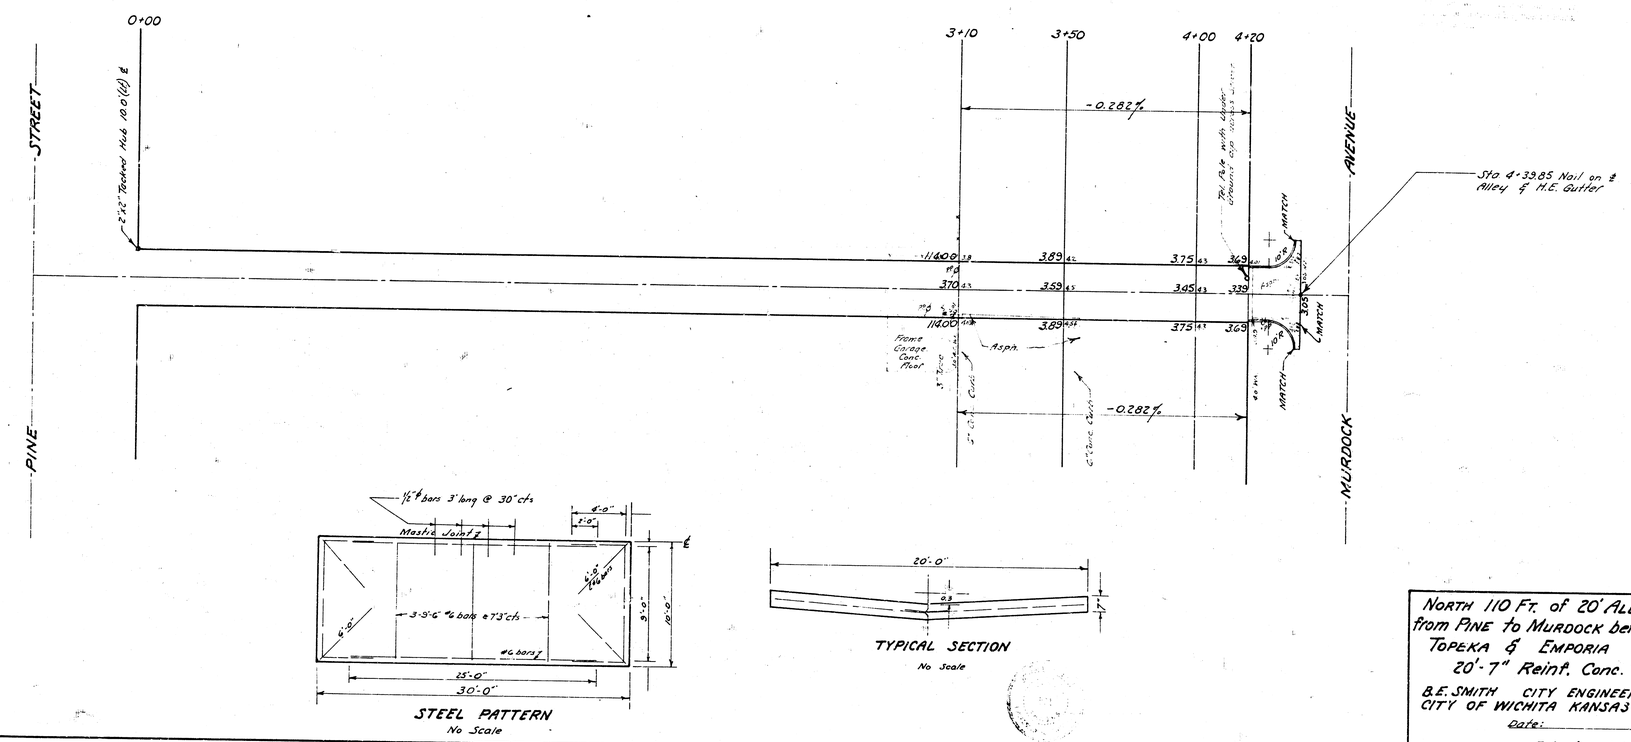

NORTH 110 FT. of 20' ALLEY from PINE to MURDOCK between TOPEKA & EMPORIA

20'-7" Reinf. Conc.

B.E. SMITH CITY ENGINEER
CITY OF WICHITA KANSAS

Date:

Private Job