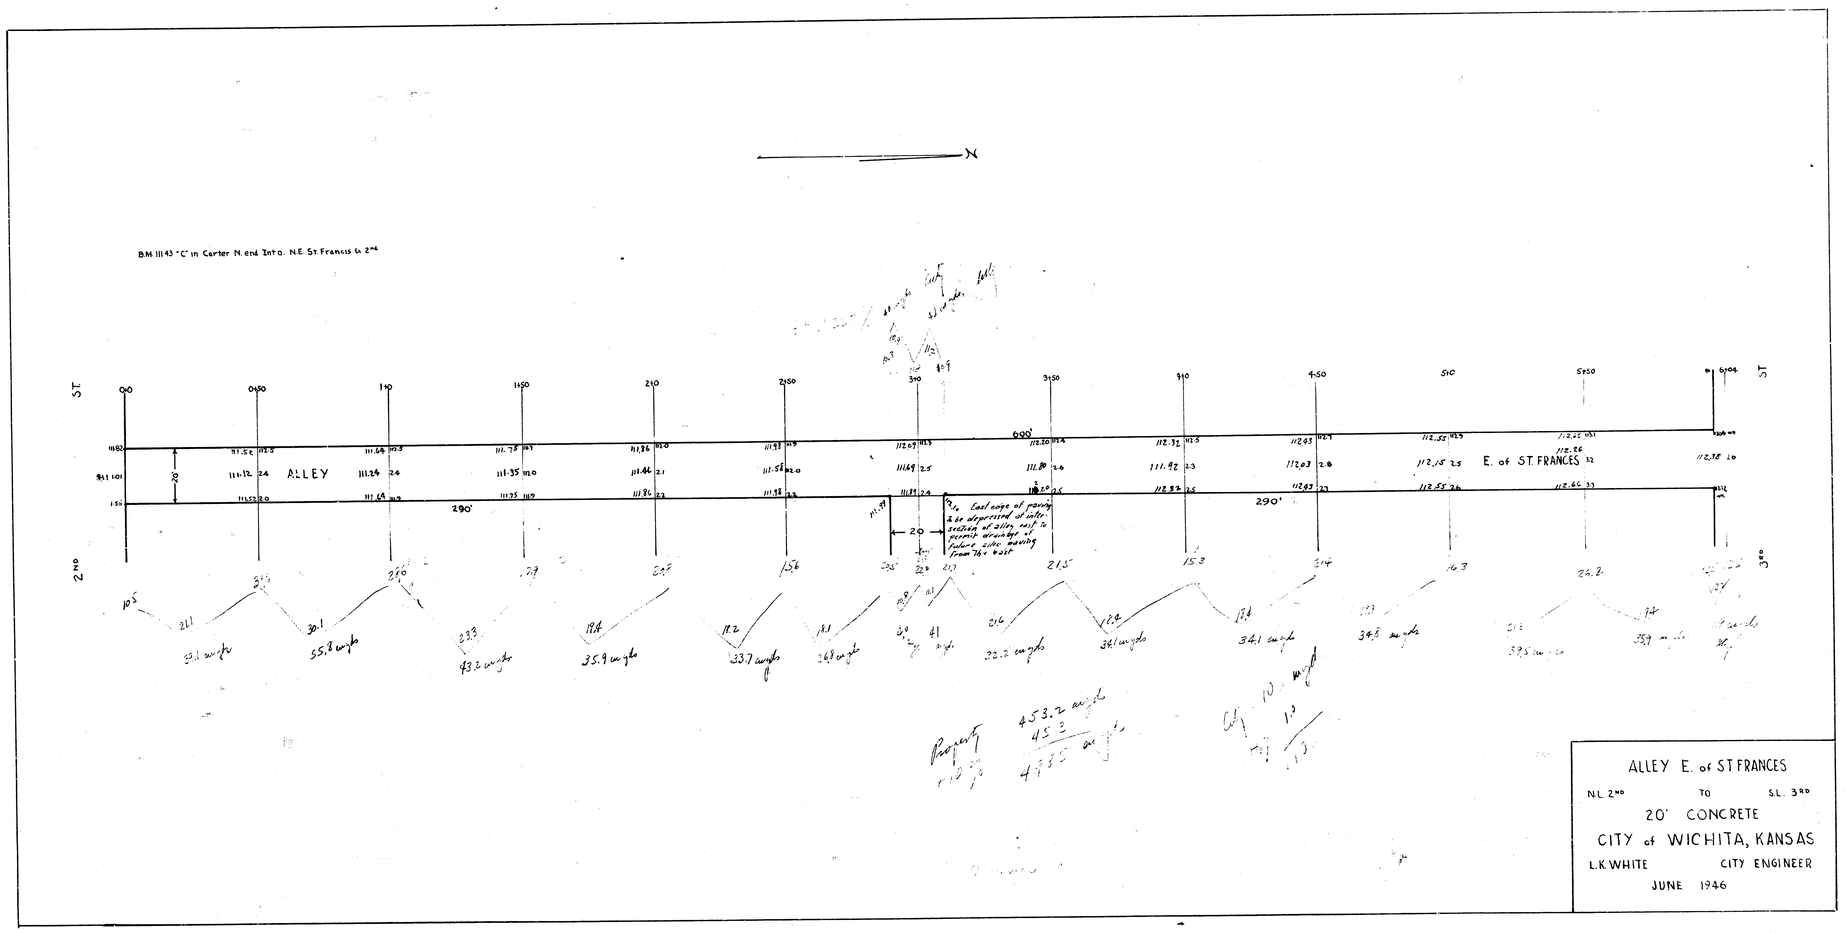
N
B.M. 1143 "C" in Carter N. end Int'D. N.E. St. Francis & 2nd
S.T.
2ND
3RD
ALLEY
E. of ST. FRANCES
290'
690'
20'
Last rope of paving & be depressed at inlet section of alley next to permit drainage of future alley moving from the east
ALLEY E. of ST FRANCES
N.L. 2ND TO S.L. 3RD
20' CONCRETE
CITY of WICHITA, KANSAS
L.K. WHITE CITY ENGINEER
JUNE 1946