

B.M. 102.67 S.E. COR. CONC. WALK ON SOUTH SIDE CHURCH (IN FRONT OF STEP) CHURCH ON N.E. COR. OF CRAWFORD & MERIDIAN
B.M. 99.62 CITY STD. ON N.E. COR. 27TH & MERIDIAN
B.M. 102.45 S.W. COR. CONC. PORCH HOUSE ⌀ 2208 CRAWFORD.
BASELINE & STATIONING ON NORTH LINE OF CRAWFORD

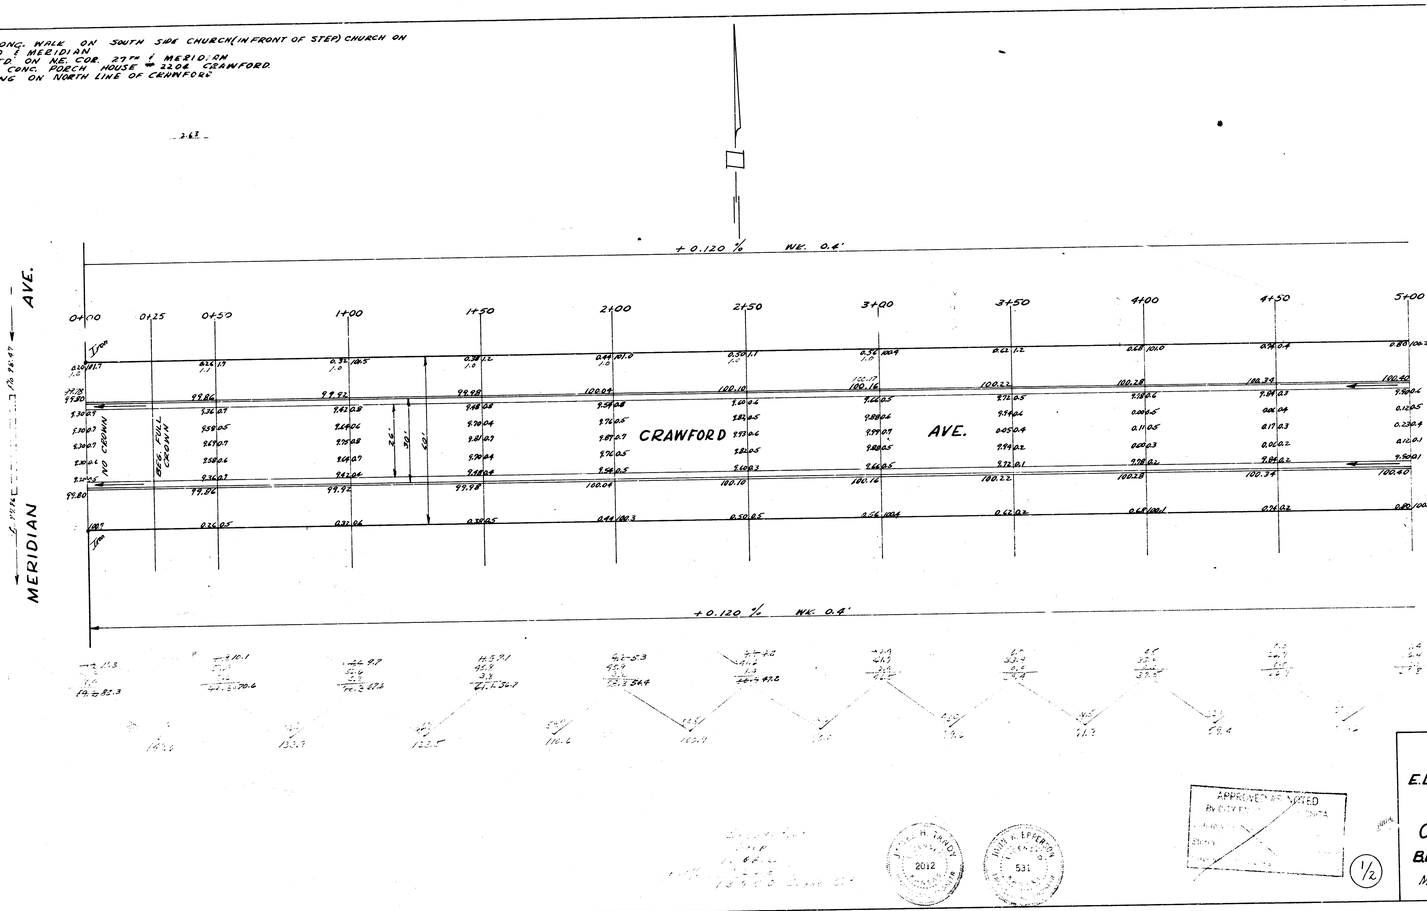

CRAWFORD AVE.
E.L. MERIDIAN TO W.L. EVERETT
26 - 2 - 30 A.C.
CITY OF WICHITA KAN.
B.E. SMITH CITY ENGINEER
MAY 1958 PROJ NO. C14-239

APPROVED AS NOTED
BY CITY

1/2

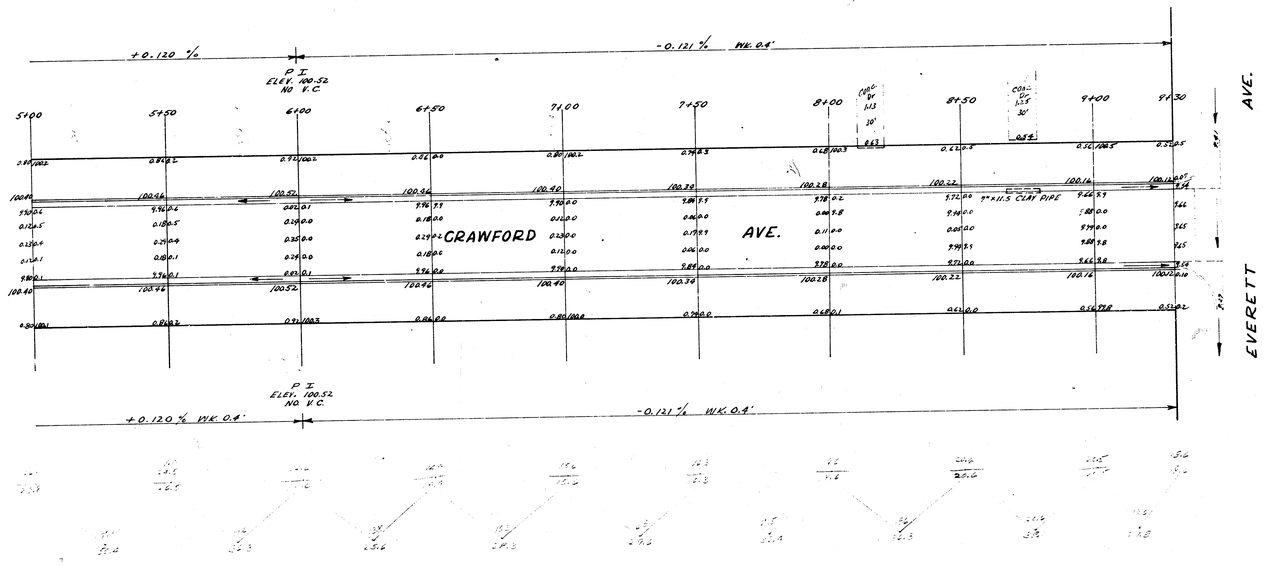

CRAWFORD AVE.
EL. MERIDIAN TO W.L. EVERETT

(2/2)