
BM : 117.07 - Standard, N.E. Cor. 2nd & Sheridan
.1883 - S.E. Cor. Lower Step, Ho # 503 N
113.+/- - Step Bench, P.P. N.W. Cor. 2nd & Custer

NOTE - Use B.M. & Elev. On This Plan


N

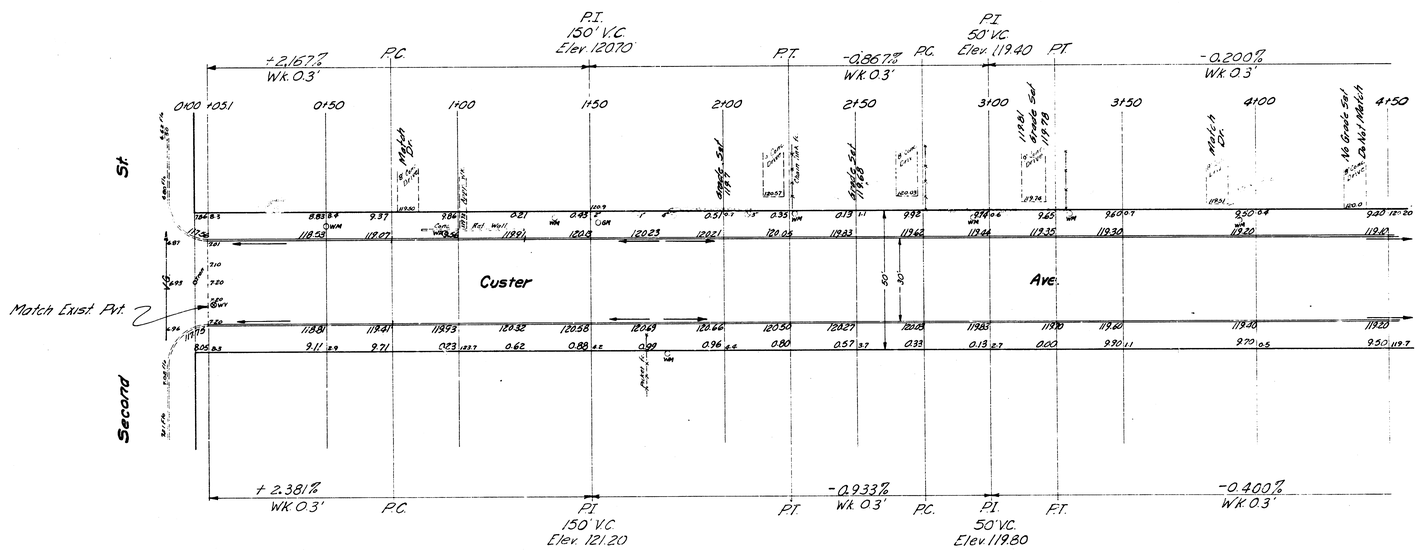

1/3

CUSTER ST.


N.L. SECOND ST. TO S.L. ST LOUIS
30' CONC & CB.
CITY OF WICHITA, KANSAS
B.E. SMITH CITY ENGINEER
APRIL 1957 PROJ. NO. C16-182

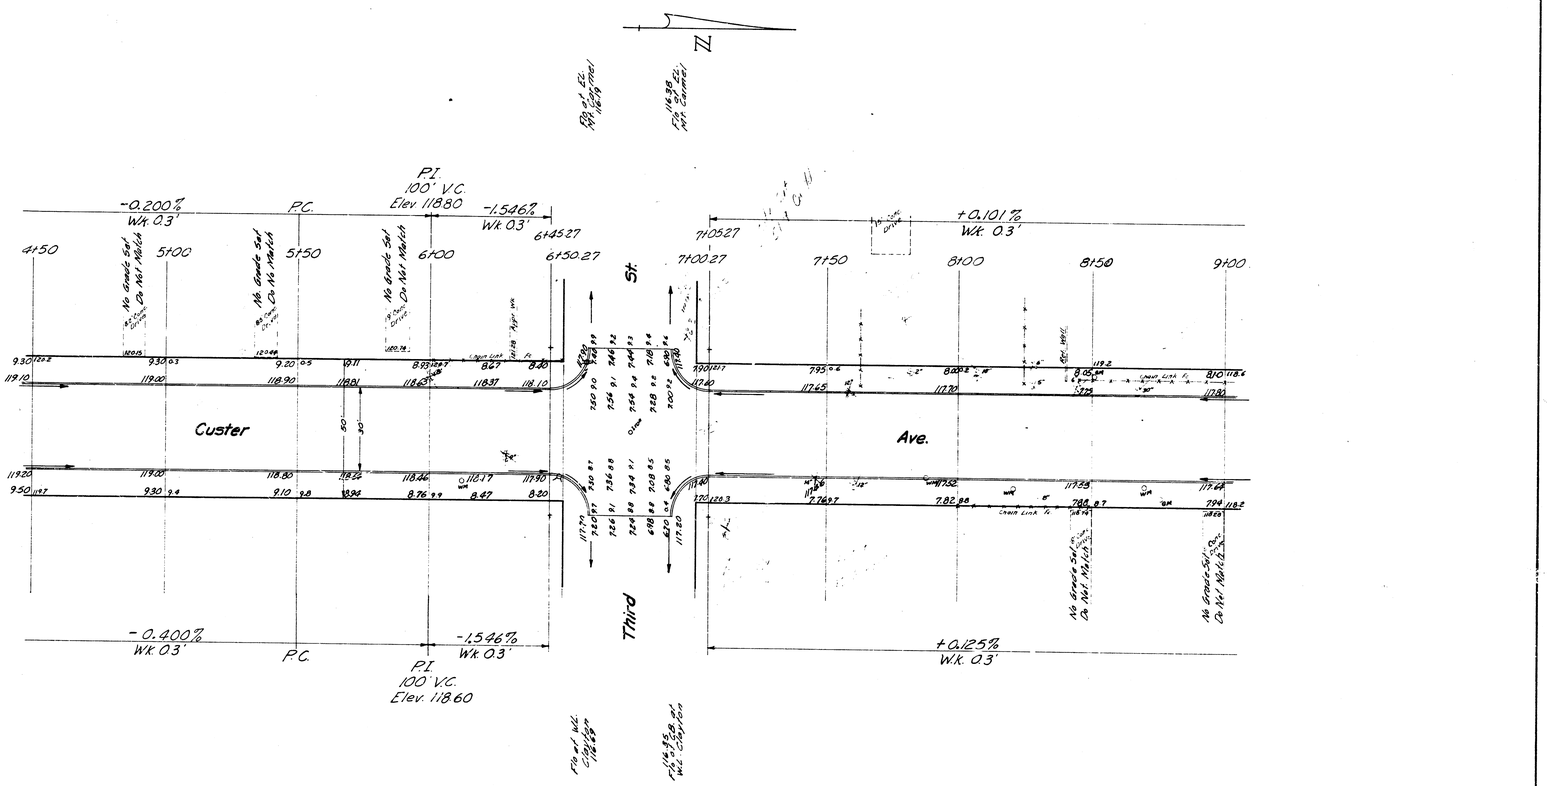

CUSTER AVE.
PROJ NO C16-182


B.M. : 118.83 - S.E. Cor Lower Step, Ho. # 503

N

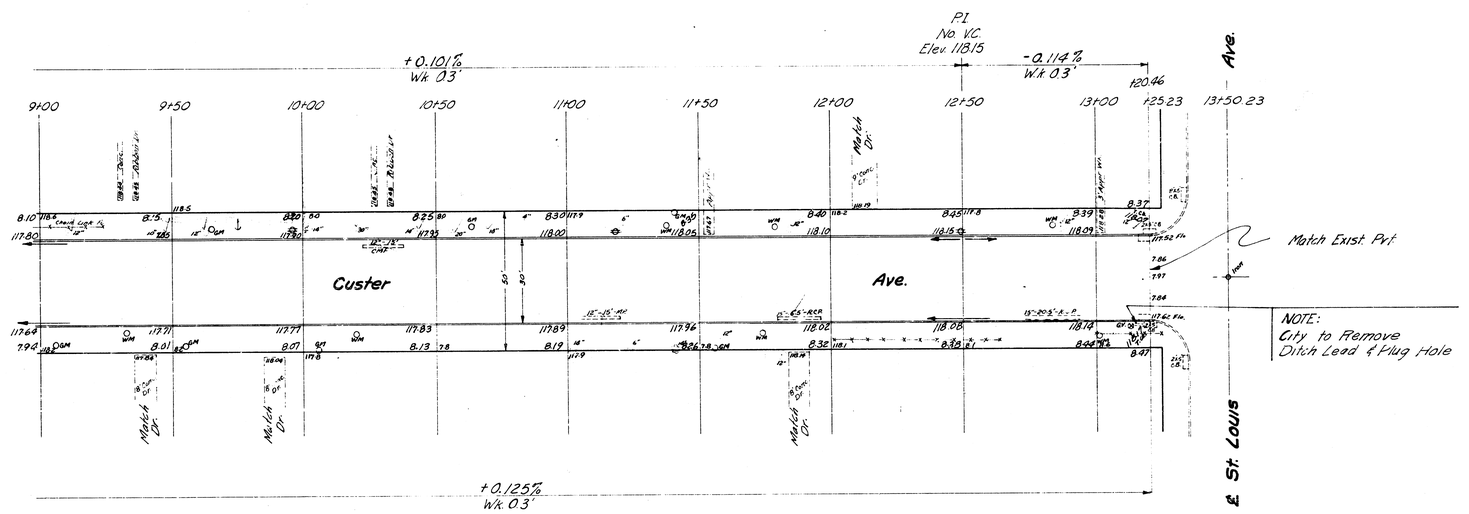

Custer Ave.
Proj. No. C16-182

Scale: 1" = 20'

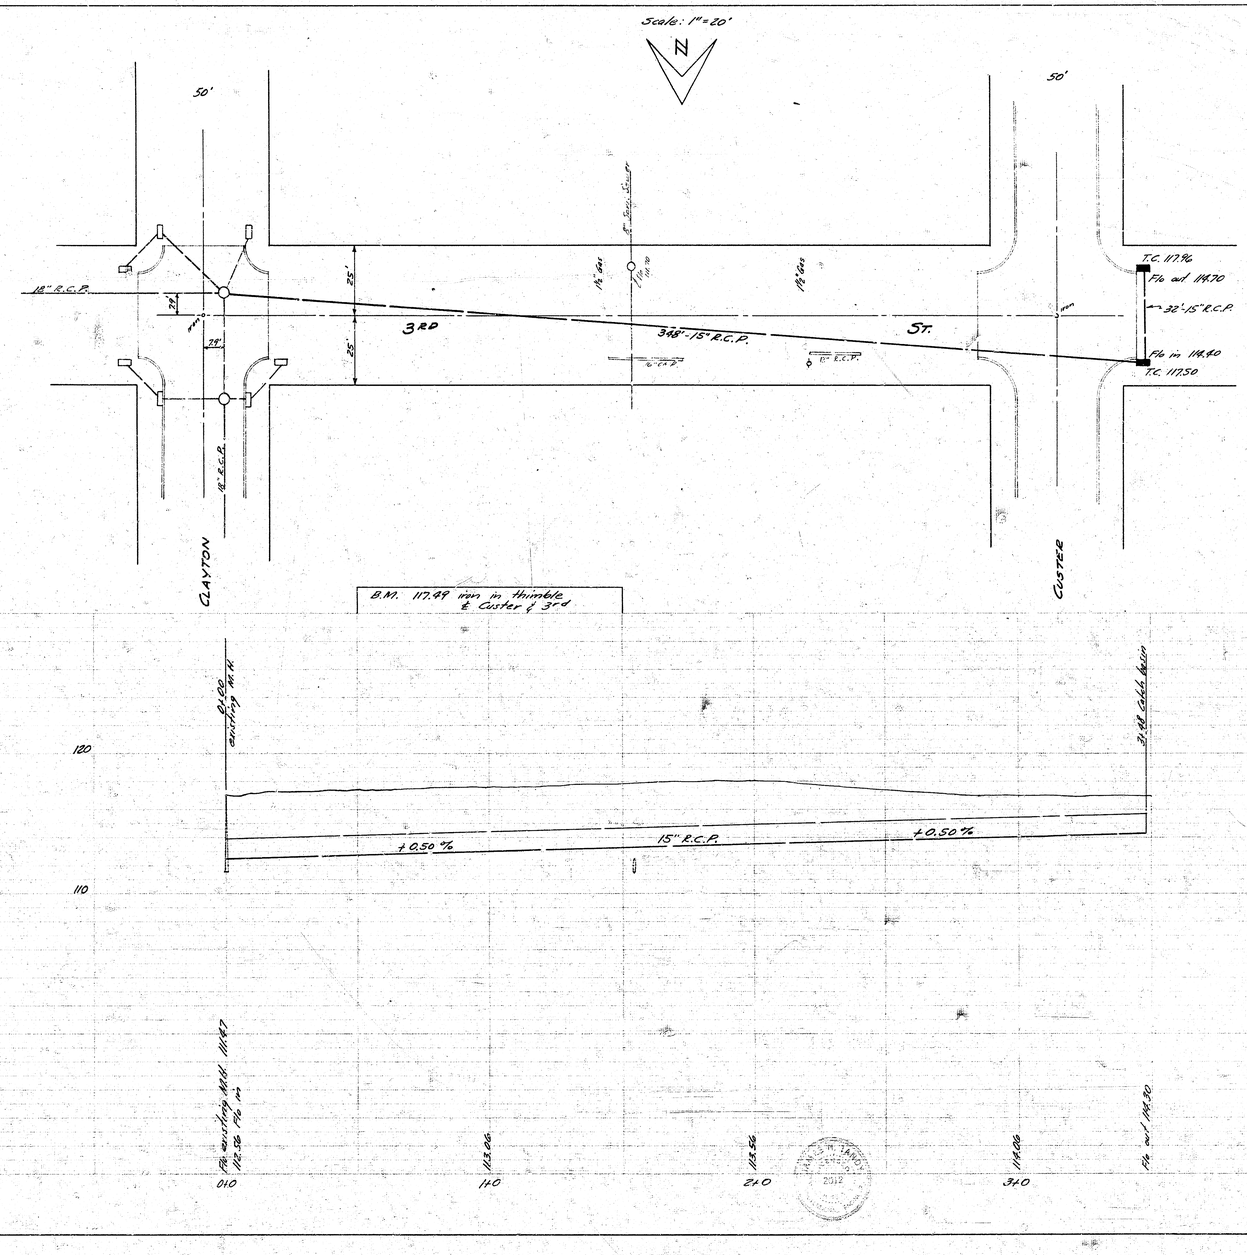

NOTE: Bid price of sand fill is to include flushing of ditch where sand fill is used. If excavated material is suitable for backfill lin. ft. of flushing will be paid.

INCIDENTAL DRAINAGE
CUSTER AVE.
N.L. 2ND TO S.L. ST. LOUIS
CITY OF WICHITA, KANSAS
B.E. SMITH - CITY ENGINEER
APRIL, 1958. PROJ. C16-182

1 12 1 53