
B.M.= 113'93 N.W. corner conc. step. W. side House. S.E. corner UNIVERSITY & CHASE.

N

SCALE 1"=20'

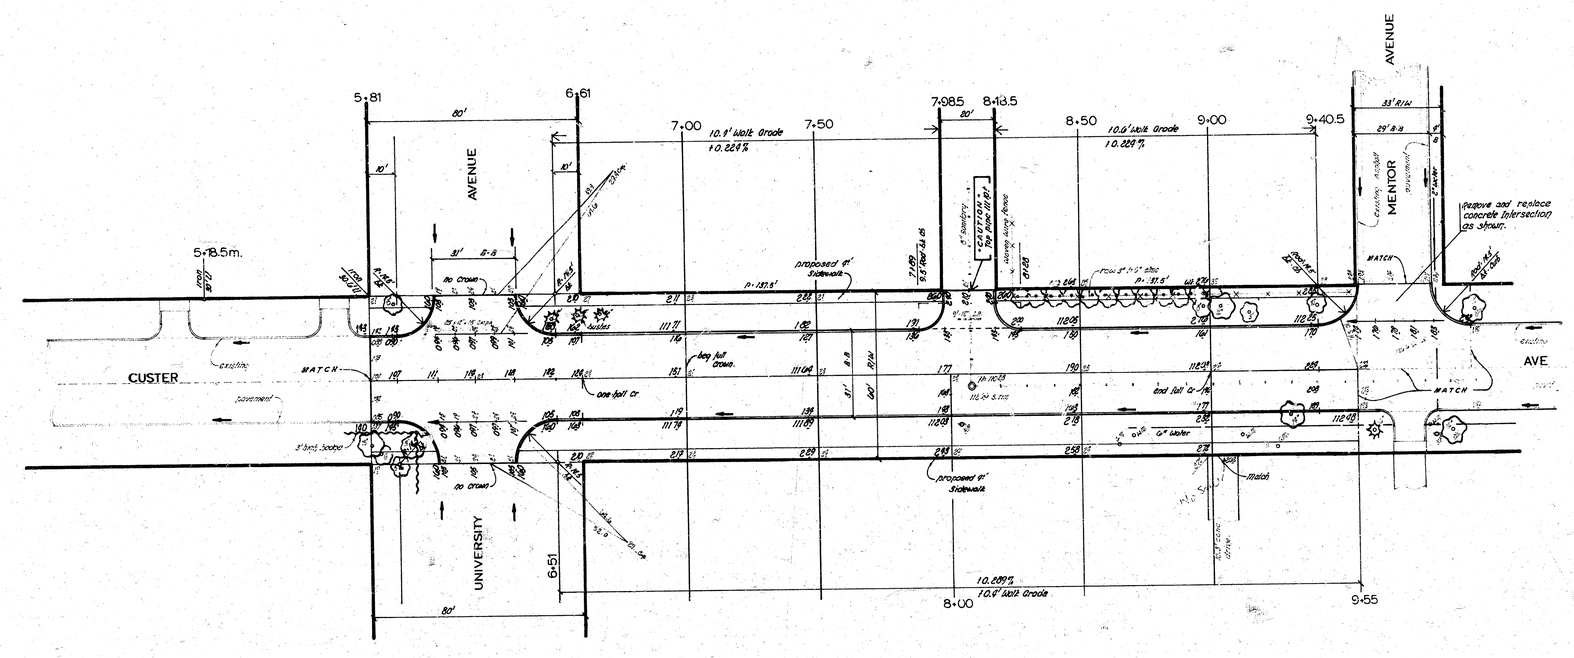

EARTHWORK

	Property	City
	369.6 cu yds	205.6 Cu yds
12%	37.0 "	20.9 " "
	406.6 Cu yds	226.0 cu yds

NOTE: Use extreme caution when excavating over 8" sanitary sewer. Existing clay pipe to be replaced with ductile iron pipe. by "OTHERS"

SIDEWALK

Grade parking and clear Right of Way for proposed sidewalk. Compact fill in walk area. walk to be constructed by "OTHERS".

R.W. LINN LICENSED PROFESSIONAL ENGINEER 5384

CUSTER AVENUE

S.L. University Ave S.L. Mentor Ave.

30'-6" Concrete Curb

CITY OF WICHITA, KANSAS

R.W. LINN CITY ENGINEER

Date MAY 1972 Proj No. DAKS 5710-42

1/2

12- Sheets
1- Index