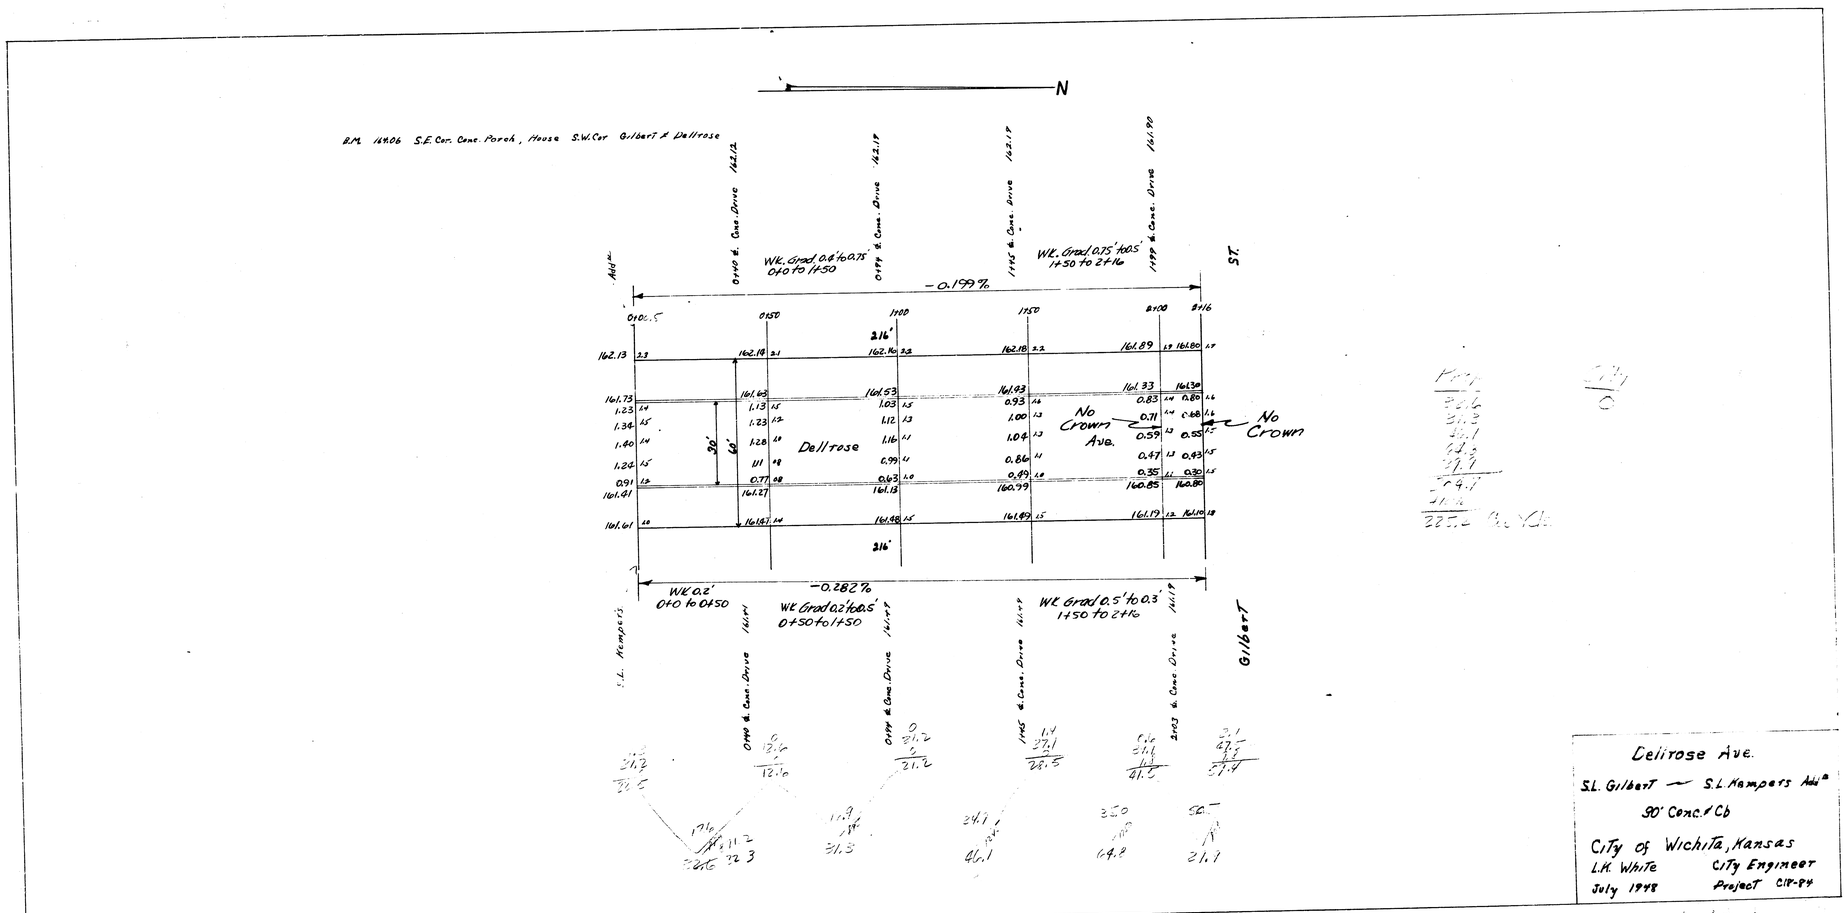


Delirose Ave.

S.L. Gilbert — S.L. Hampers Add^n

90' Conc. ℄ Cb

City of Wichita, Kansas

L.H. White City Engineer

July 1948 Project C18-84