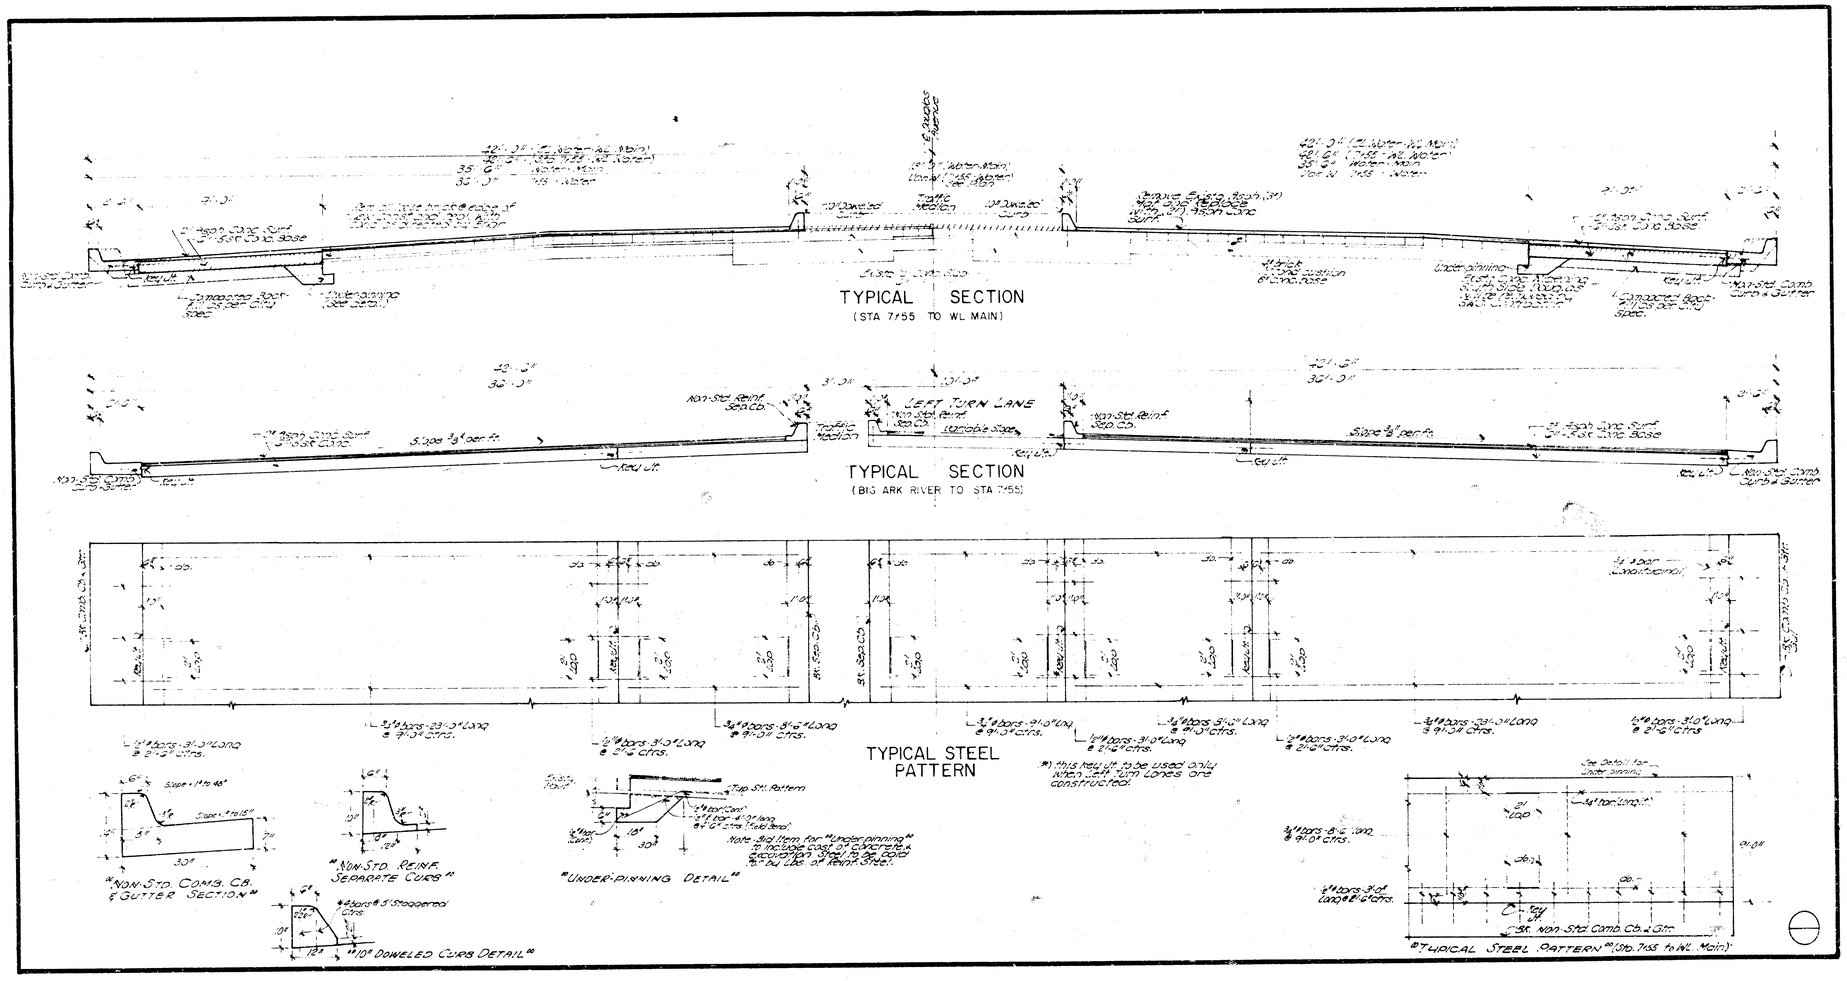
TYPICAL SECTION
(STA 7+55 TO WL MAIN)
TYPICAL SECTION
(BIG ARK RIVER TO STA 7+55)
LEFT TURN LANE
TYPICAL STEEL PATTERN
*) this key lift to be used only when left turn lanes are constructed.
"NON-STD. COMB. C.B. & GUTTER SECTION"
"NON-STD. REINF. SEPARATE CURB"
"10" DOWELED CURB DETAIL"
"UNDER-PINNING DETAIL"
"TYPICAL STEEL PATTERN" (Sta. 7+55 to WL Main)

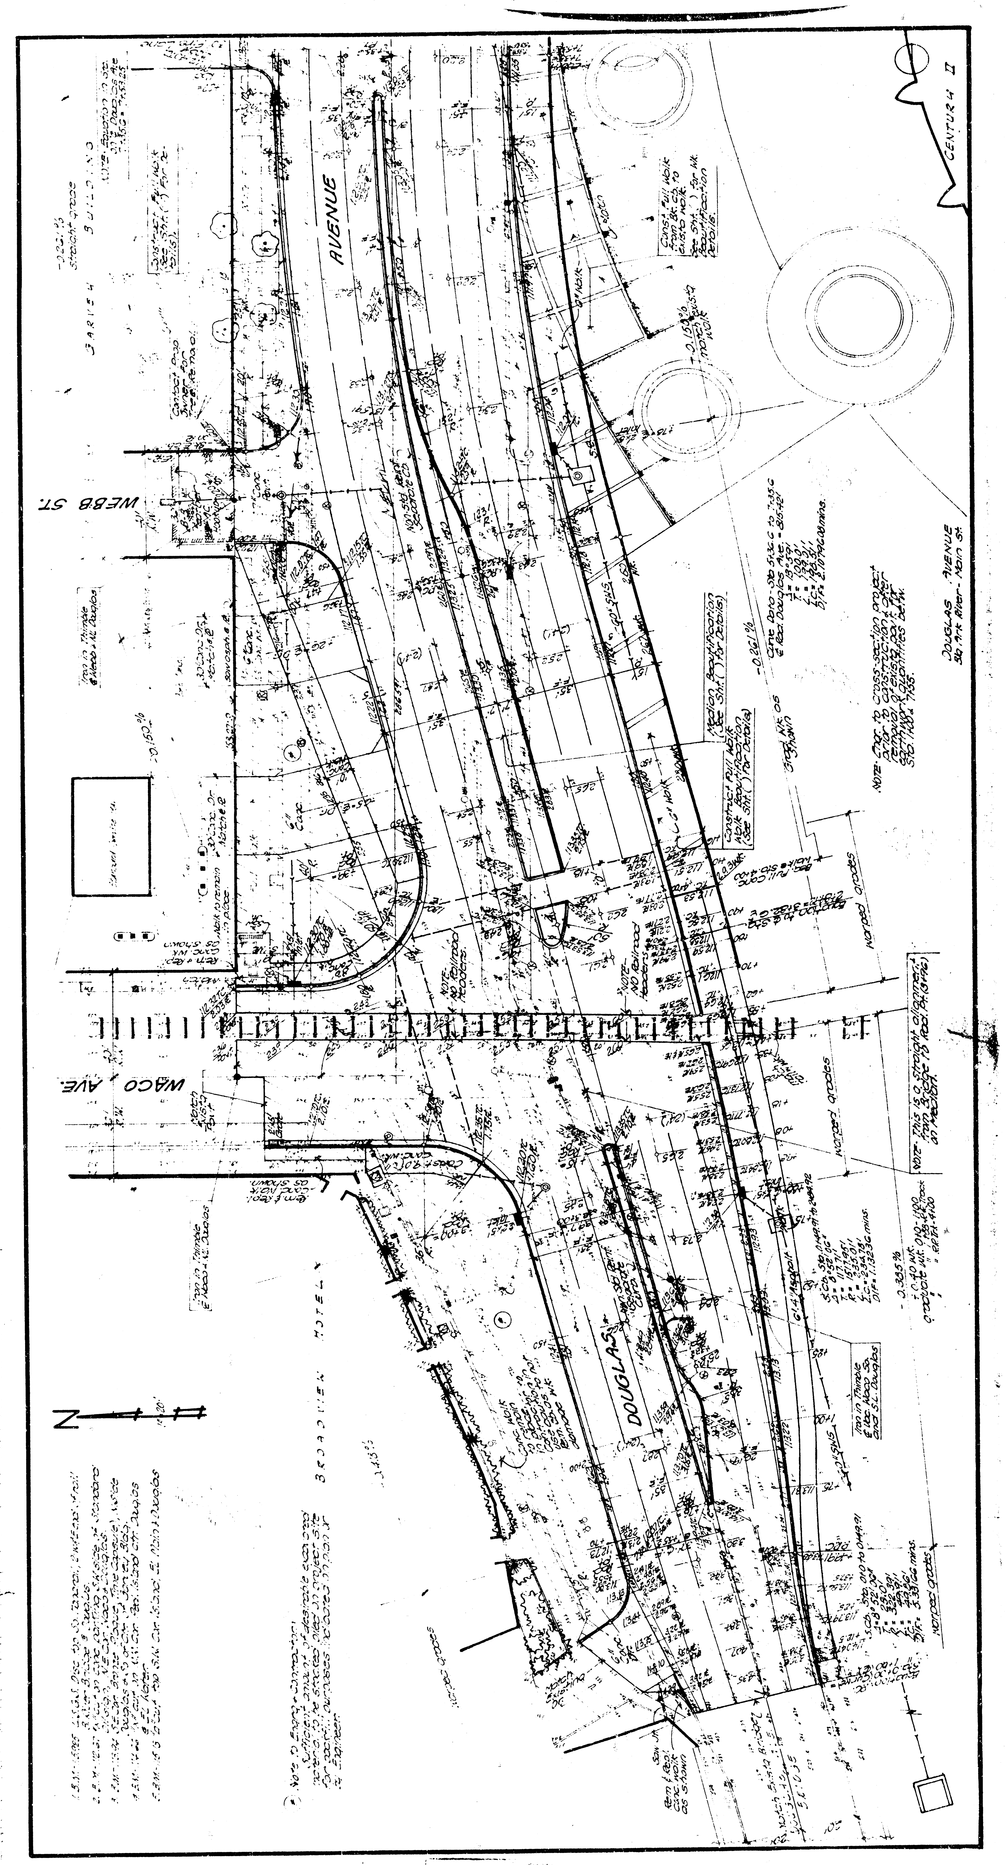
WACO AVE.
WEBB ST.
DOUGLAS AVENUE
CENTURY II
MOTEL
AVENUE

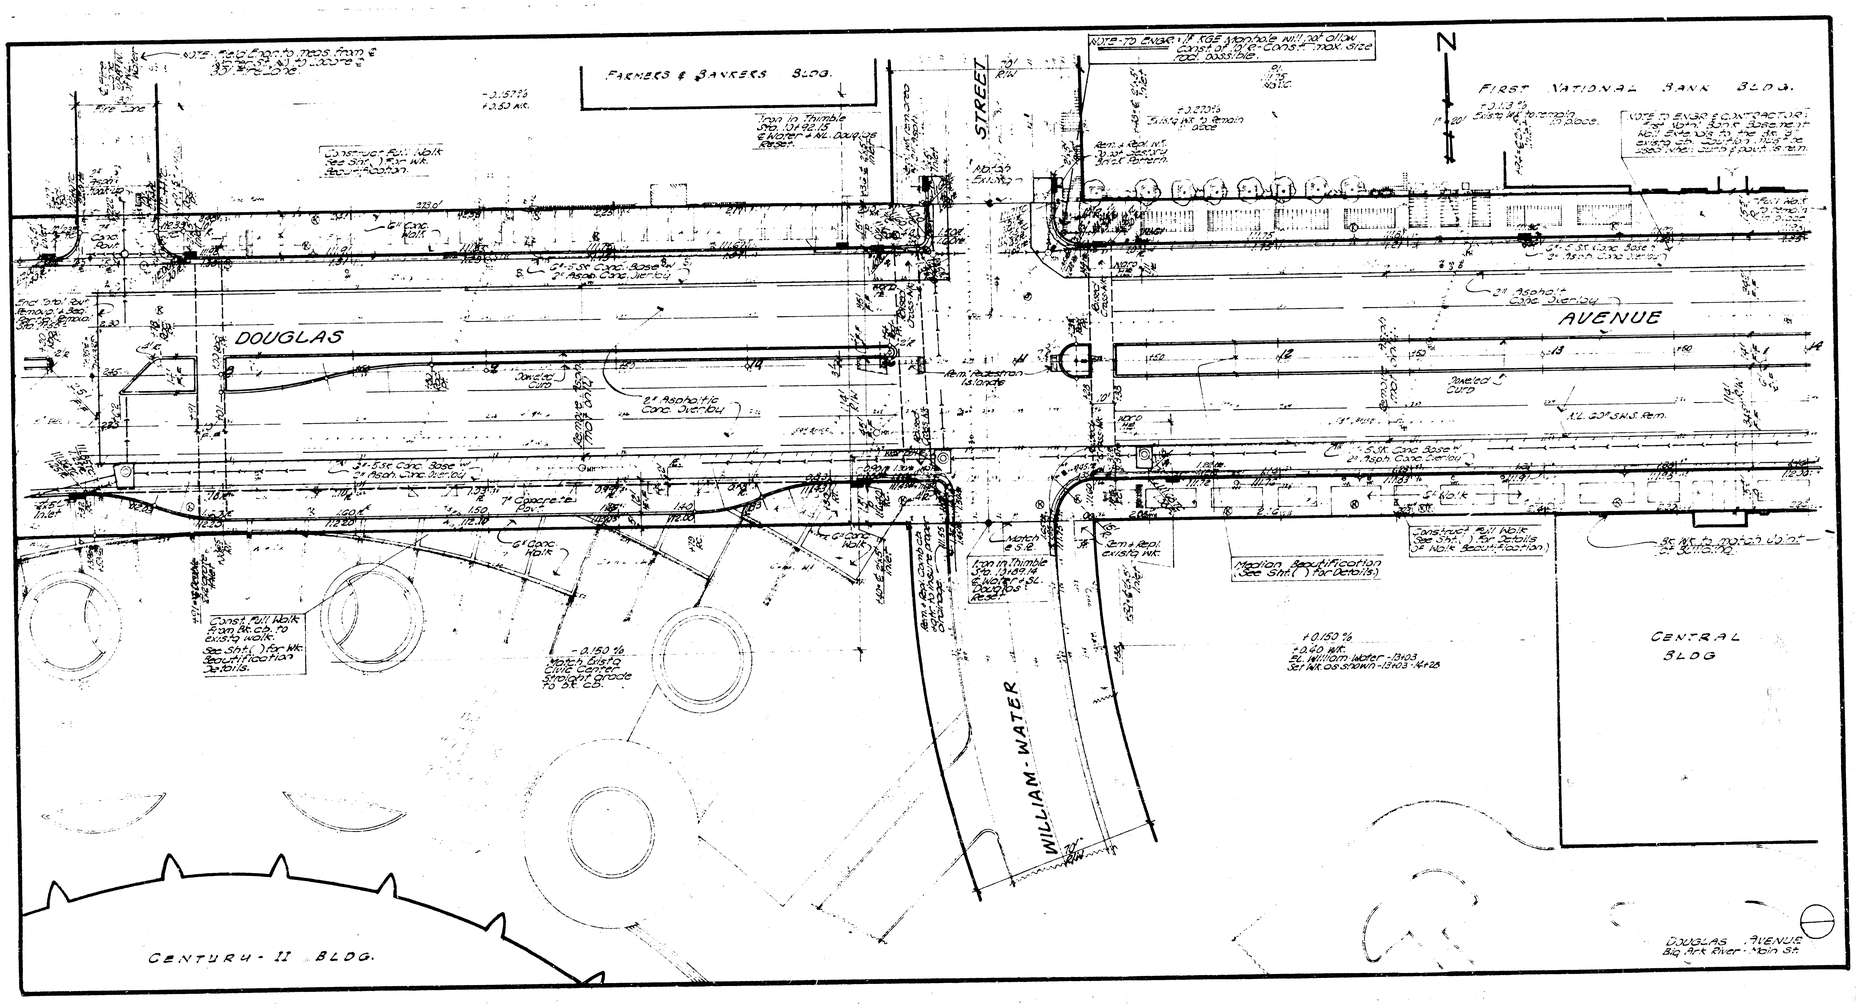
FARMERS & BANKERS BLDG.
FIRST NATIONAL BANK BLDG.
N
STREET
DOUGLAS
AVENUE
WILLIAM - WATER
CENTRAL BLDG
CENTURY - II BLDG.
DOUGLAS AVENUE
Big Ark River - Main St.

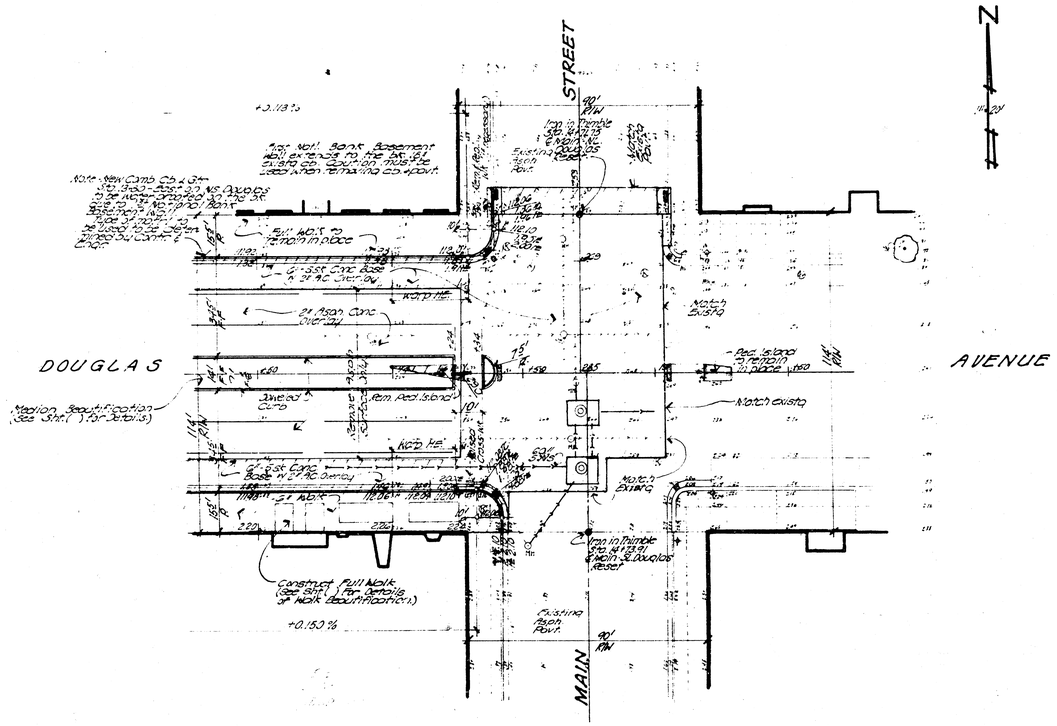
DOUGLAS
AVENUE
MAIN
STREET
N
Median Beautification (See Sht.) for Details)
Match Existing
Match Existing
Match Existing
Match Existing
Match Existing
Existing Pitch Point
+0.150 %
Construct Full Walk (See Sht.) for Details 3' Walk Beautification)
Rem. Ped. Island
Ped. Island to Remain in Place
Ped. Island to Remain in Place
Rem. Ped. Island
Trim to Provide 3'-0" Clr. 6' Main St. Douglas Reser.
Existing Pitch Point
Existing Pitch Point
Existing Pitch Point

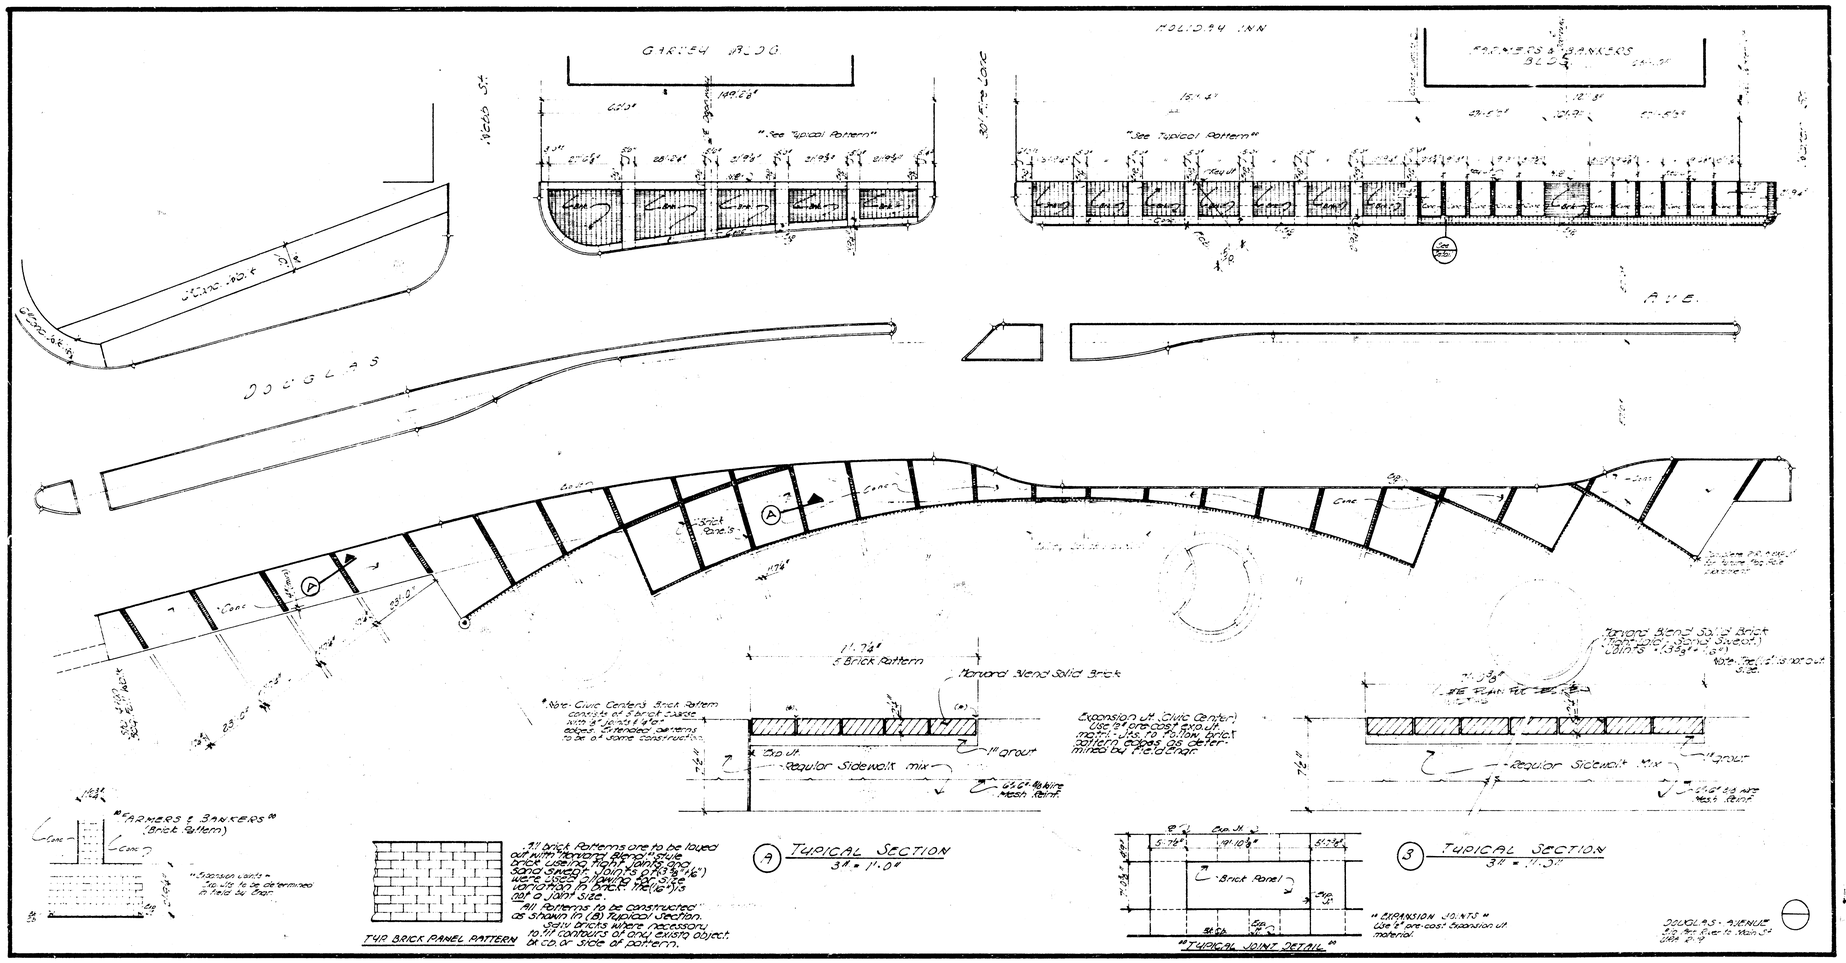
GARDEN BLDG.
HOLIDAY INN
FARMERS & BANKERS BLDG.
"See Typical Pattern"
DOUGLAS
AVE.
Brick Panels
Curve
Monard Blend Solid Brick
Regular Sidewalk mix
1" grout
Exp. Jt.
"Brick Panel"
"FARMERS & BANKERS" (Brick Pattern)
"Expansion Joints" To be determined in field by Engr.
TYP. BRICK PANEL PATTERN
All brick Patterns are to be layed out with "Monard Blend" blue brick using Non-Pointing and Sand Sweep Joints (1/2" & 1/4") with 1/2" Joints. Patterns are to be varied to Brick Mfg's not & Joint size.
All Patterns to be constructed as shown in (B) Typical Section. Split bricks where necessary to fit contours of and existing object or edge of pattern.
(A) TYPICAL SECTION 3/4" = 1'-0"
(B) TYPICAL SECTION 3/4" = 1'-0"
"TYPICAL JOINT DETAIL"
"EXPANSION JOINTS" Use 1/2" pre-cast Expansion Jt. material.
DOUGLAS - AVENUE

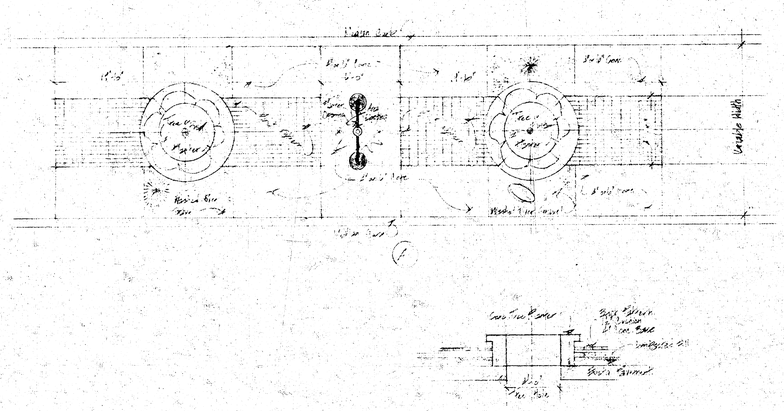

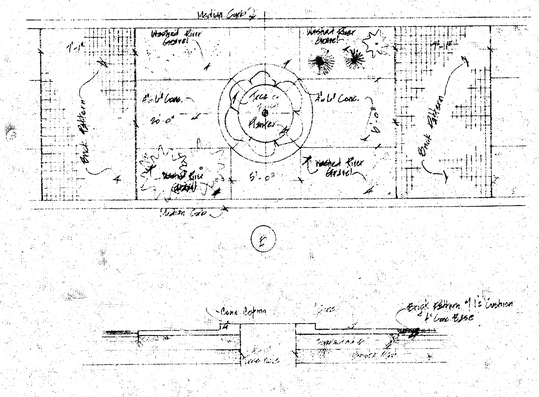

∞MEDIAN DESIGNS∞

DOUGLAS DE. - B Kirk to Main St.

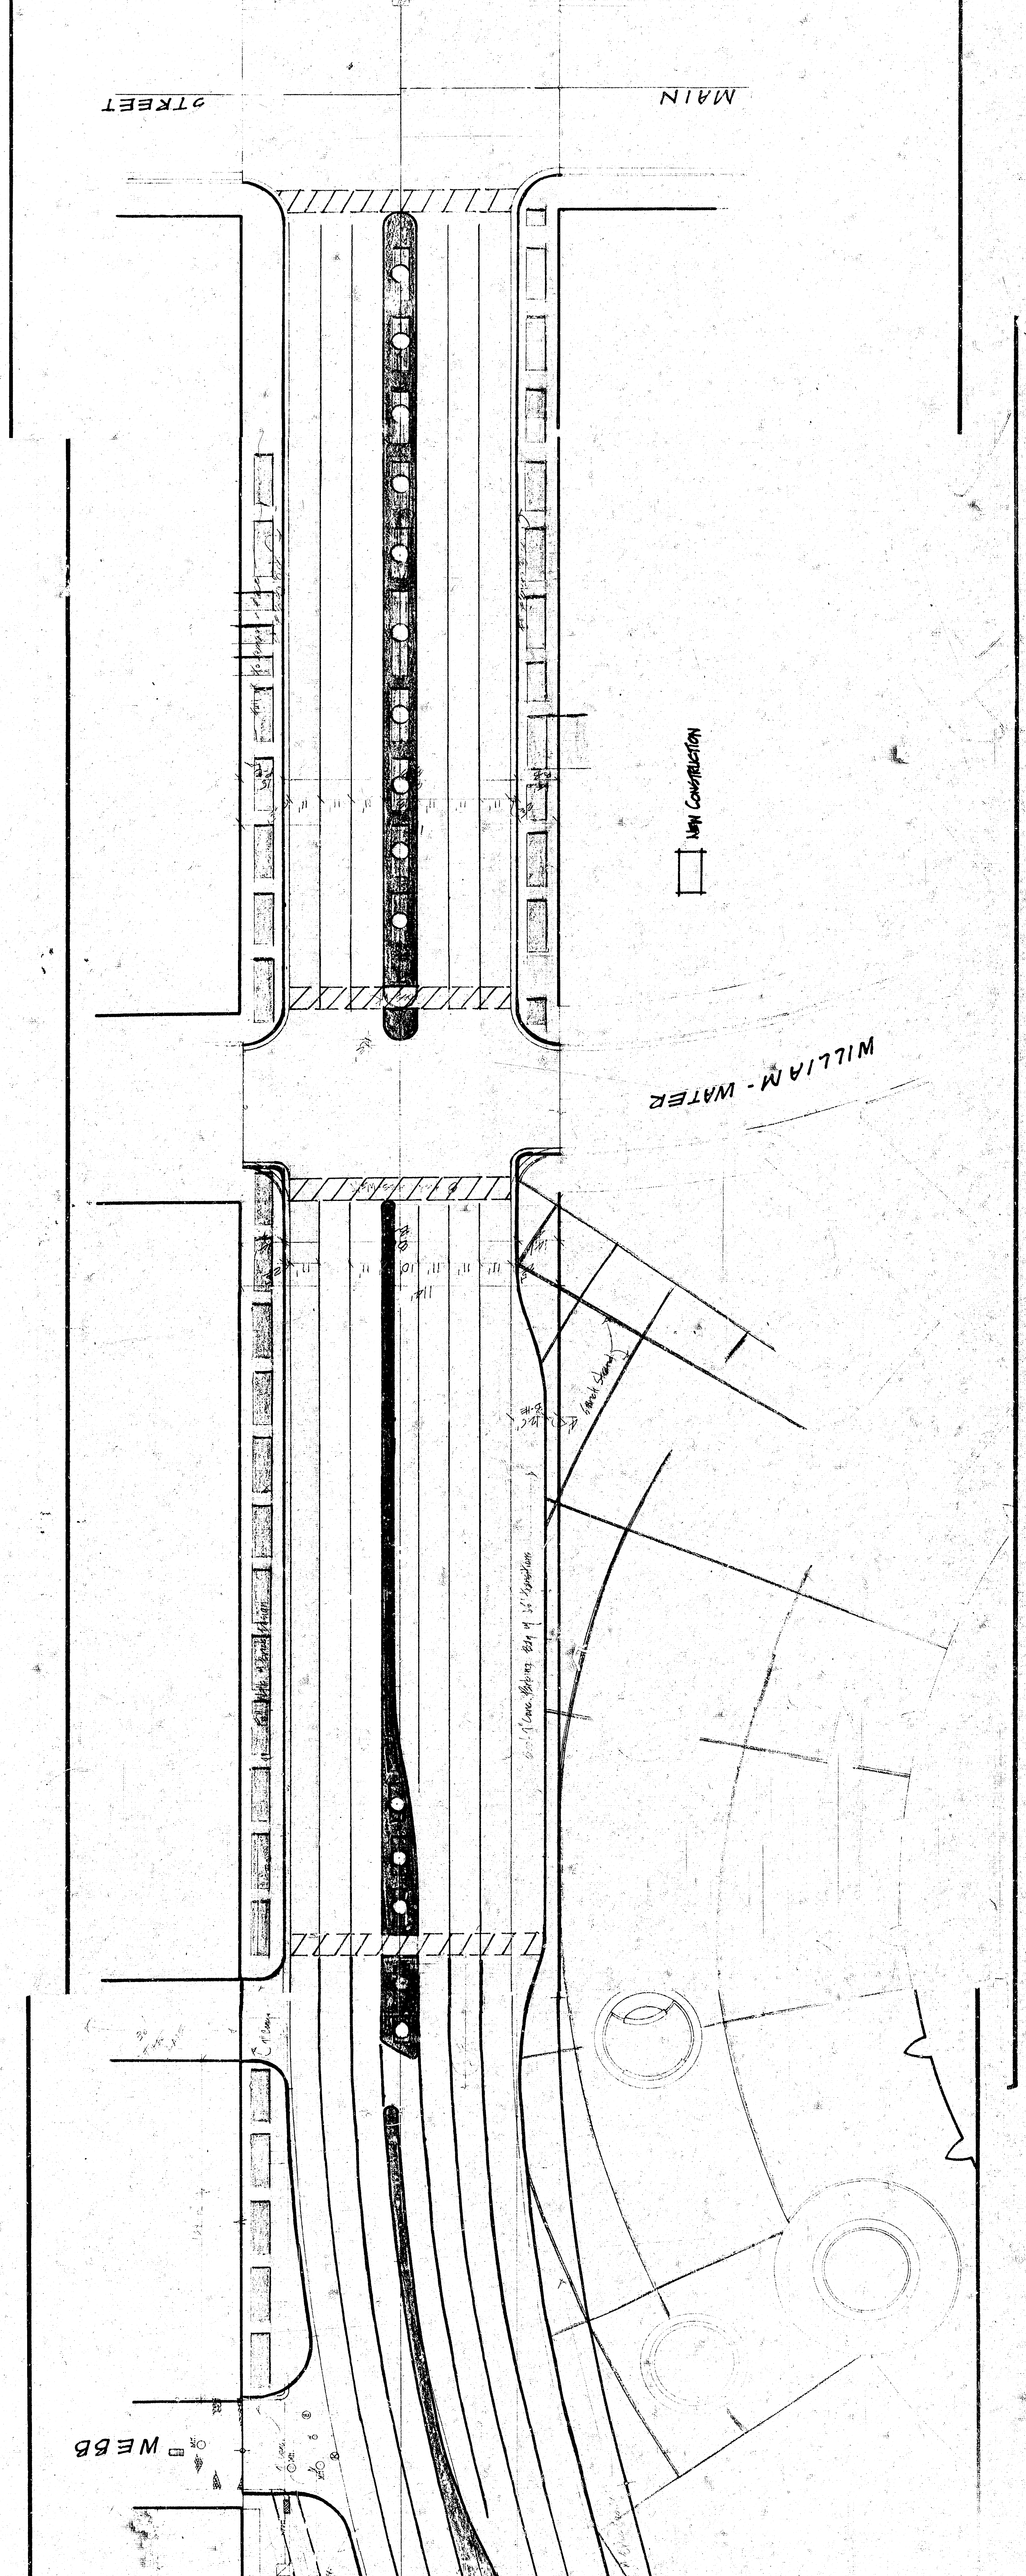
MAIN
STREET
NEW CONSTRUCTION
WILLIAM - WATER
WEBB

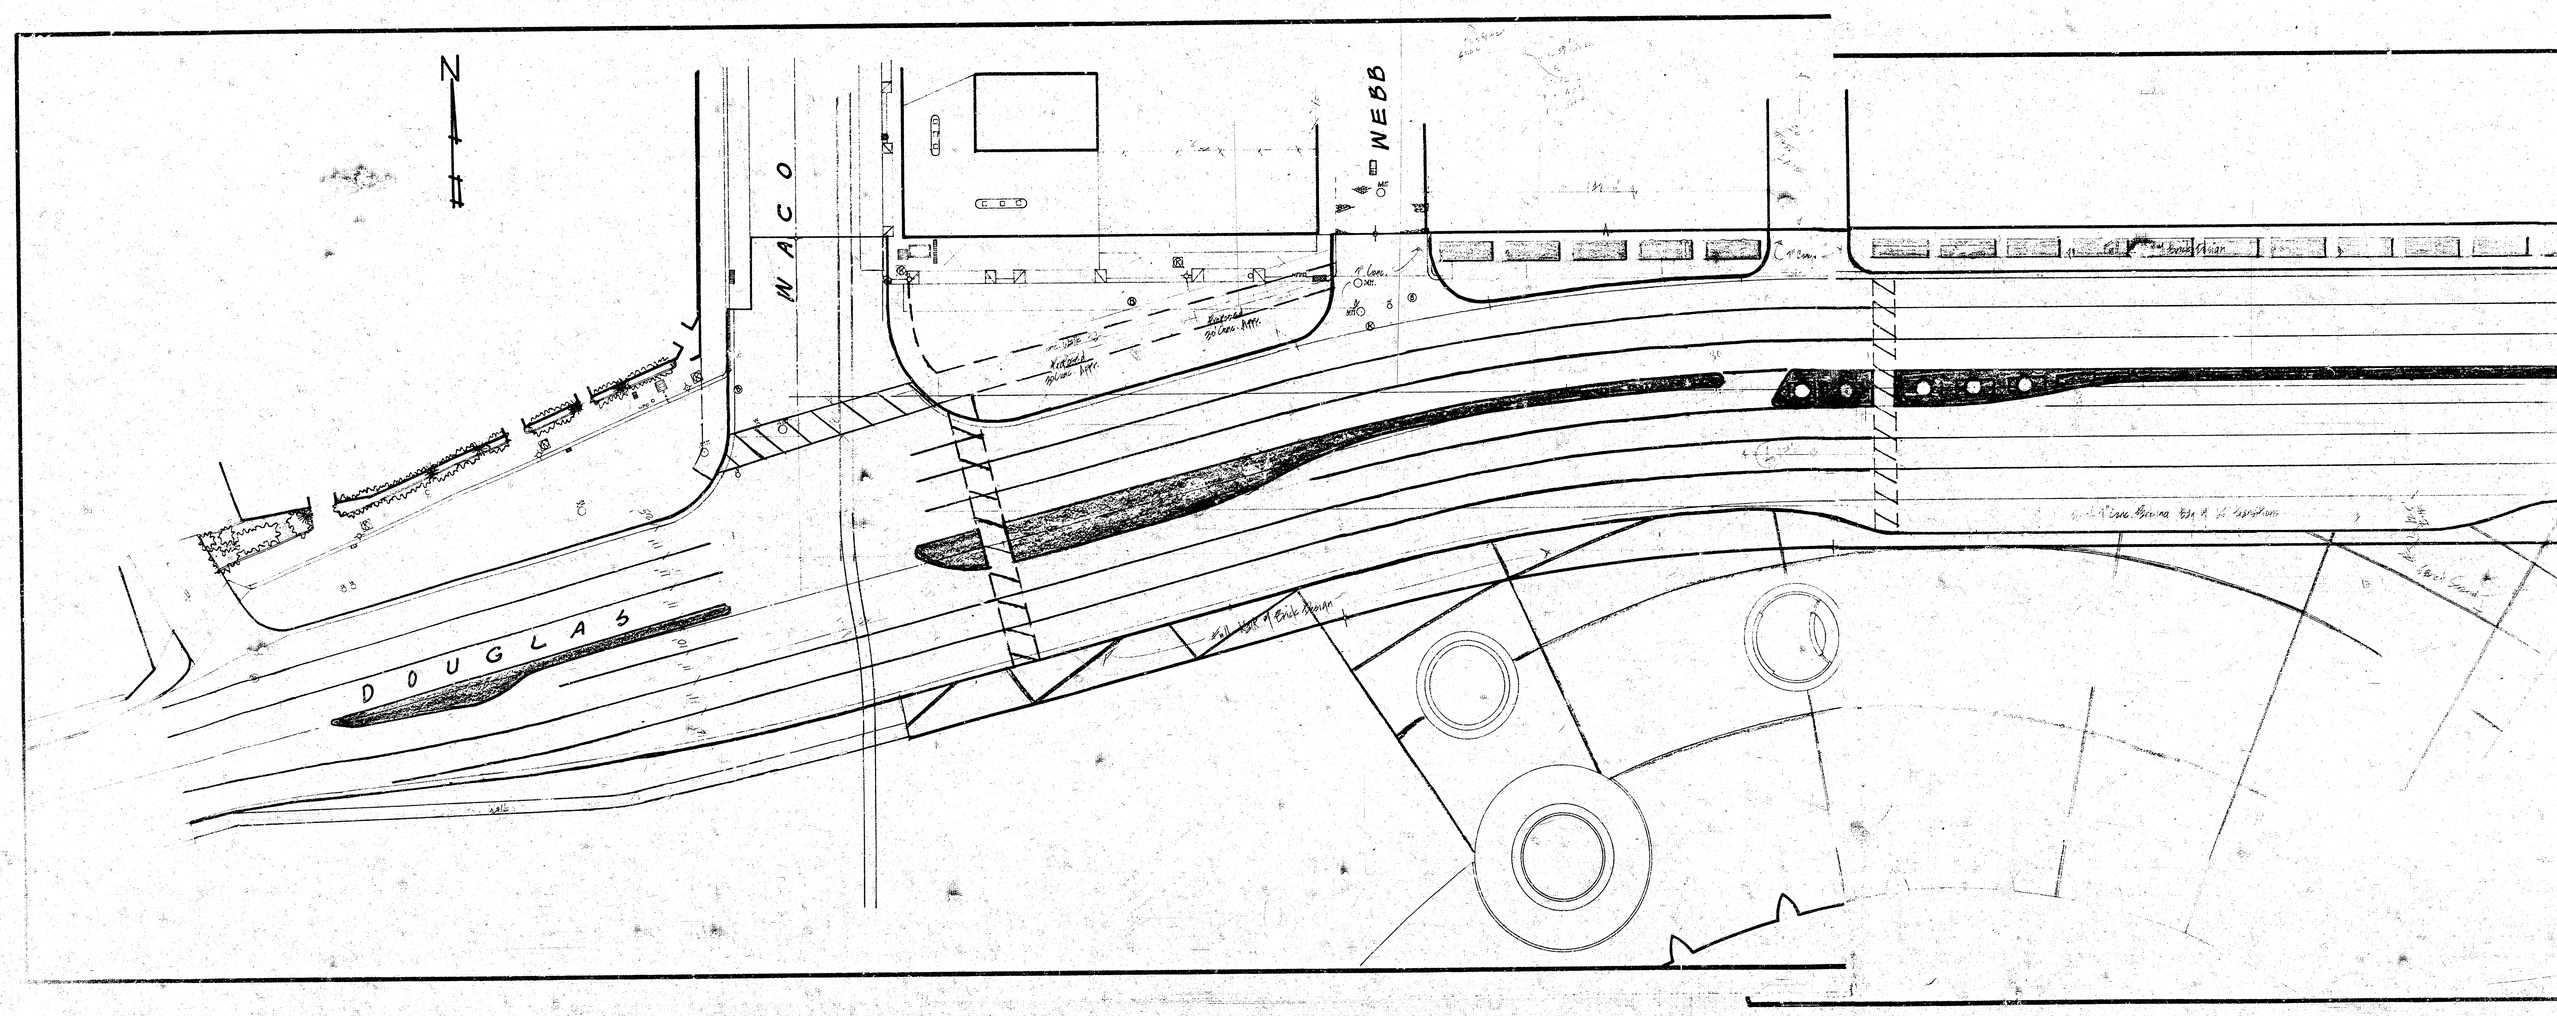
N
MACO
WEBB
DOUGLAS

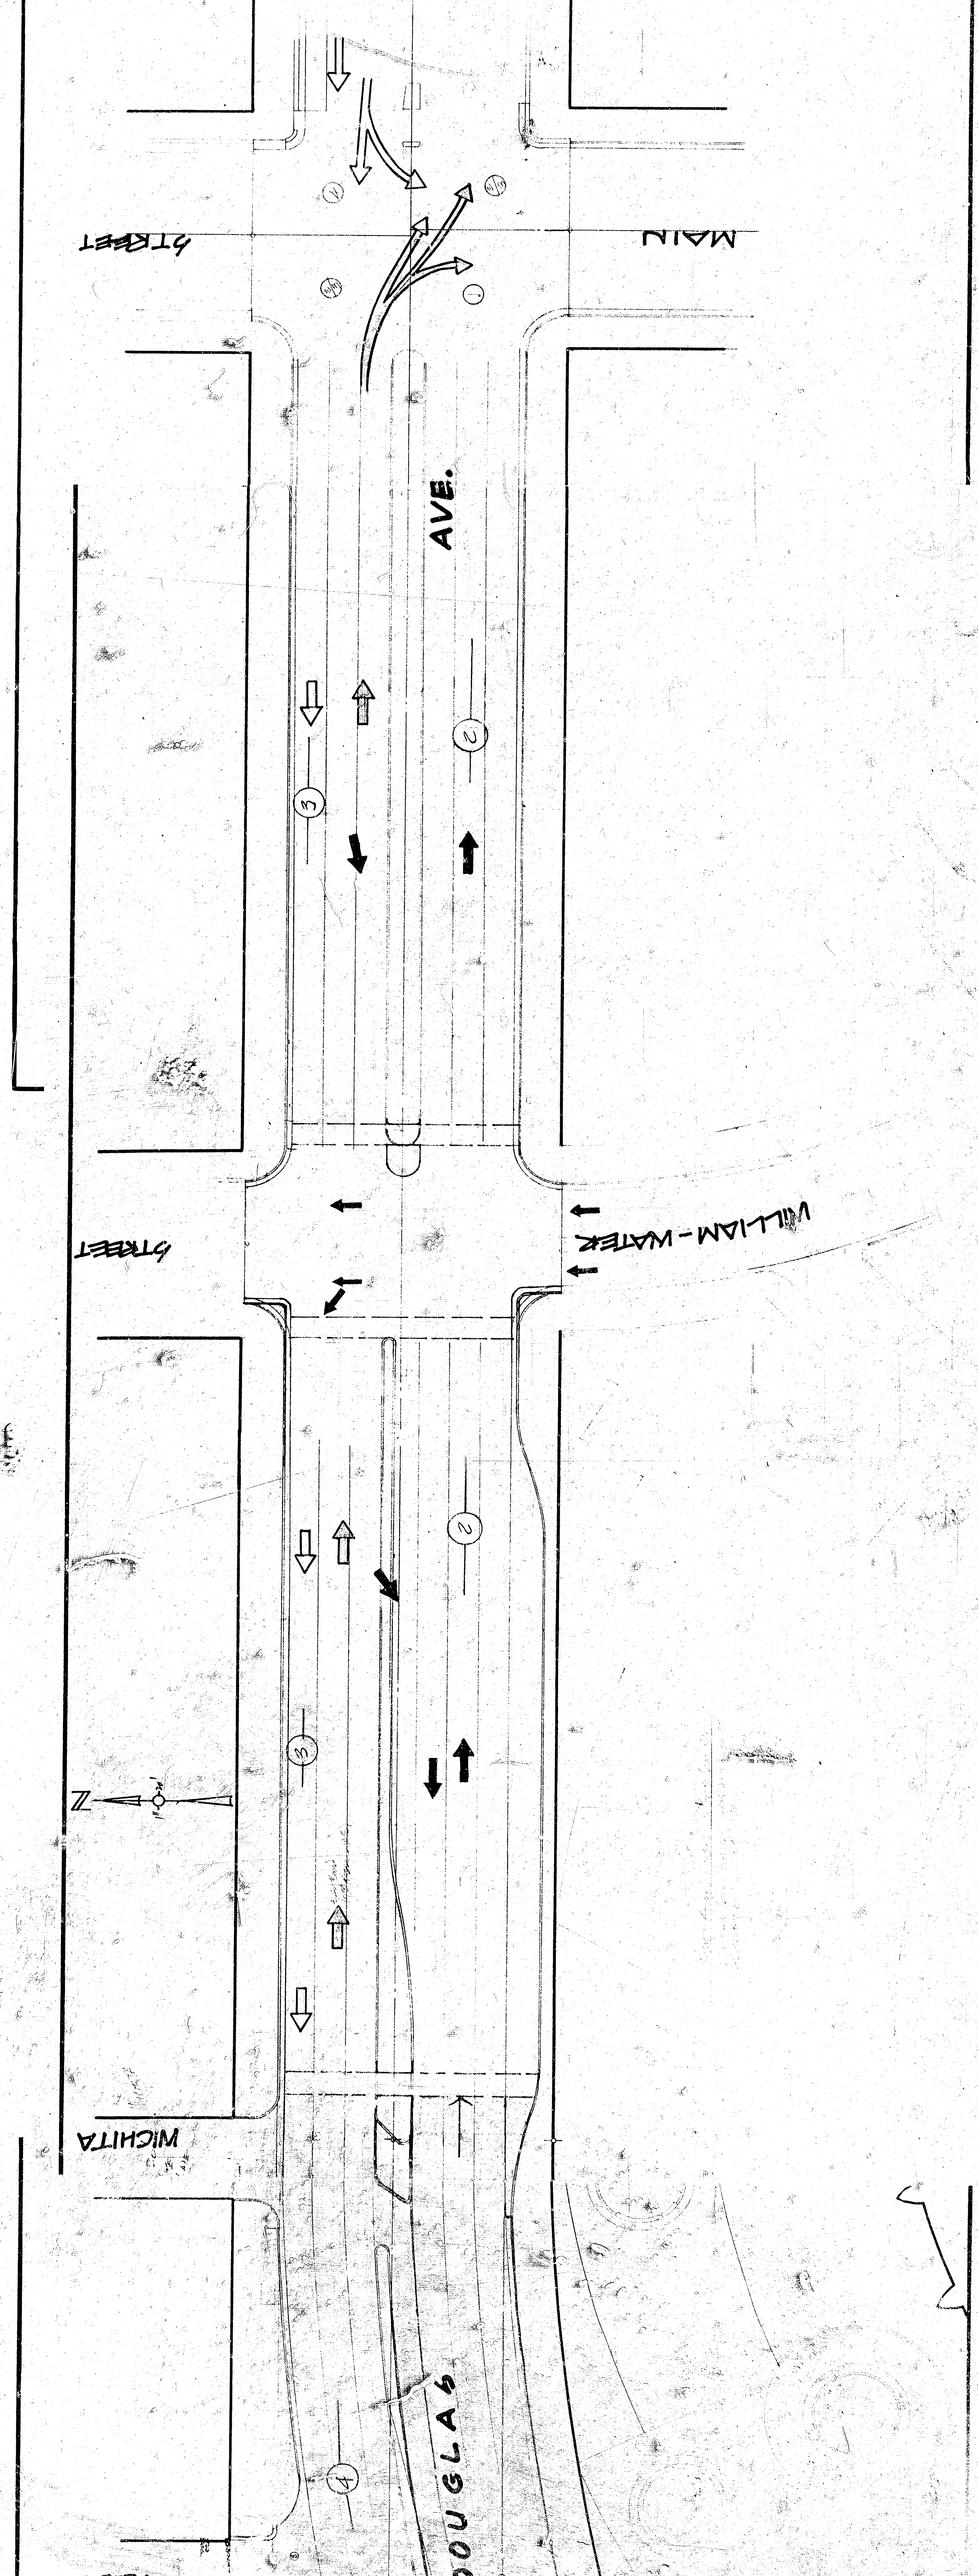
MAIN
STREET
AVE.
STREET
WILLIAM-WATER
WICHITA
DOUGLAS
N

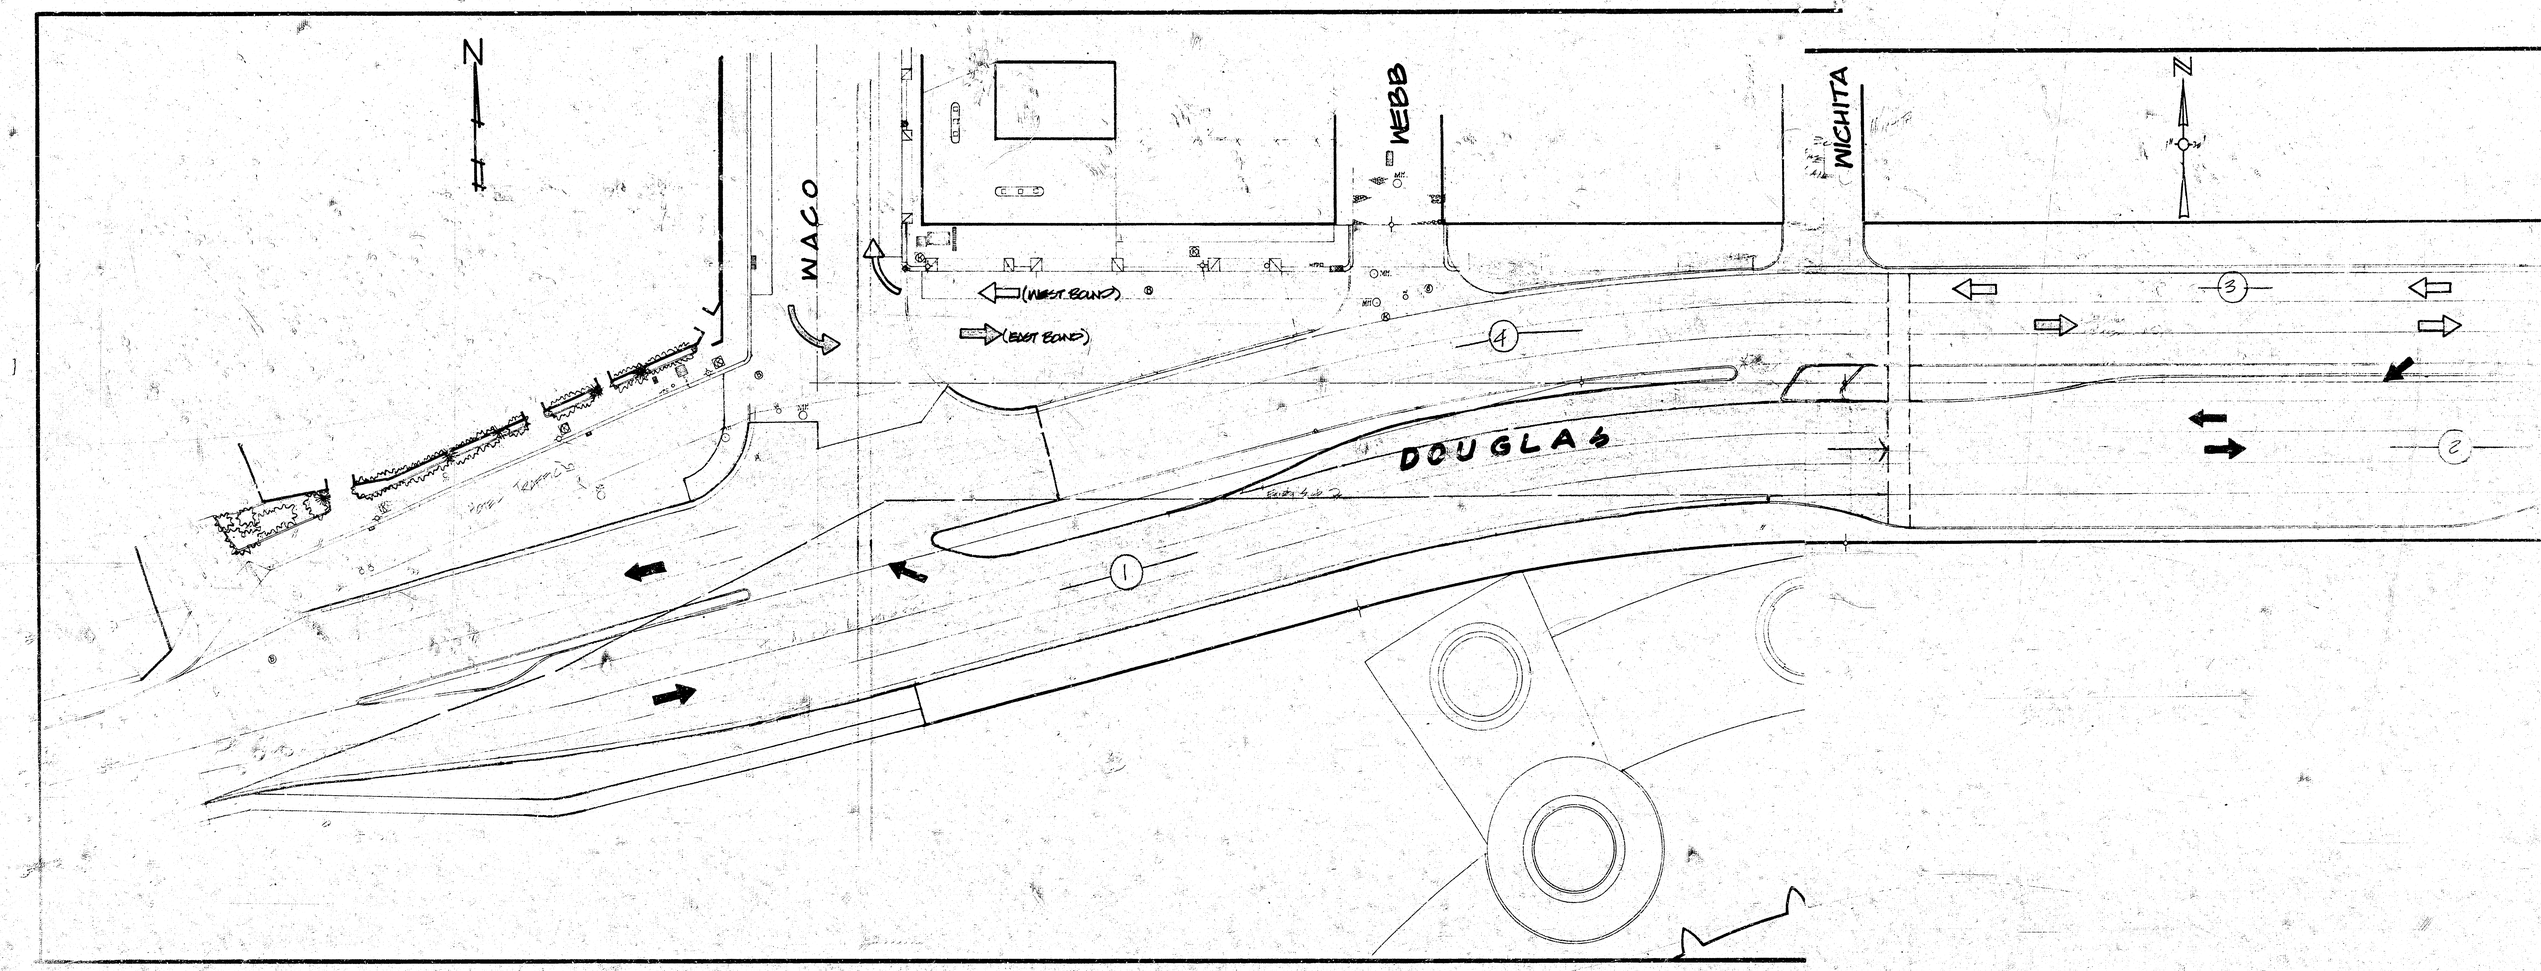
N
WACO
WEBB
WICHITA
(WEST BOUND)
(EAST BOUND)
DOUGLAS
1
2
3
4
N