
B.M. 106.90 S.E. COR. BRICK PLANTER ON S.E. COR. HOUSE # 1549 ELIZABETH.
B.M. 106.23 R.R. SPIKE, N. SIDE LARGE ELM TREE AT S.E. COR. FIG6 & ELIZABETH.

BASE LINE ON ℄ OF ELIZABETH.

SCALE: 1" = 20'

"CAUTION"
CONTRACTOR TO EXCAVATE WITH CARE OVER THE 30" SANITARY SEWER.

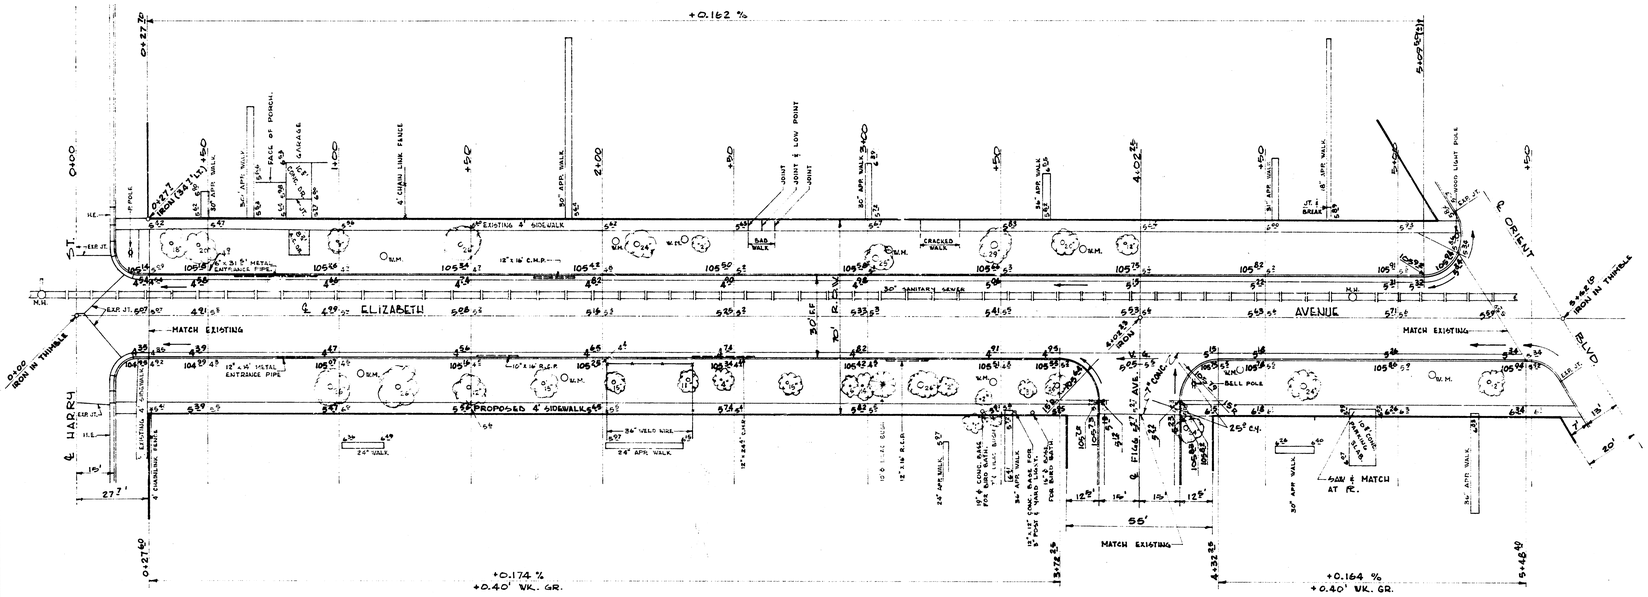

NOTE:
1) GRADE PARKING & CLEAR R.O.W. FOR PROPOSED SIDEWALKS. COMPACT FILL IN SIDEWALK AREA. SIDEWALKS TO BE CONSTRUCTED BY OTHERS.
2) REMOVAL OF SMALL CONC. BASES TO BE INCIDENTAL TO PROJECT.
3) CONTRACTOR TO ADJUST MANHOLE TO FINISHED GRADE.

EARTHWORK

	EXCAVATION		COMPACTED FILL
	PROPERTY	CITY	
	409.6 C.Y.	46.0 C.Y.	-0-
Add 10 %	41.0	4.6	-0-
Total	450.6 C.Y.	50.6 C.Y.	-0-

B. E. SMITH
LICENSED
435
KANSAS

ELIZABETH AVENUE — N.L. HARRY STREET TO S.L. ORIENT BLVD.
26'-2'-30' ASPH. CONC. & CURB.
CITY of WICHITA, KANSAS.
B.E. SMITH — CITY ENGINEER
DATE: SEPT., 1968 PROJECT # C.18-90
SHEET 1 of