

B.M. 150.85 "R" IN RITCHIE N. END OF N.W RADIUS OF EAST ST OF GOVERNEOUR & N.L BAYLEY
B.M. 153.92 "R" IN RITCHIE S. CB. CASTLE E.L. GOVERNEOUR.
B.M. 158.32 SPIKE IN N. SIDE P.P. S.W. COR. LINCOLN & GOVERNEOUR.
B.M. 149.57 "R" IN RITCHIE E. LUG DRIVE APP. TO HO ## 7220 BAYLEY
B.M. 149.70 "R" IN RITCHIE E. LUG DRIVE APP. TO HO ## 7314 BAYLEY
STATIONING & BASE LINE ℄ OF BAYLEY

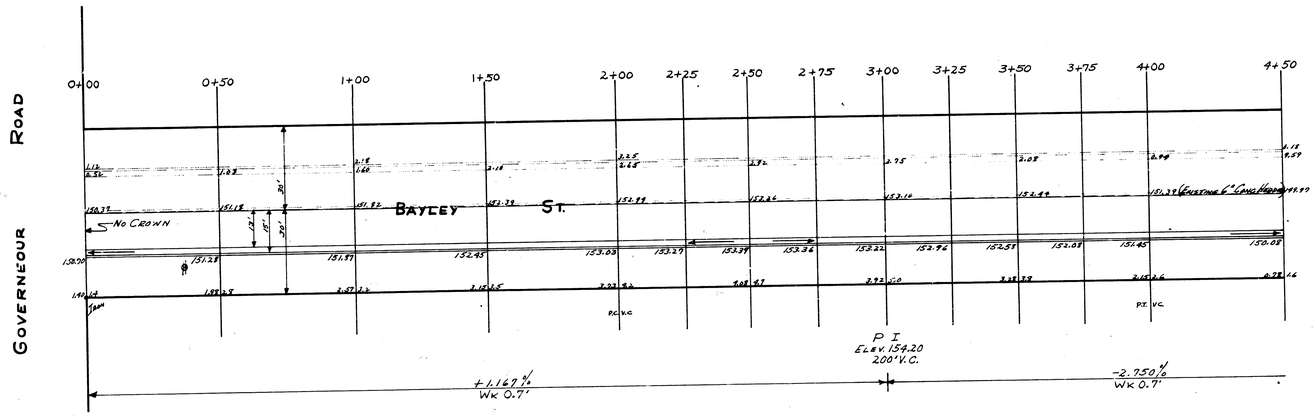

1/3

S½ BAYLEY
E.L. GOVERNEOUR TO E.L. WEST ARMOUR DR.
13-2-15-AC.
CITY OF WICHITA KAN.
B.E. SMITH CITY ENGINEER
1955 PROJ No. C14-303

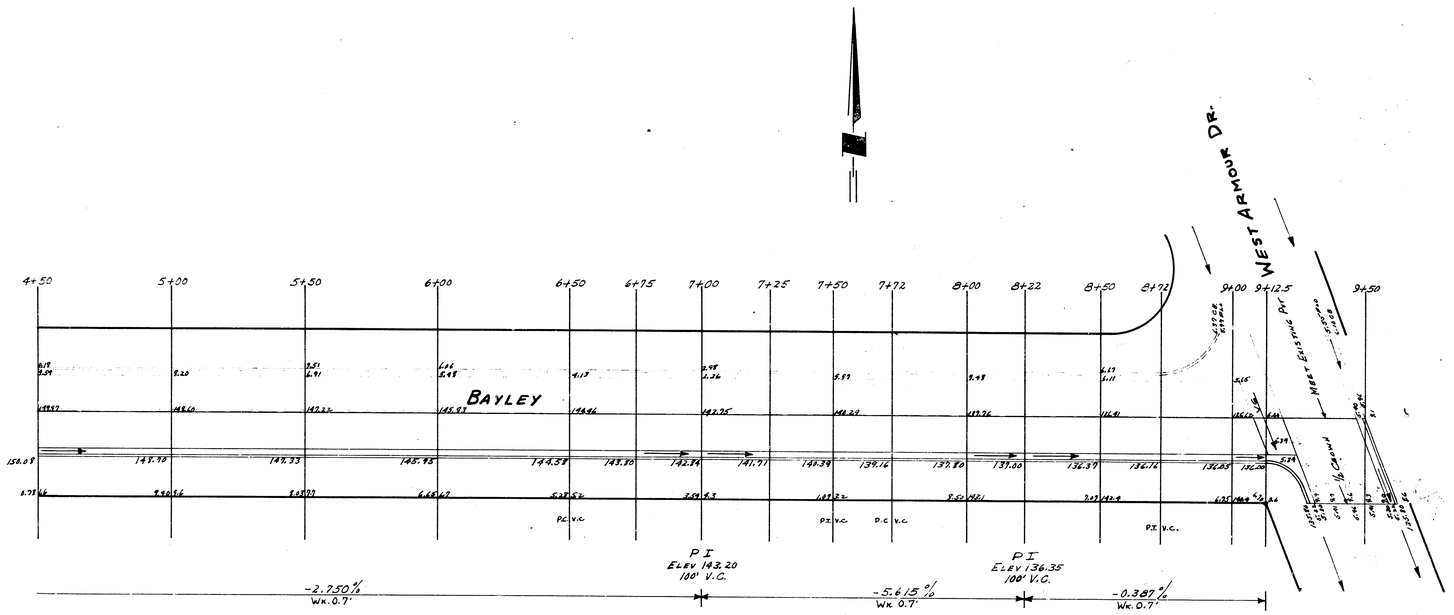

2/3

S½ BAYLEY

E.L. GOVERNEOUR TO E.L. WEST ARMOUR DR.