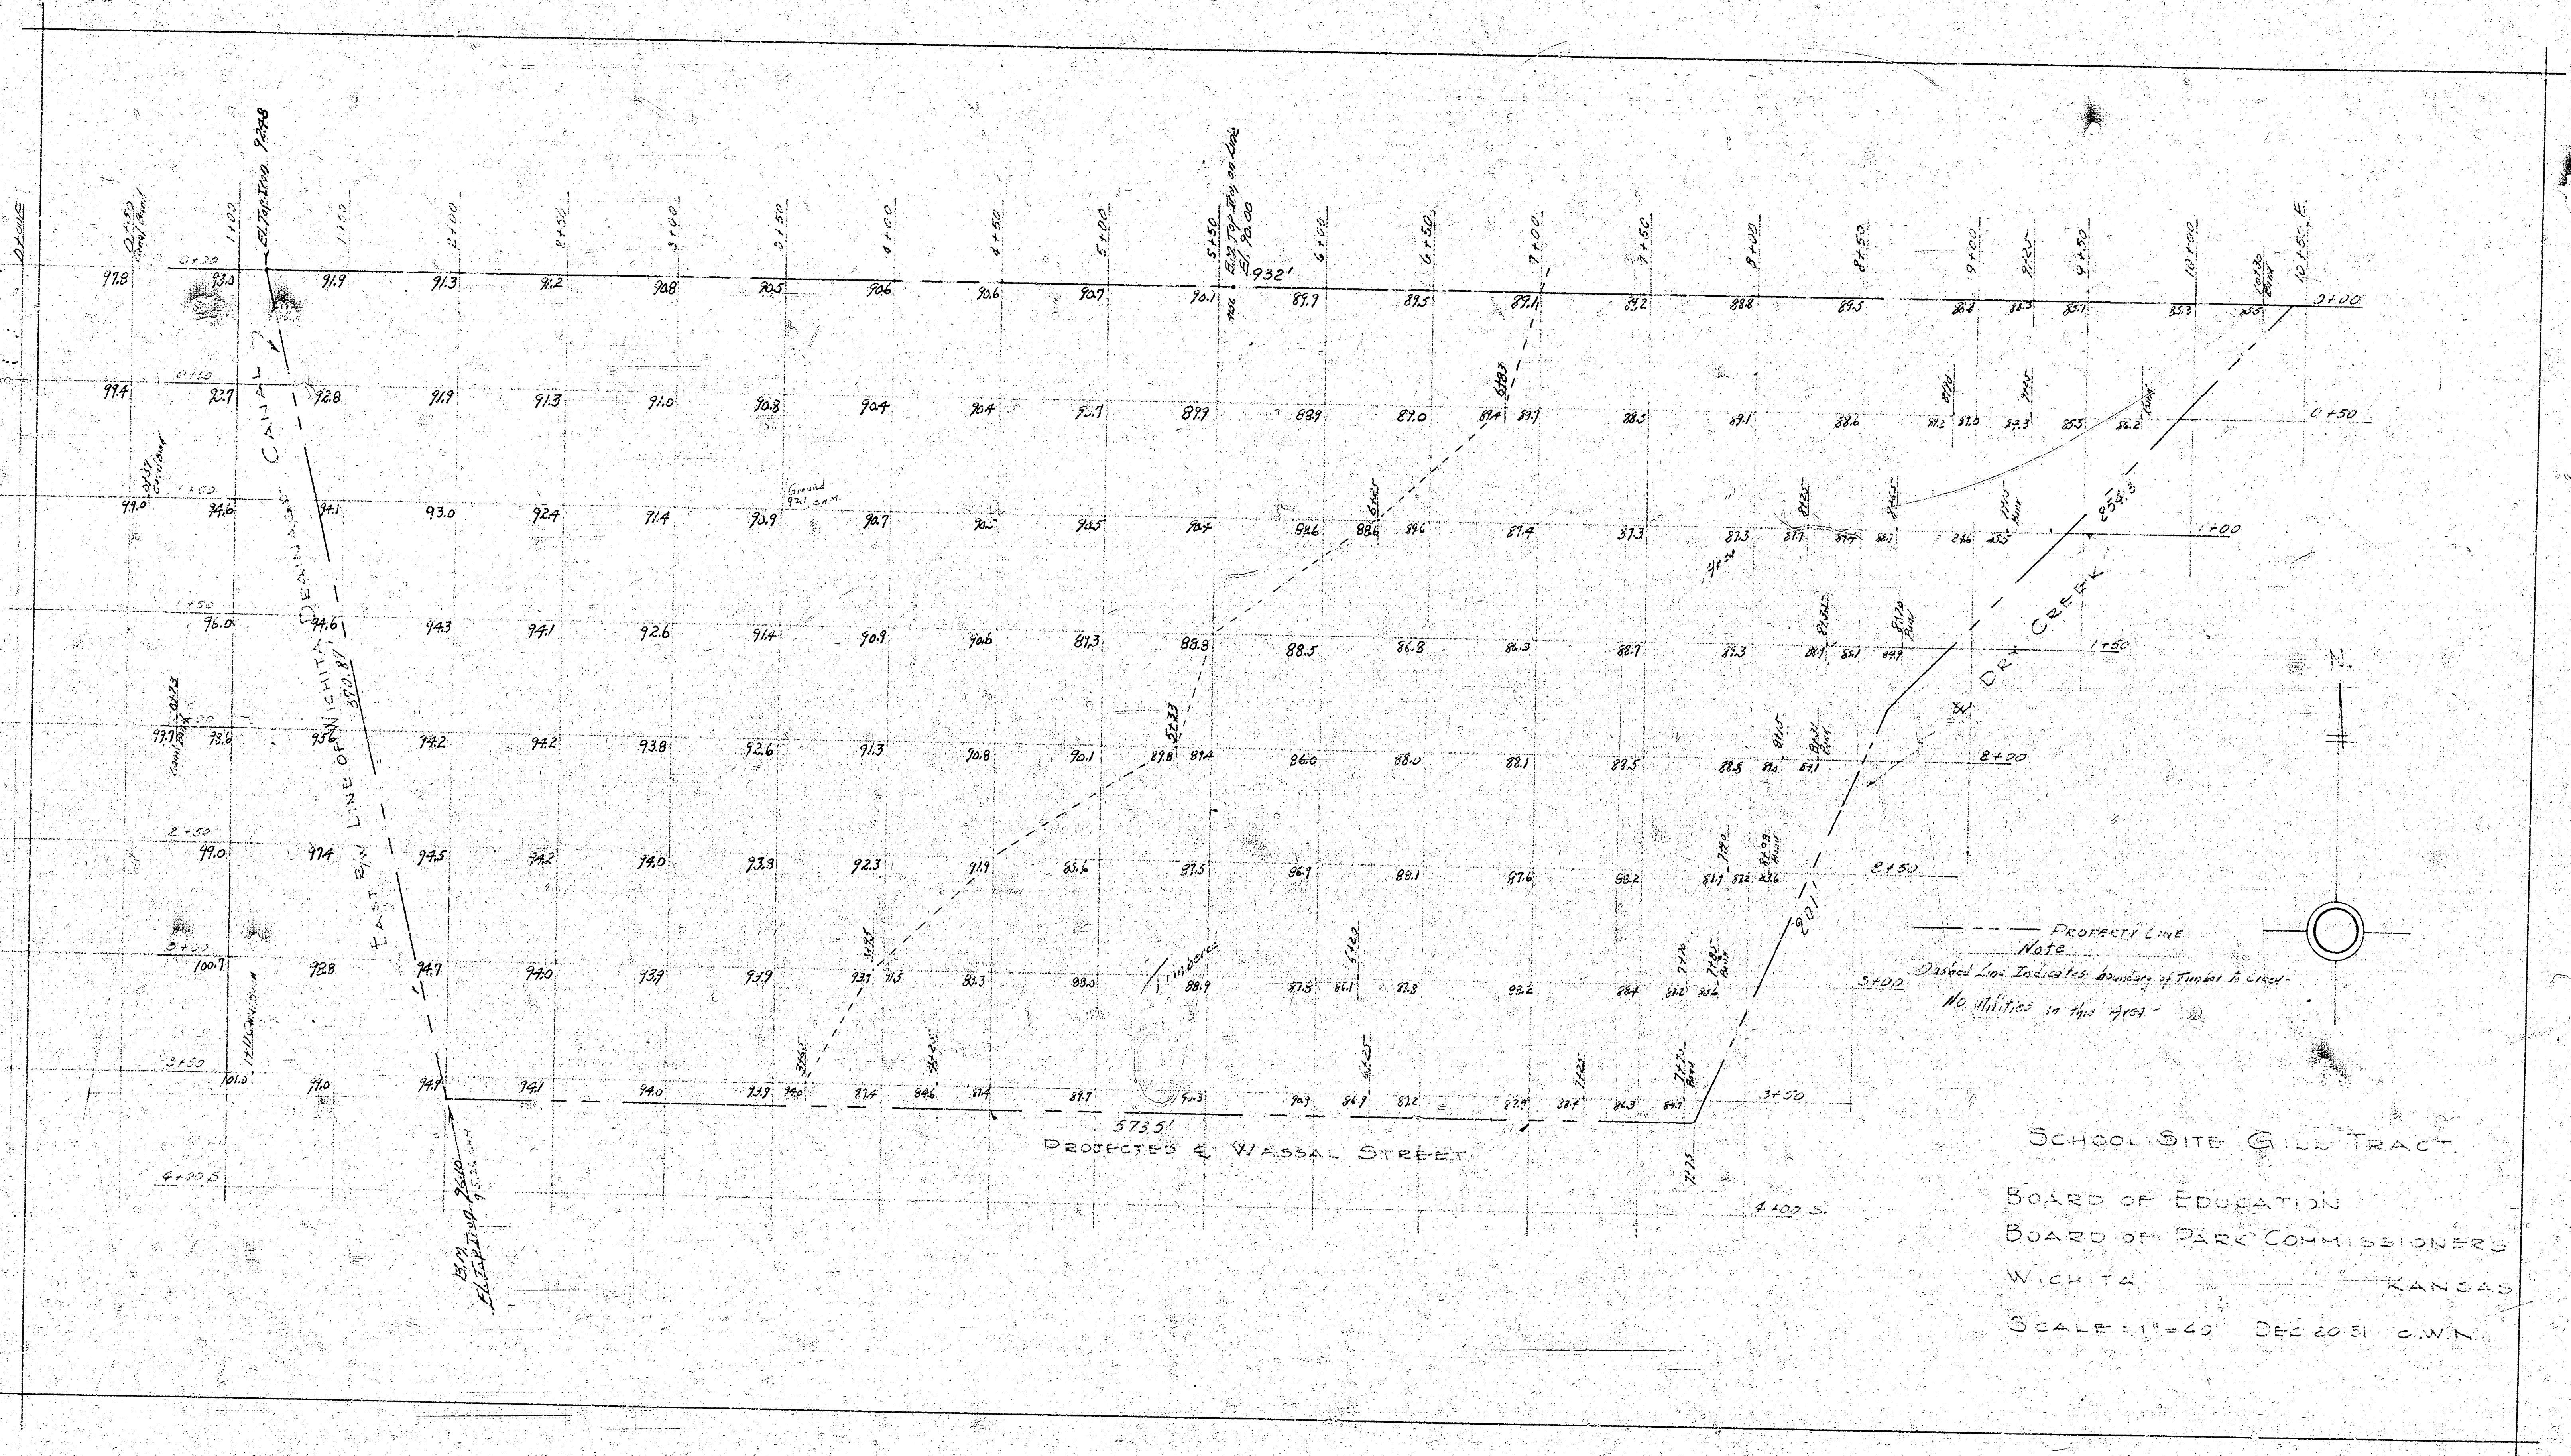
Drive
El. Top Iron 92.48
Canal
East R/W Line of Wichita Drainage Canal
370.87'
B.M. El. Top Iron 96.10
E.I. Top Iron on Line El. 90.00
932'
Ground
Timbered
573.5'
Projected ℄ Wassal Street
℄ Dry Creek
254.3
201
0+00
0+50
1+00
1+50
2+00
2+50
3+00
3+50
4+00 S.
10+50 E.
N.

— — — Property Line

Note

Dashed Line Indicates boundary of Timber to Creek -

No Utilities in this Area -

SCHOOL SITE GILL TRACT

BOARD OF EDUCATION

BOARD OF PARK COMMISSIONERS

WICHITA KANSAS

SCALE: 1"=40' DEC 20 51 G.W.N.

[redacted]