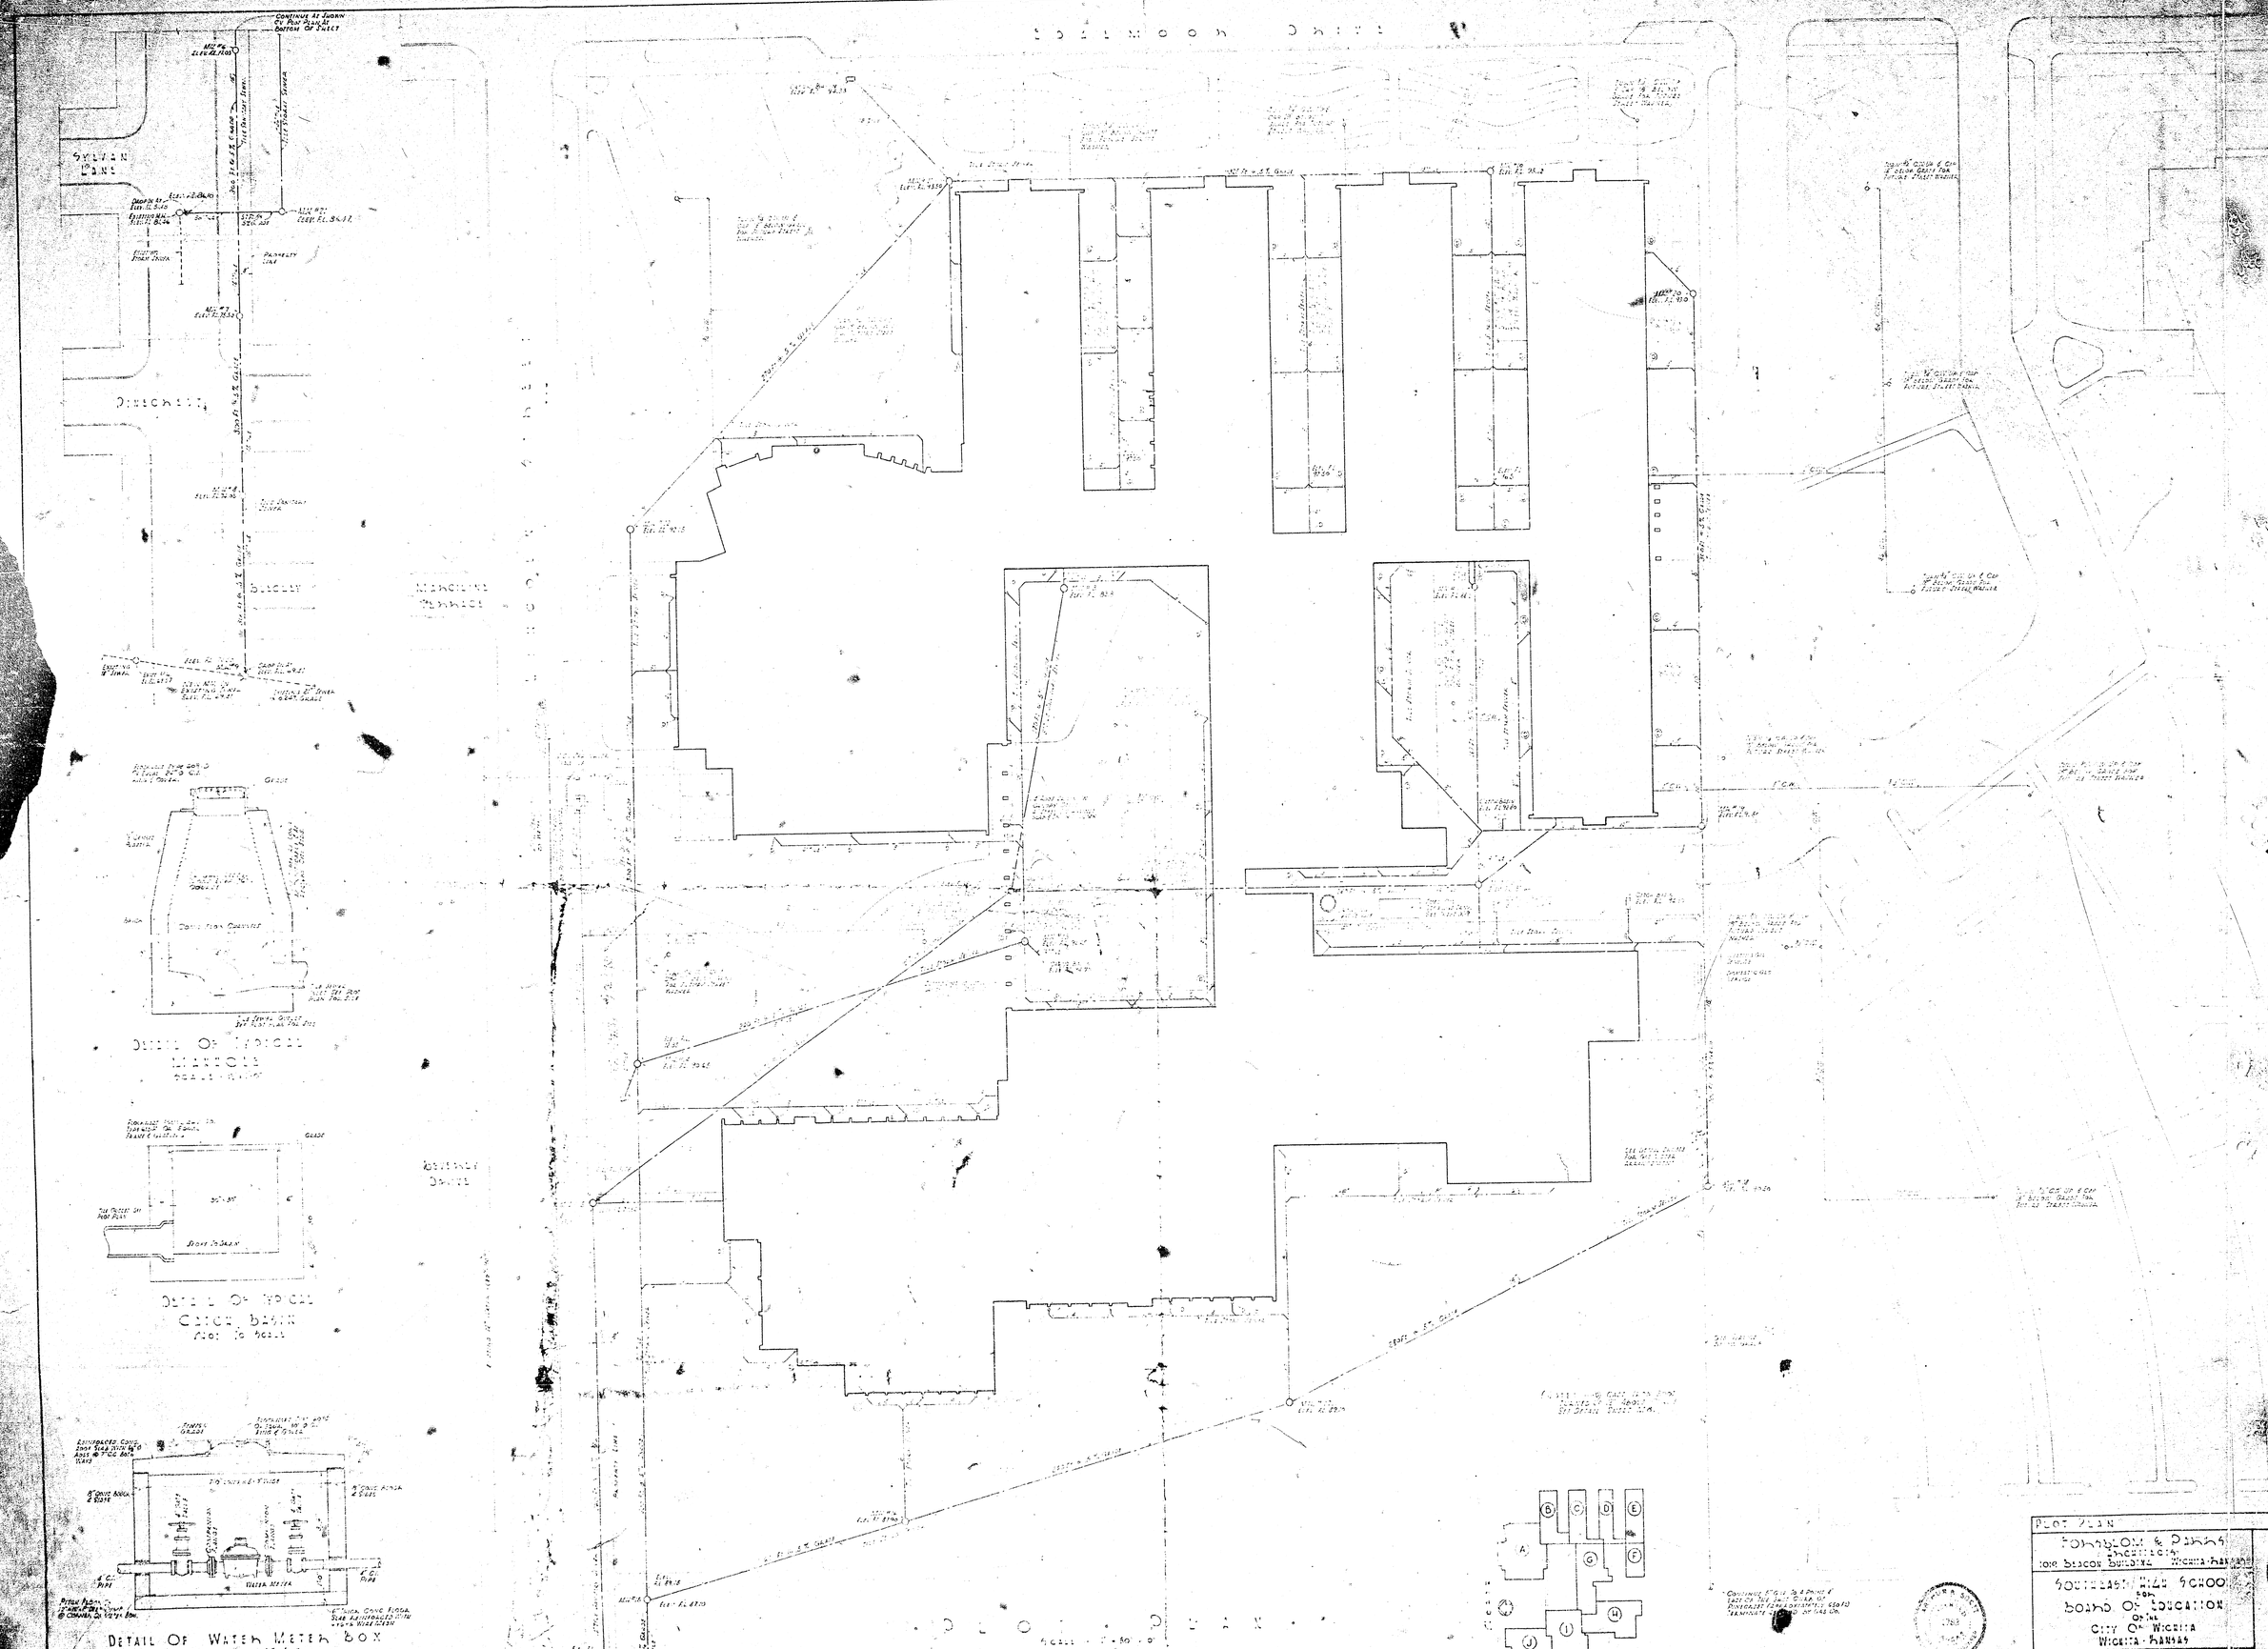
SOLOMON DRIVE
SYLVAN LANE
DETAIL OF TYPICAL MANHOLE
DETAIL OF TYPICAL CATCH BASIN
DETAIL OF WATER METER BOX
PLOT PLAN
FOUNSLOW & DAVIS
ENGINEERS
1018 BEACON BUILDING WICHITA, KANSAS
SOUTHEAST HIGH SCHOOL
FOR THE
BOARD OF EDUCATION
OF THE
CITY OF WICHITA
WICHITA, KANSAS