PLAN # 1

PROGRESS PRINT

1 PARTIAL SITE DEVELOPMENT PLAN 1" = 20'-0"

PARTIAL SITE DEVELOPMENT PLAN

KOCH BUILDING

PARKING AREA

PROPERTY LINE

DOUGLAS AVENUE

80'-0" RAD.

54.00'

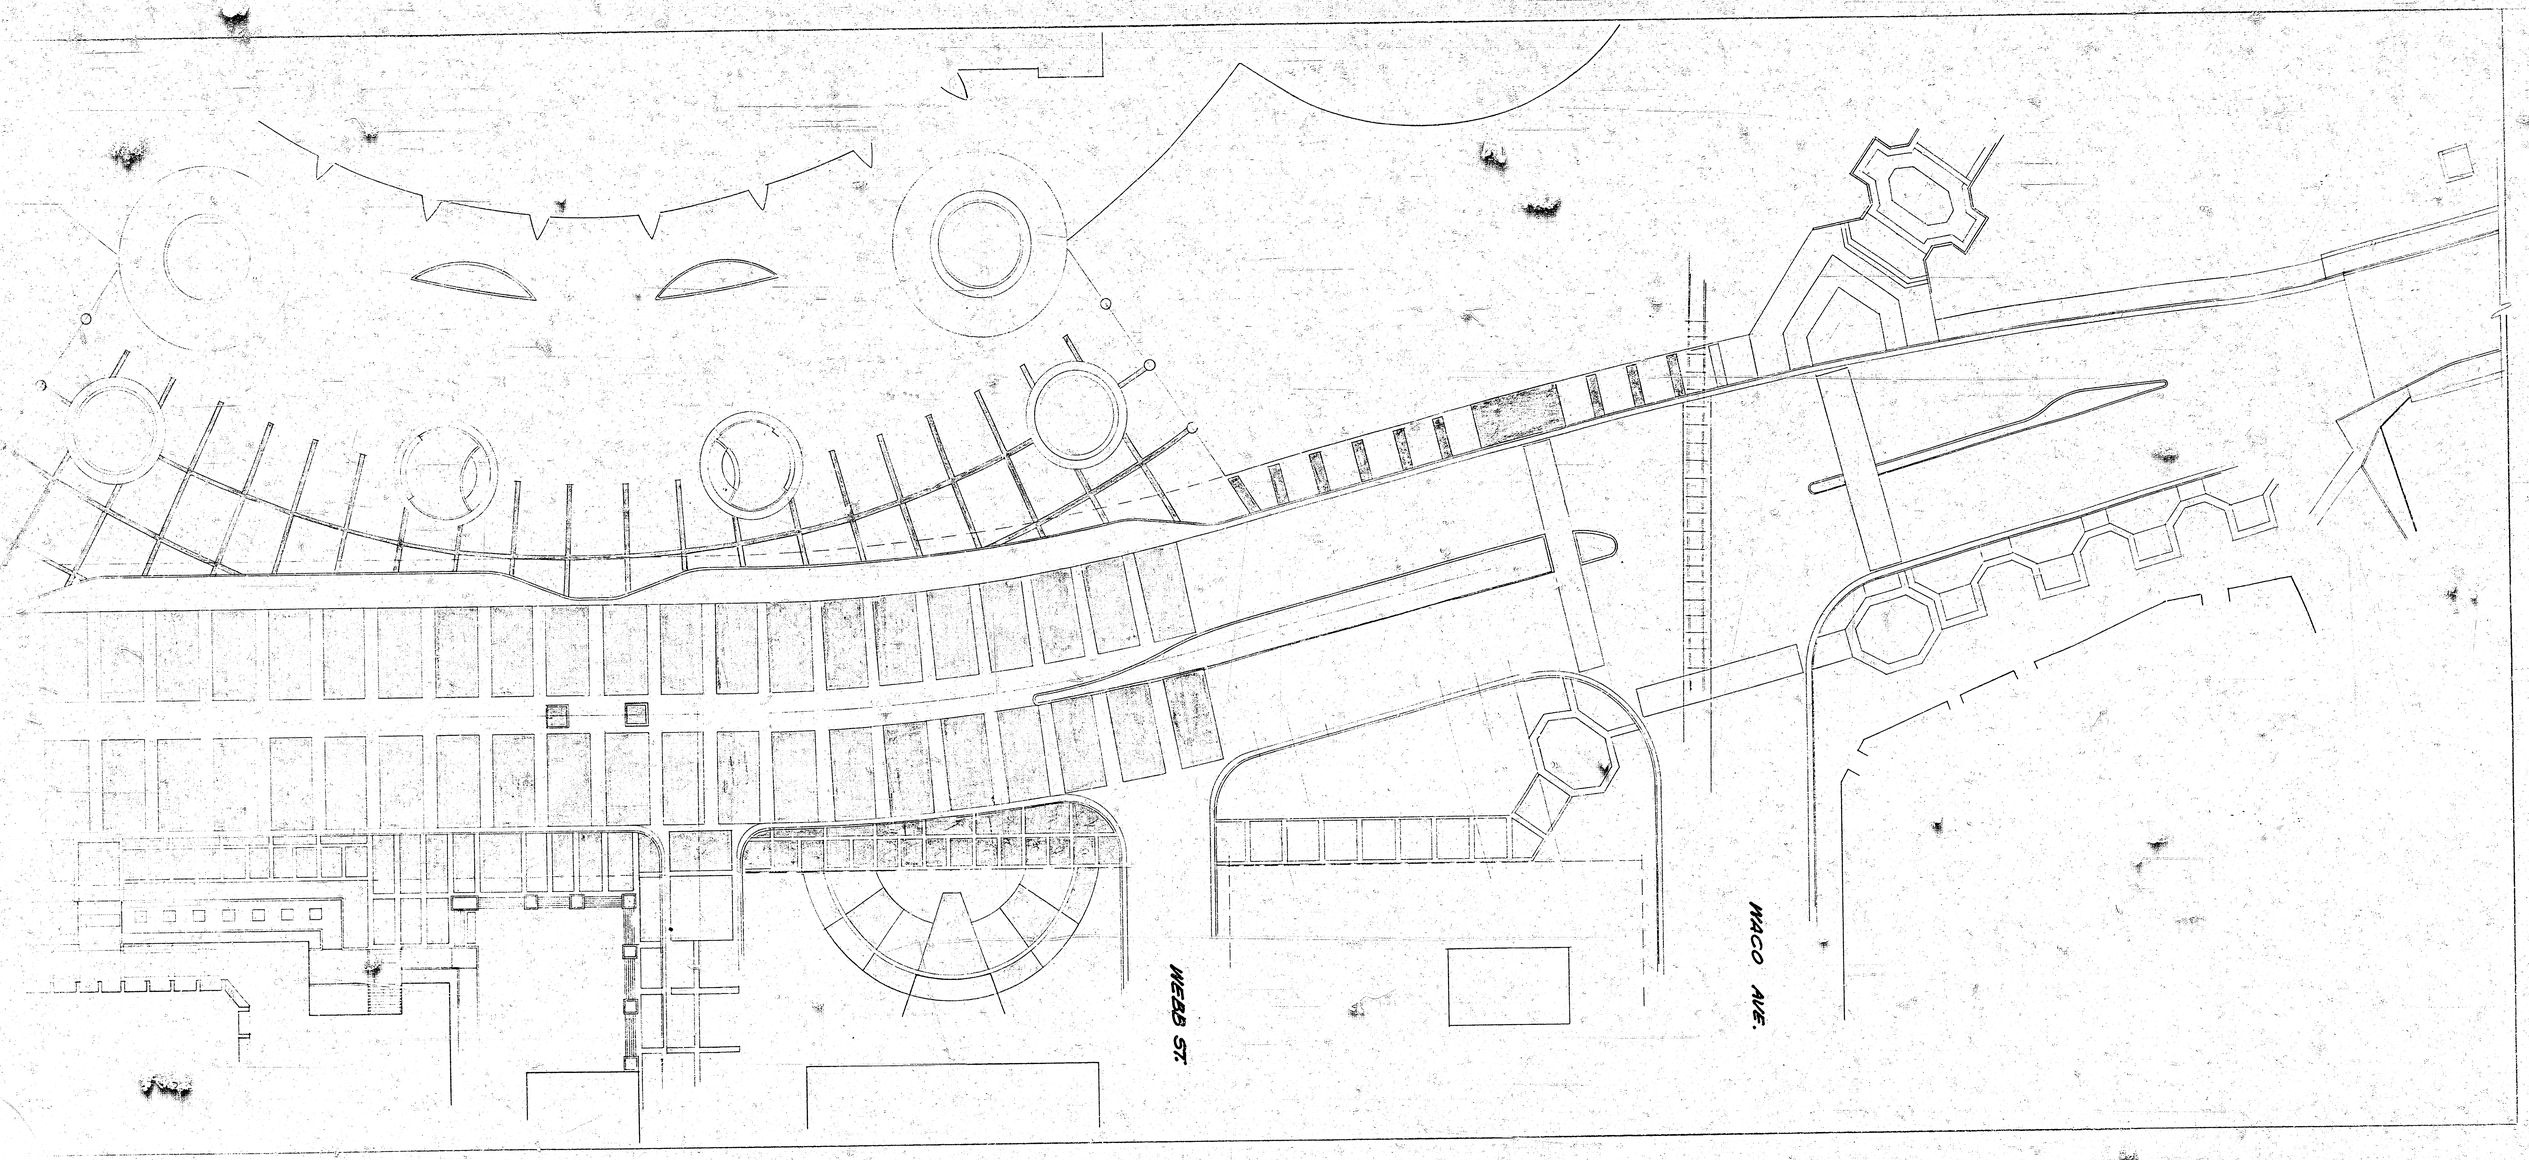
SHEET NO. R.57

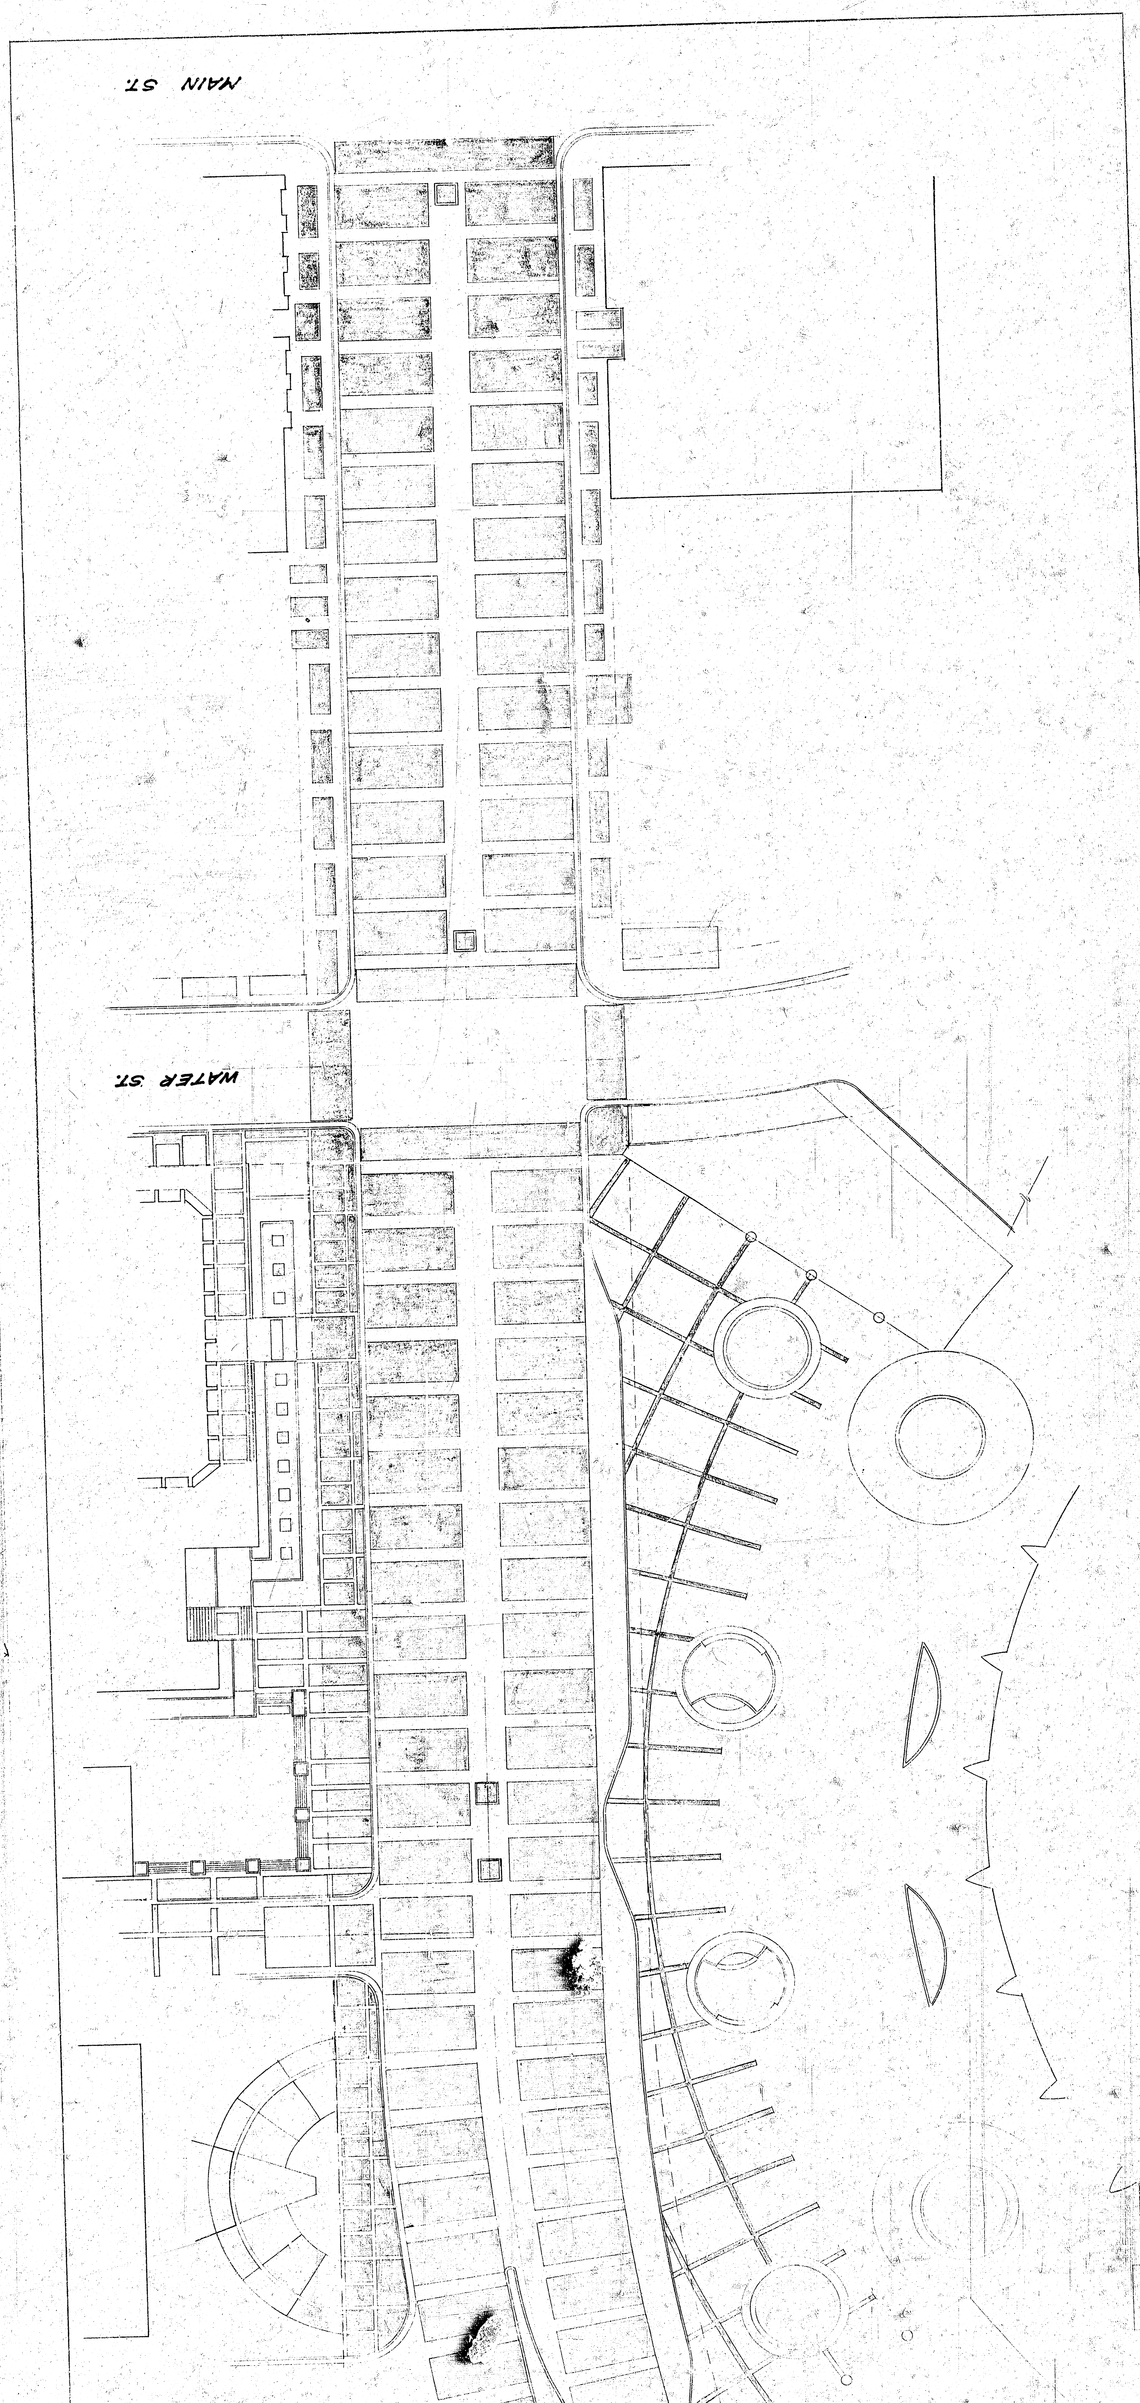
DATE REVISIONS

4-16-65

CIVIC CULTURAL CENTER
CITY OF WICHITA, KANSAS

PROGRESS PRINT


WEBB ST.
MACO AVE.


MAIN ST
WATER ST