KD-1775-E-17-W

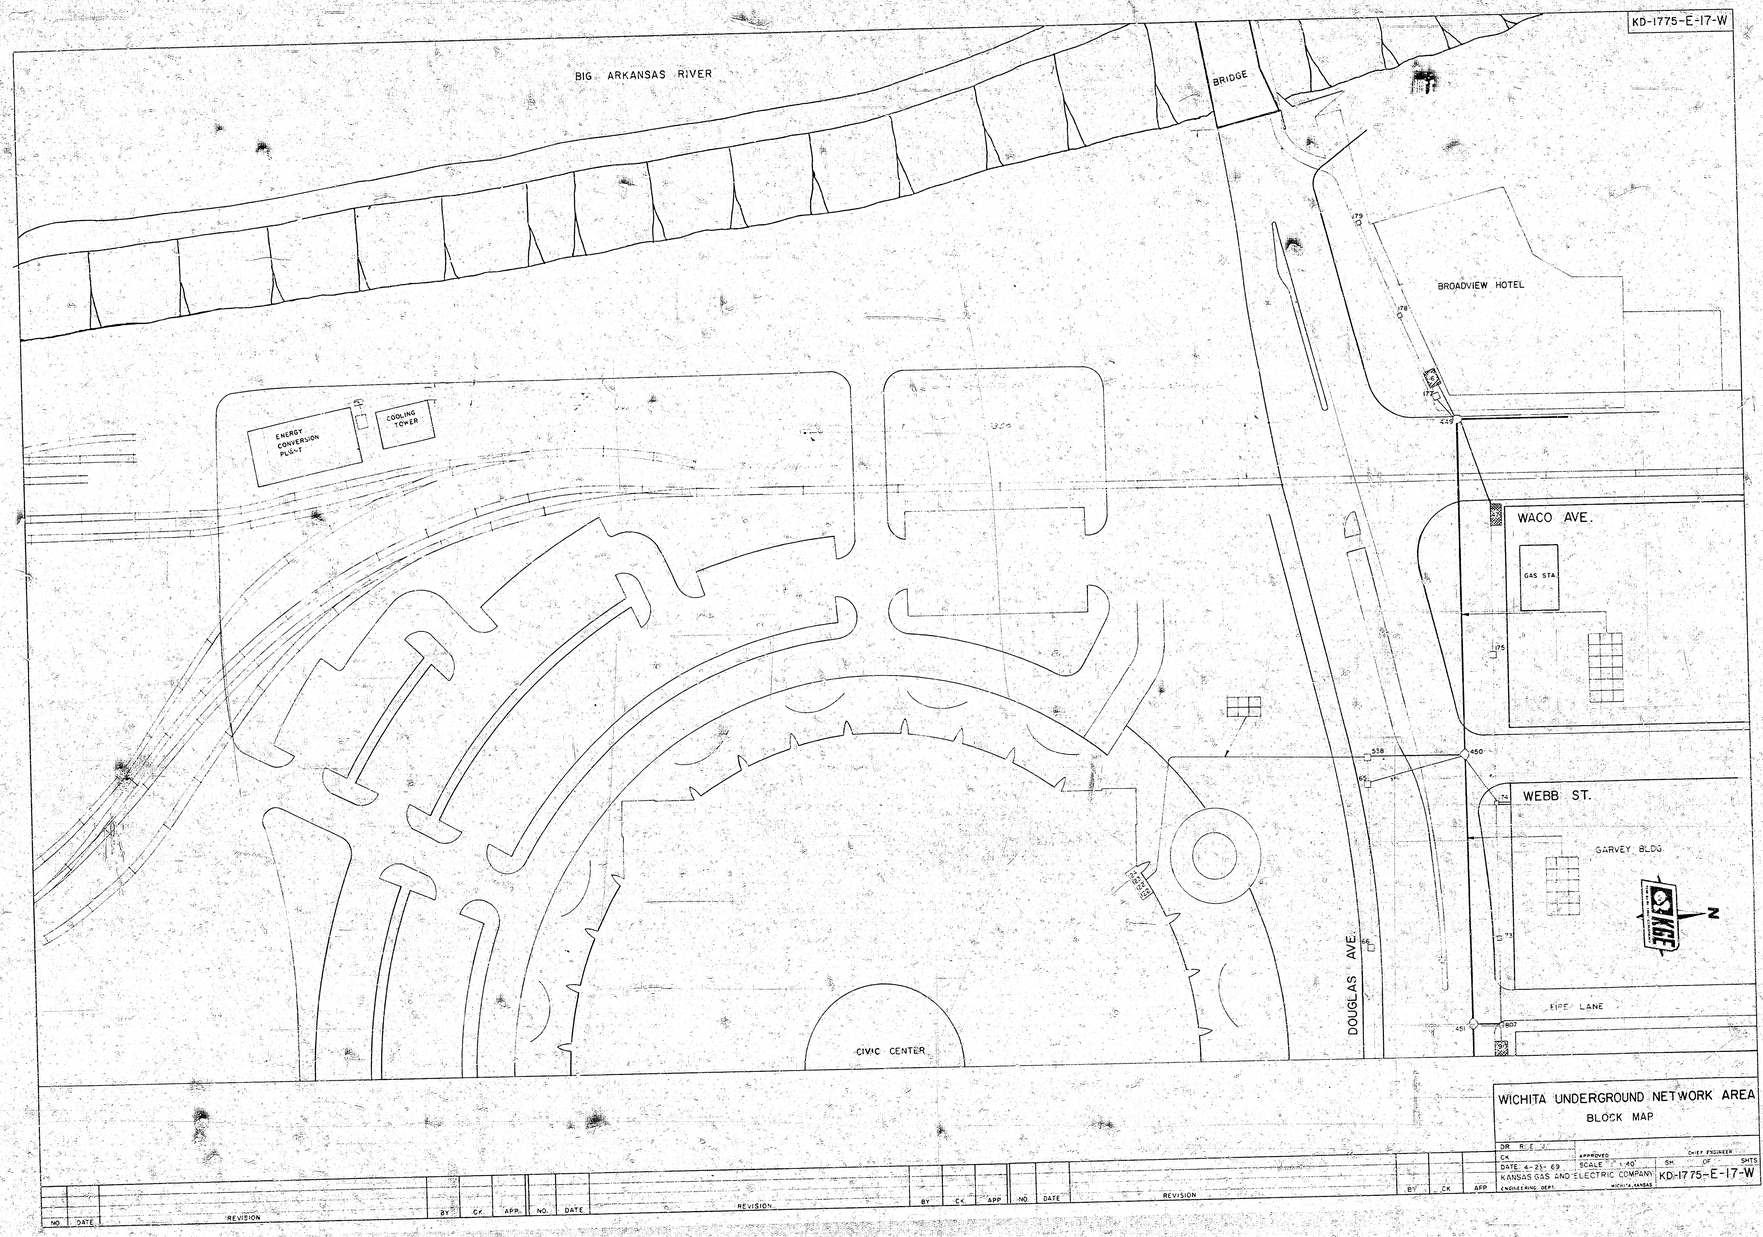

WICHITA UNDERGROUND NETWORK AREA
BLOCK MAP

NO	DATE	REVISION	BY	CK	APP.
NO	DATE	REVISION	BY	CK	APP.
NO	DATE	REVISION	BY	CK	APP

DR R.E.
CK APPROVED CHIEF ENGINEER
DATE 4-21-69 SCALE 1"=40' SH. OF SHTS
KANSAS GAS AND ELECTRIC COMPANY KD-1775-E-17-W
ENGINEERING DEPT. WICHITA, KANSAS