



ONE HALF ELEVATION SHOWING OLD
ABUTMENT CONVERTED INTO PIER AND NEW
SPAN AND ABUTMENT TO BE ADDED
Scale 3/4" = 1'-0"

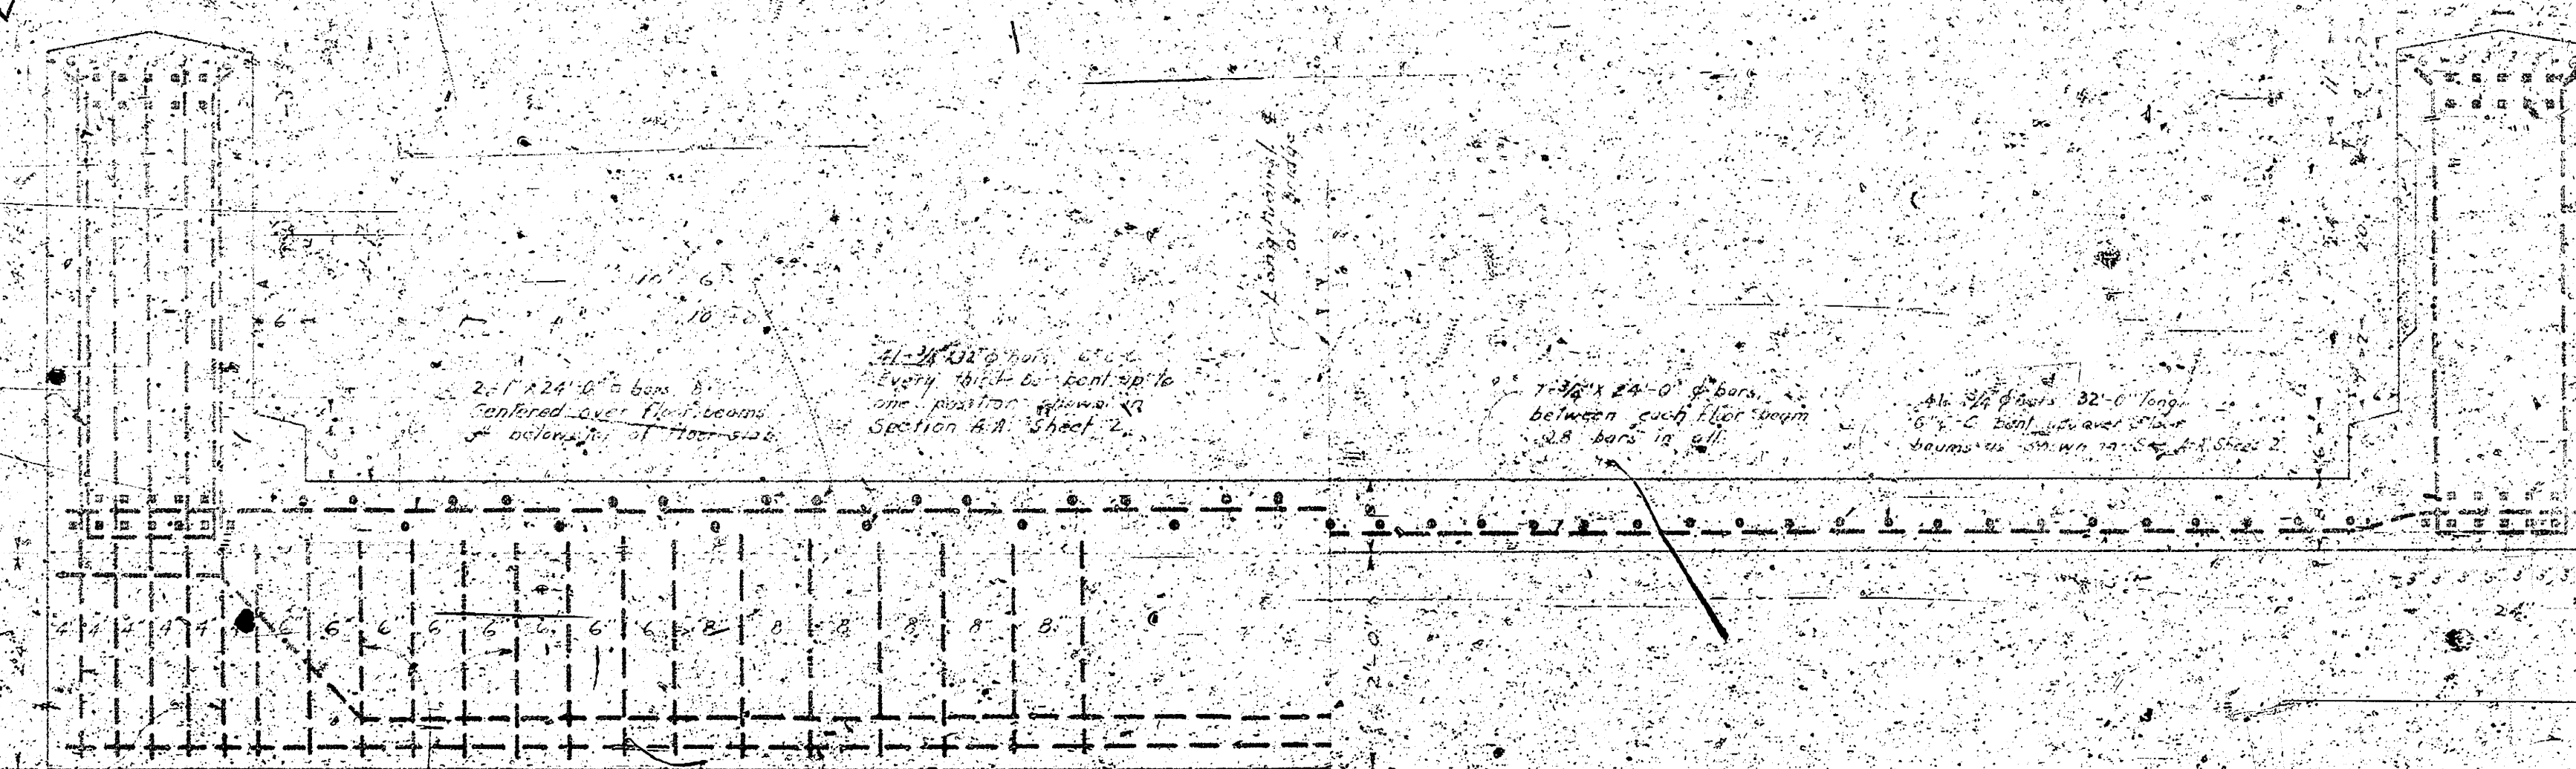


ONE HALF SECTION D-D THRU FLOOR BEAM,
FLOOR SLAB & GIRDER, SHOWING REINFORCING
Scale 3/4" = 1'-0"

ONE HALF SECTION C-C
THRU ROADWAY SLAB & GIRDER
SHOWING REINFORCING
Scale 3/4" = 1'-0"

EXTENSION TO BE
OVER DRAINAGE CANAL
AT HARRY STREET
WICHITA
DESIGNED BY
DRAWN BY
SHEET 1 IN 3 SHEETS
7-24-25

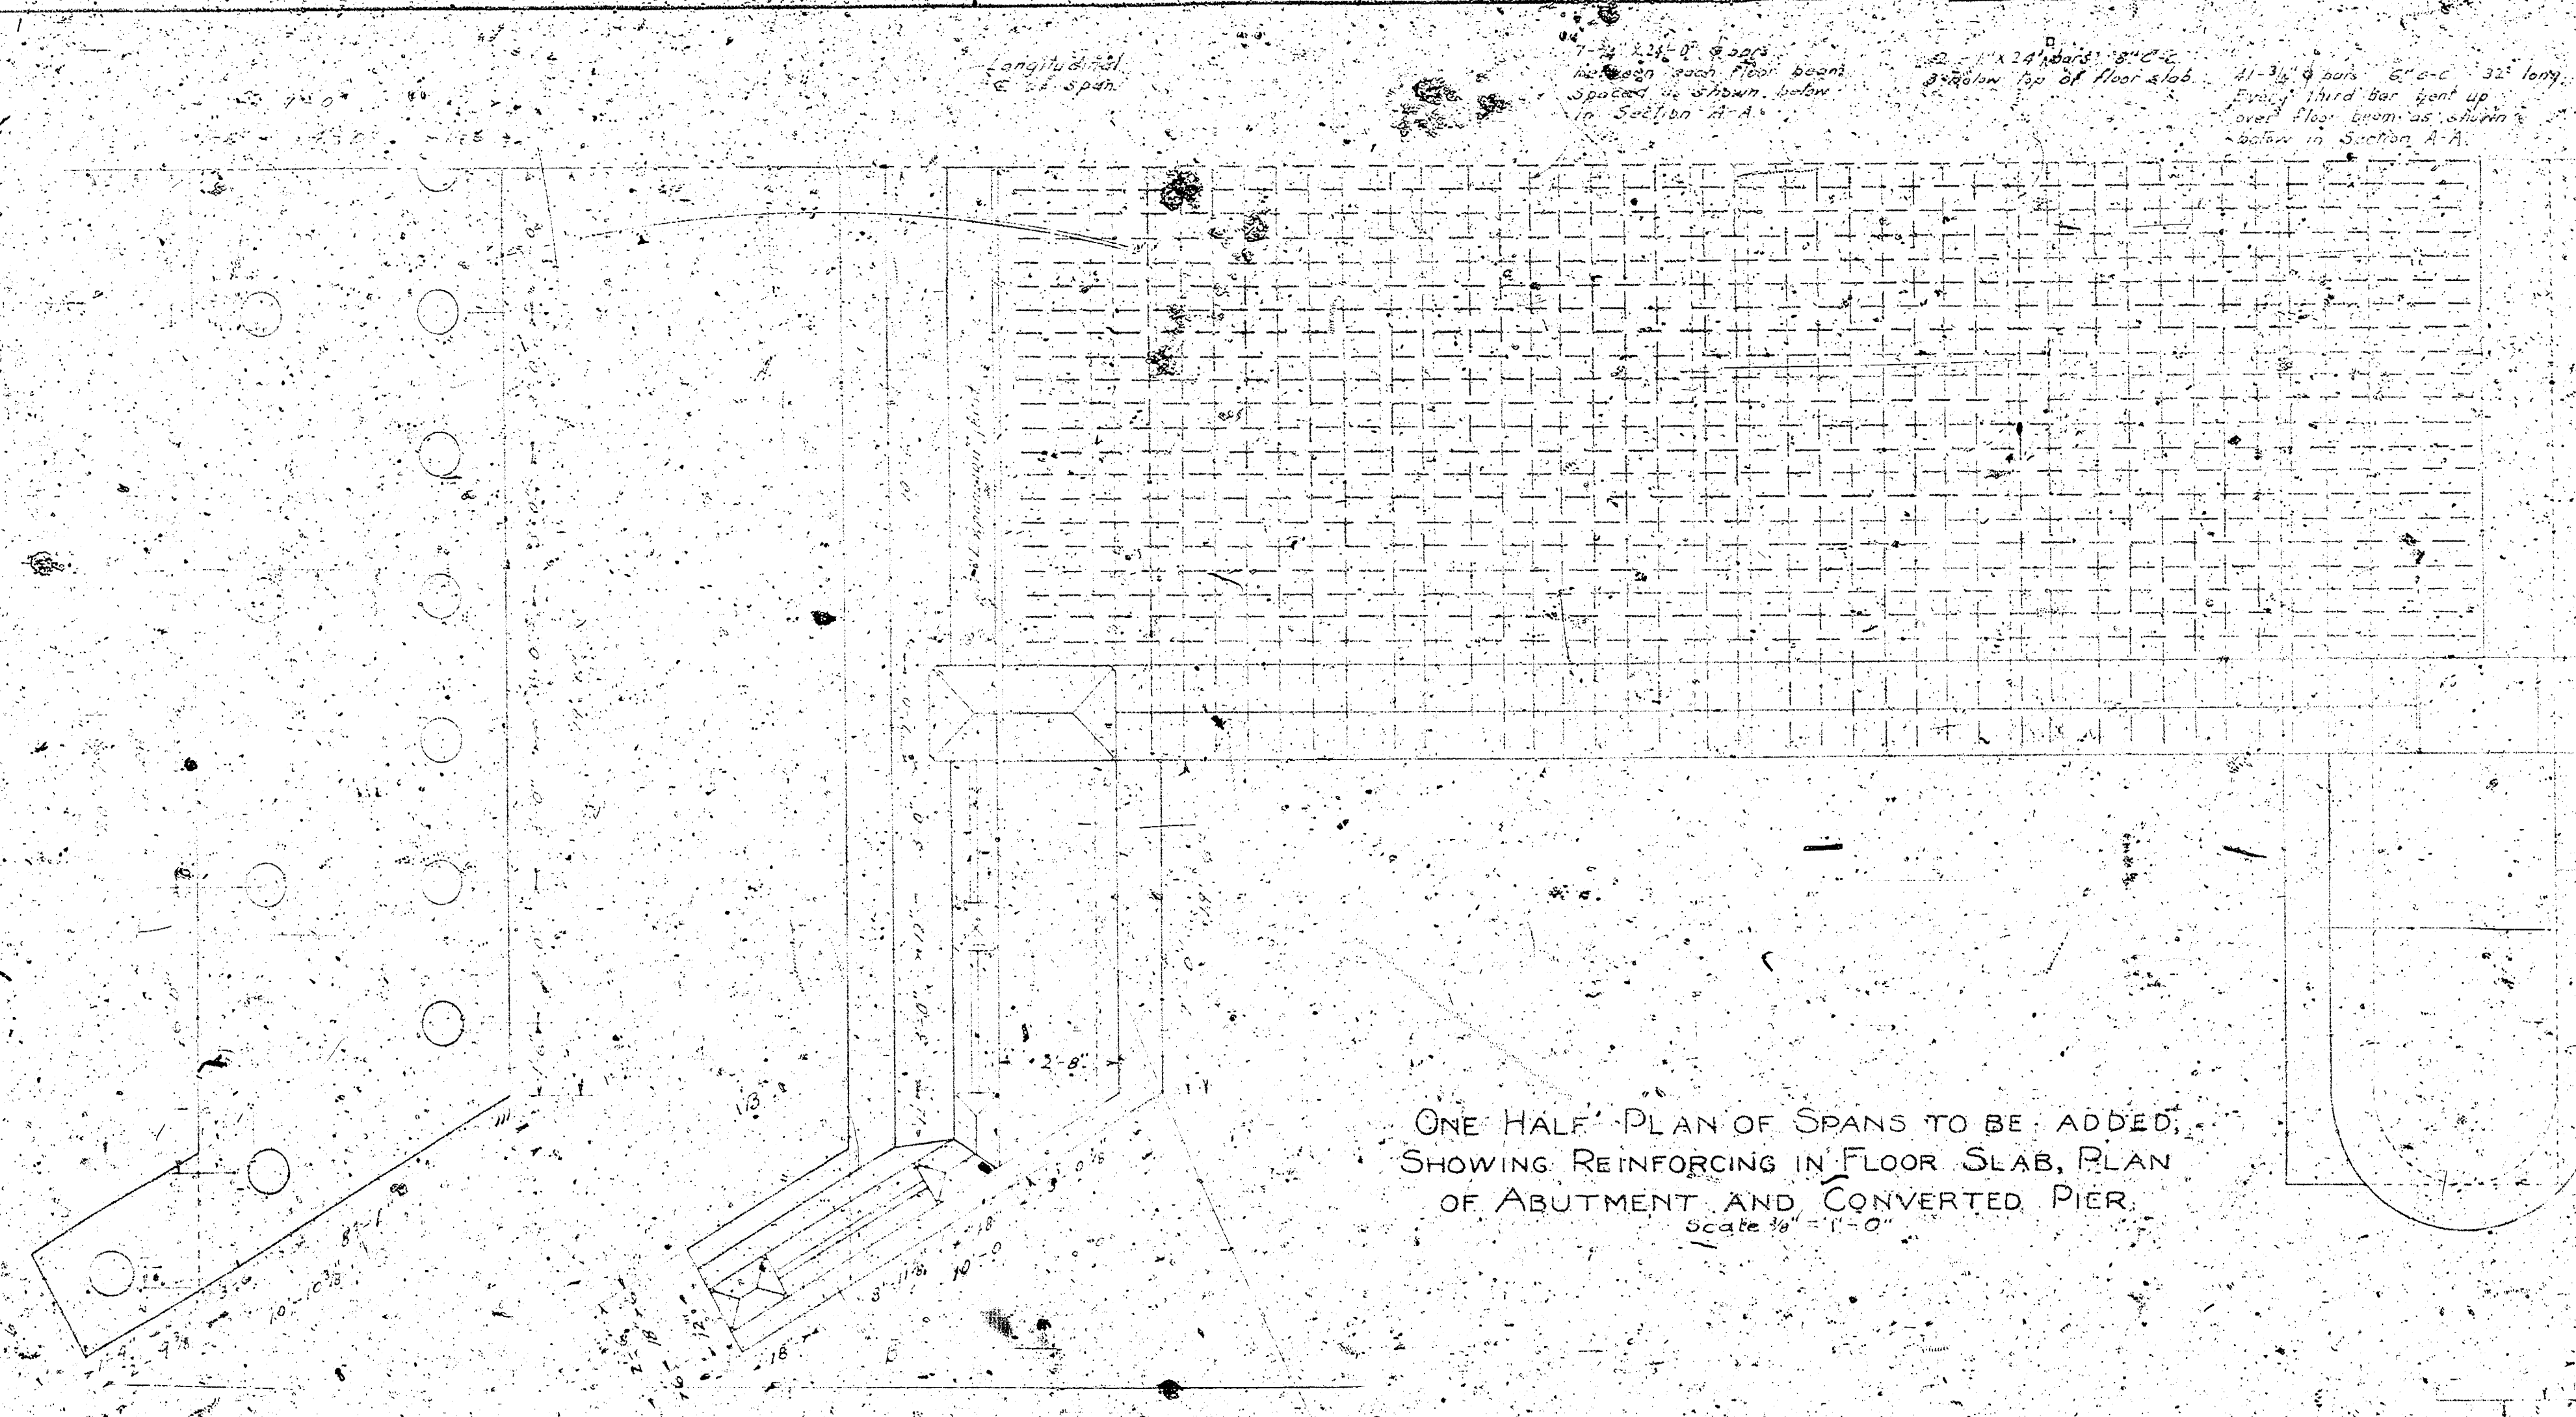


PLAN OF ABUTMENT
SHOWING LOCATION OF PILING
Scale 1/4" = 1'-0"

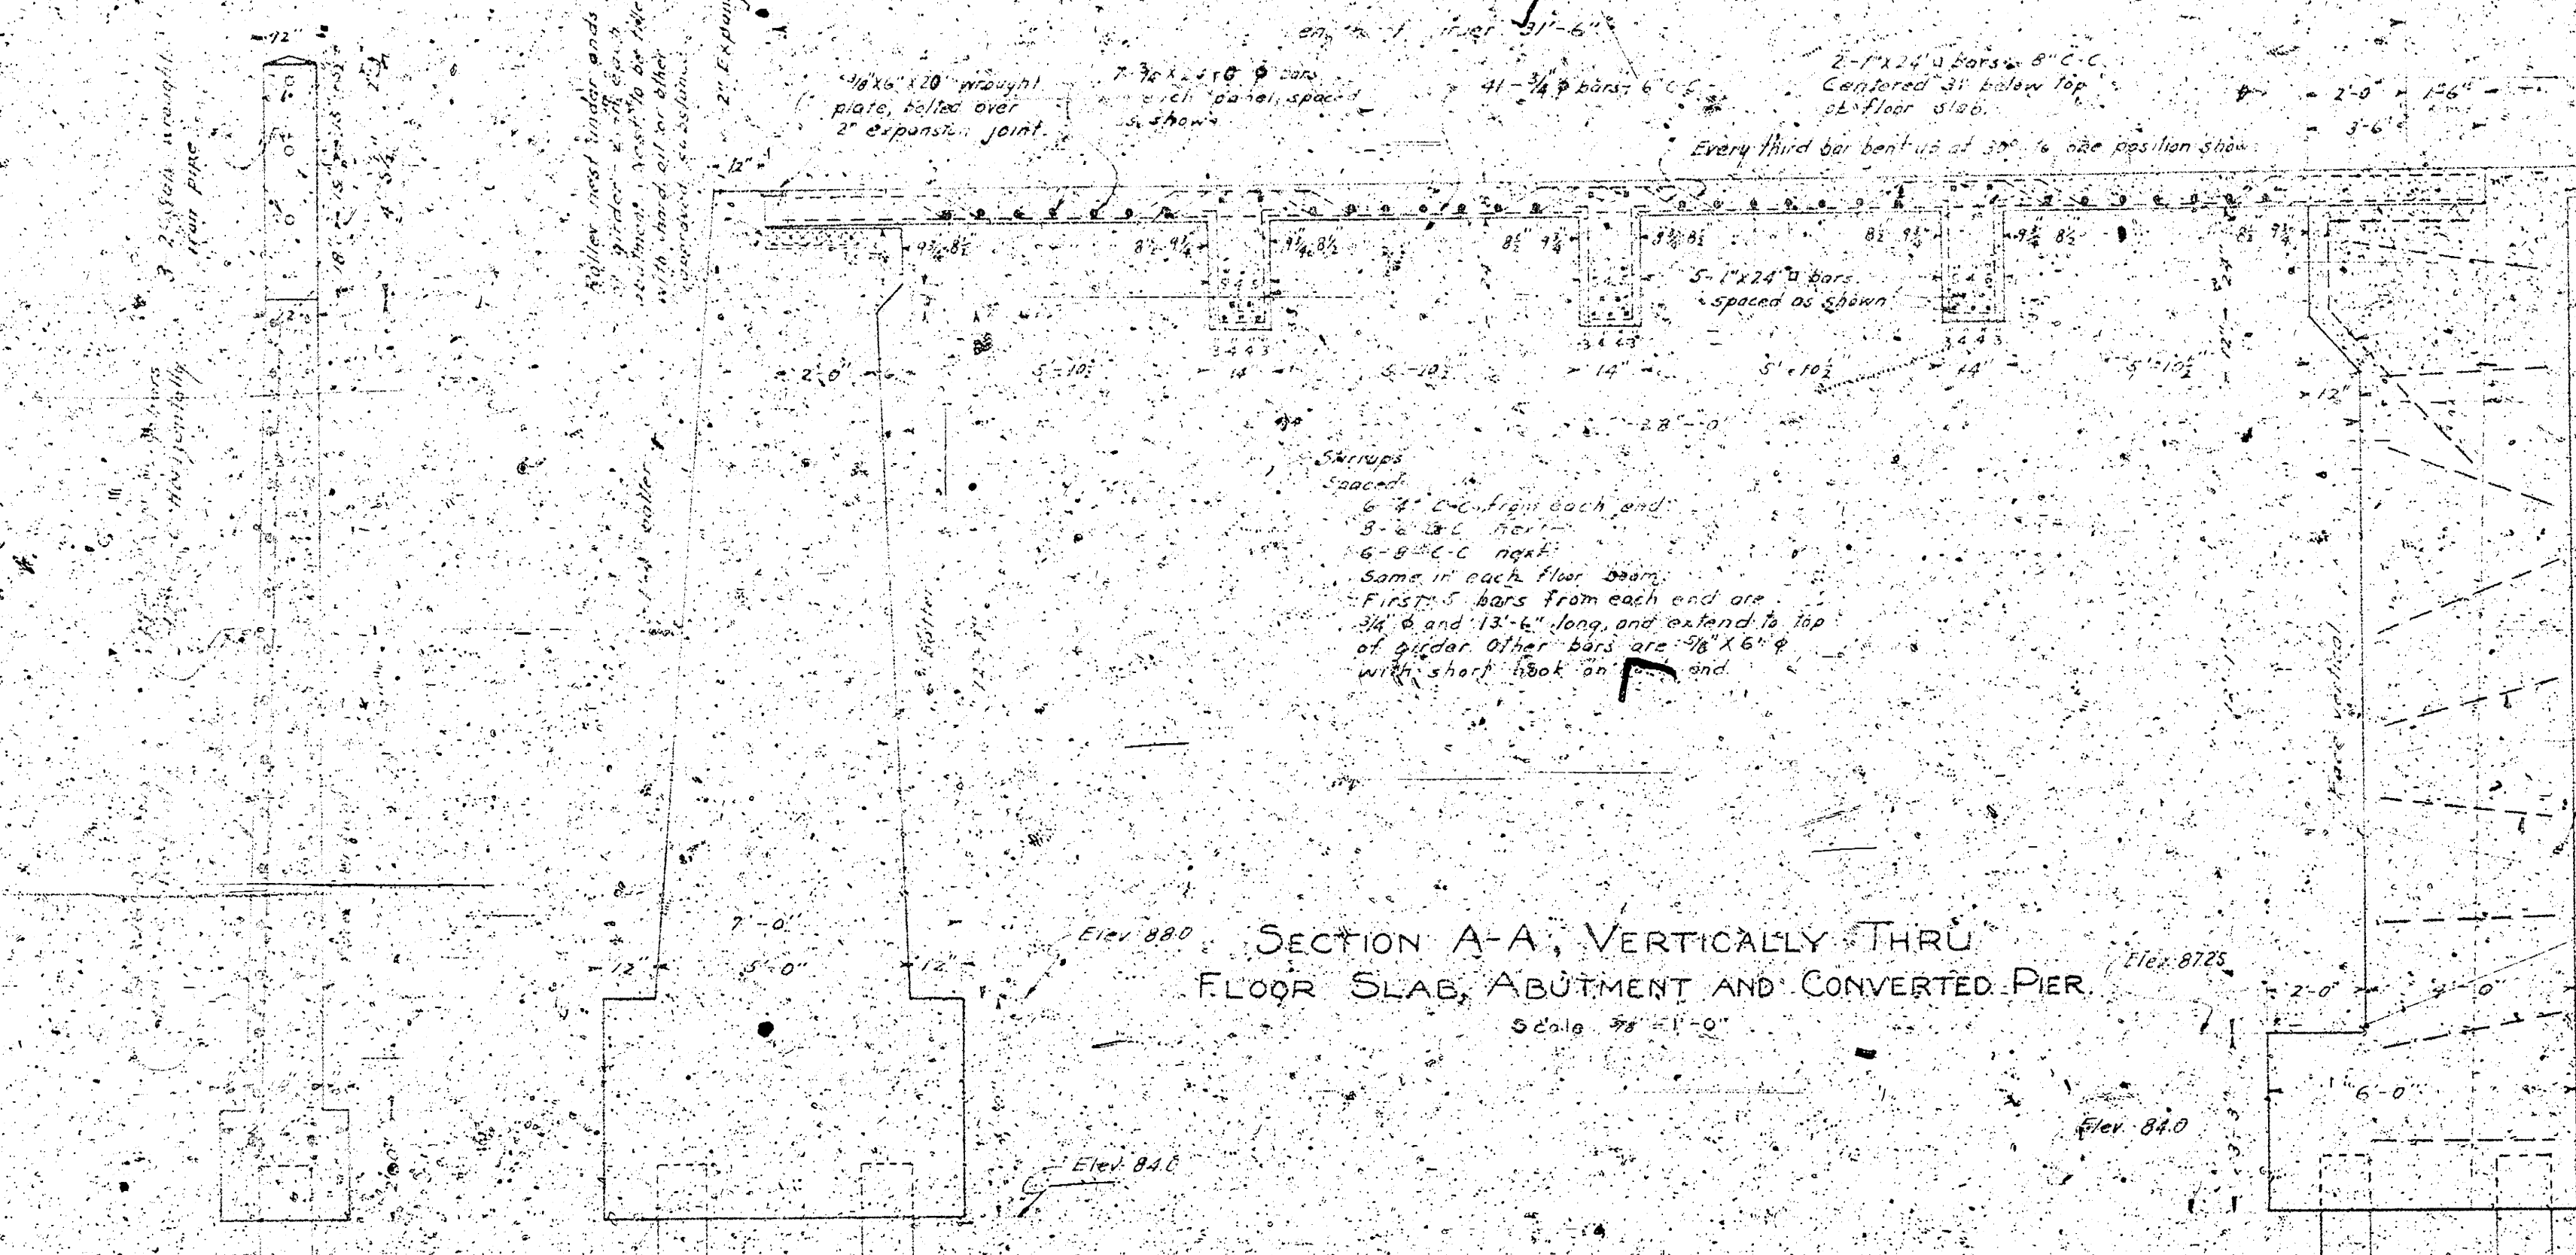

SECTION A-A, VERTICALLY THRU
FLOOR SLAB, ABUTMENT AND CONVERTED PIER
Scale 1/4" = 1'-0"


SECTION B-B
OF WING WALL
Scale 1/4" = 1'-0"

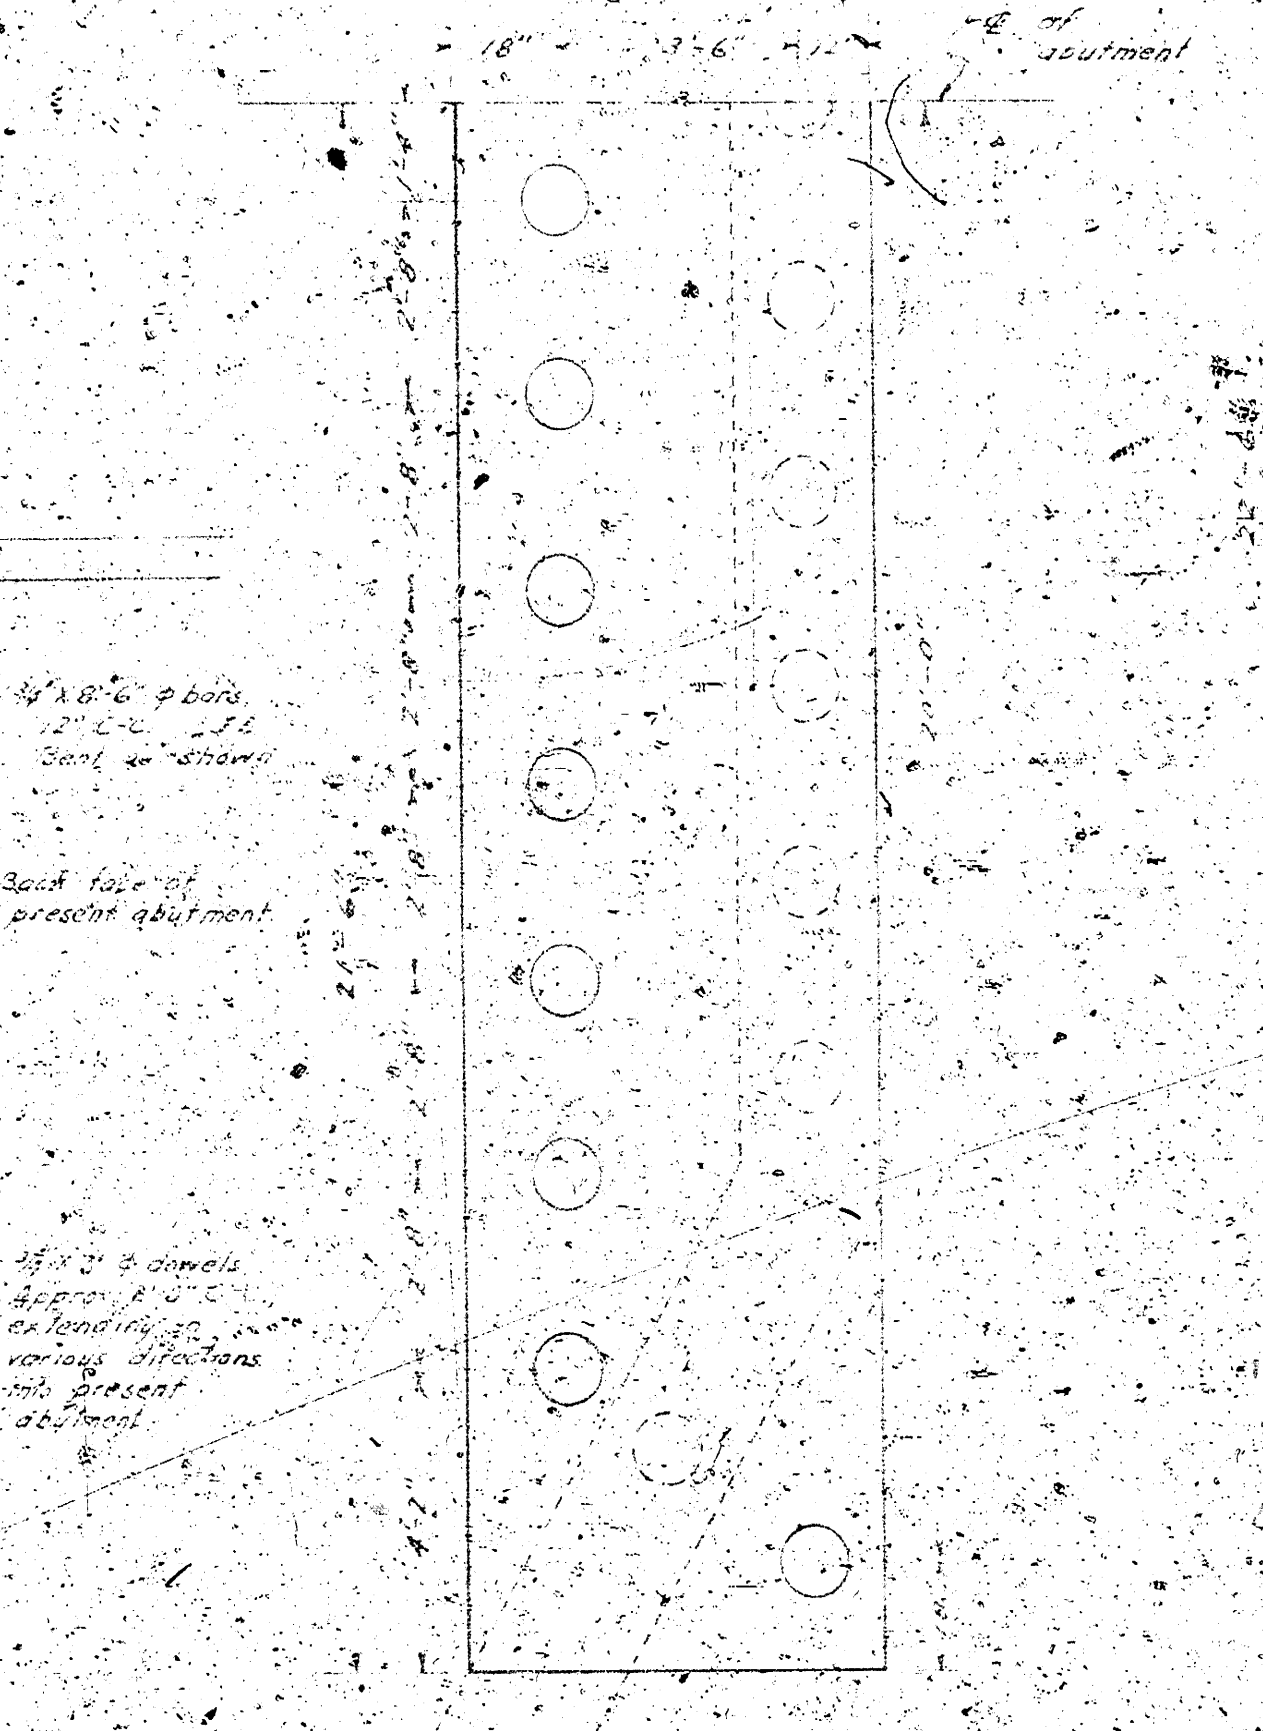


ONE HALF PILE PLAN OF PIER
SHOWING PRESENT ABUTMENT,
WING WALL AND PILING IN
BROKEN LINES
Scale 1/4" = 1'-0"

EXTENSION OF WING WALL
OVER DRAINAGE CANAL
AT HARRY STREET
WICHITA, KANSAS
DESIGNED BY L. S. SACK
DRAWN BY H. M. SACK
SHEET 2 OF 3 SHEETS
7-25


VERTICAL LONGITUDINAL SECTION
THRU ROLLER NEST, ALSO SECTION
THRU END POST, SHOWING REINFORCING
Scale 1/2" = 1'-0"

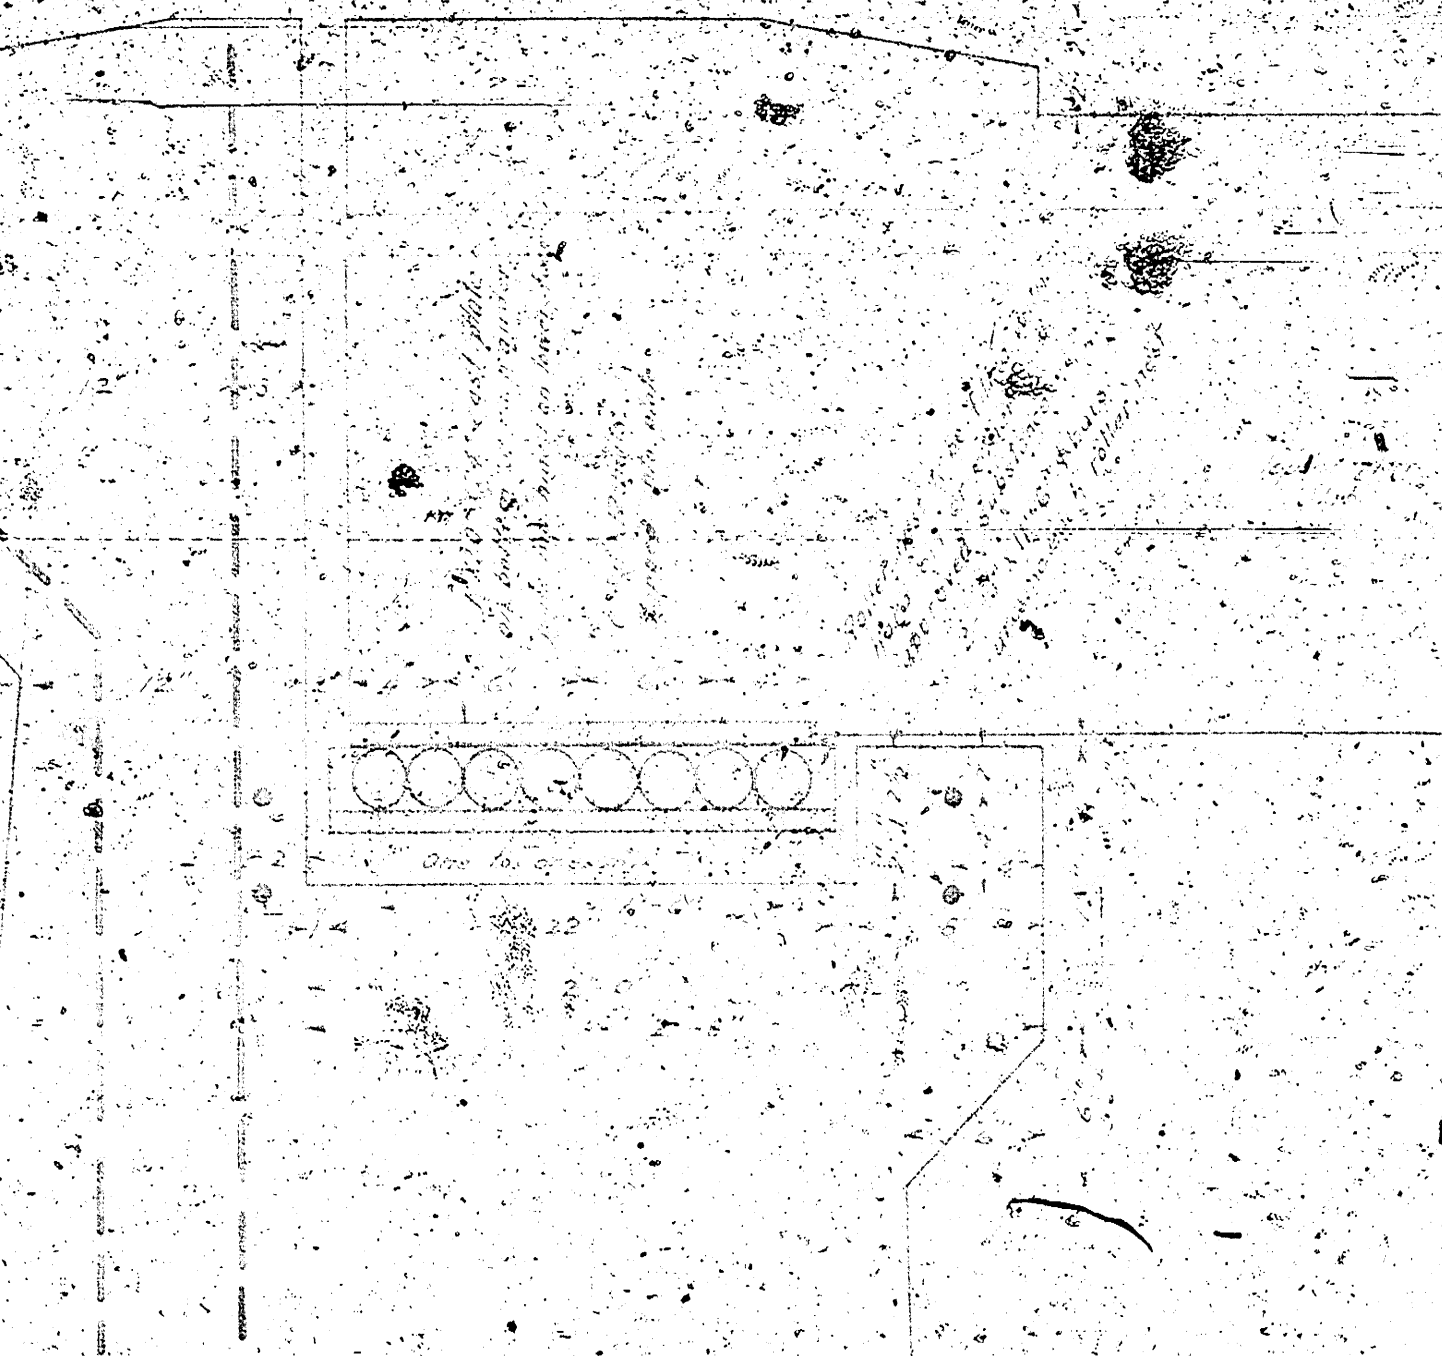


LONGITUDINAL SECTION THRU
GIRDER, SHOWING REINFORCING BARS
Scale 1/2" = 1'-0"

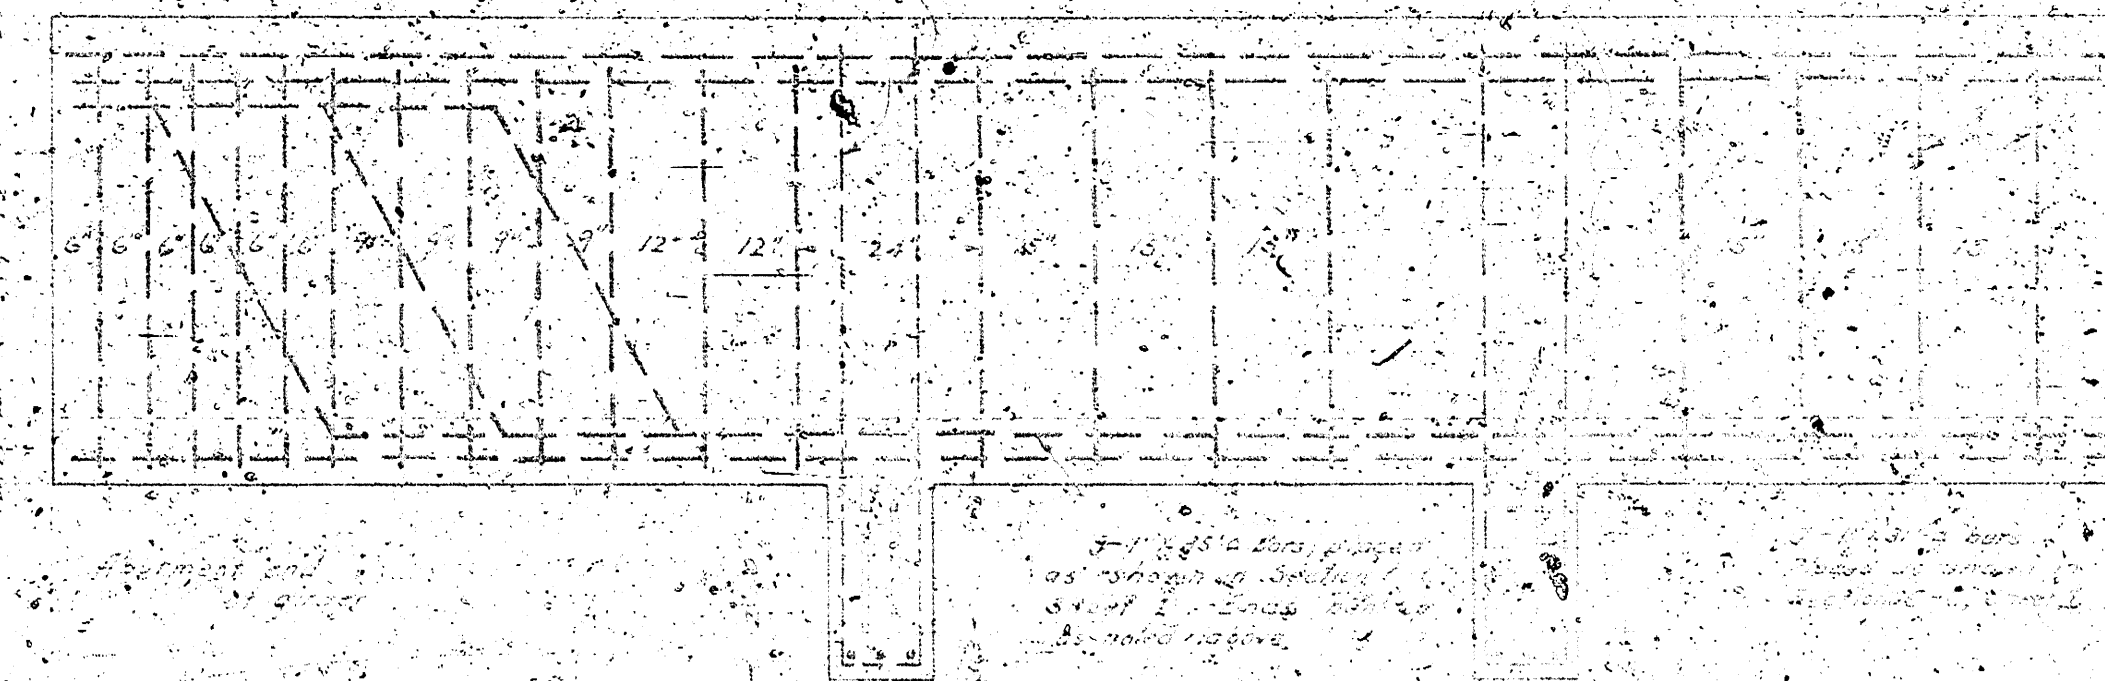


VERTICAL CROSS SECTION THRU E.E. OF
GIRDER, ROLLER NEST AND FLOOR SLAB,
SHOWING BEARING PLATES FOR FLOOR SLAB
Scale 1/4" = 1'-0"

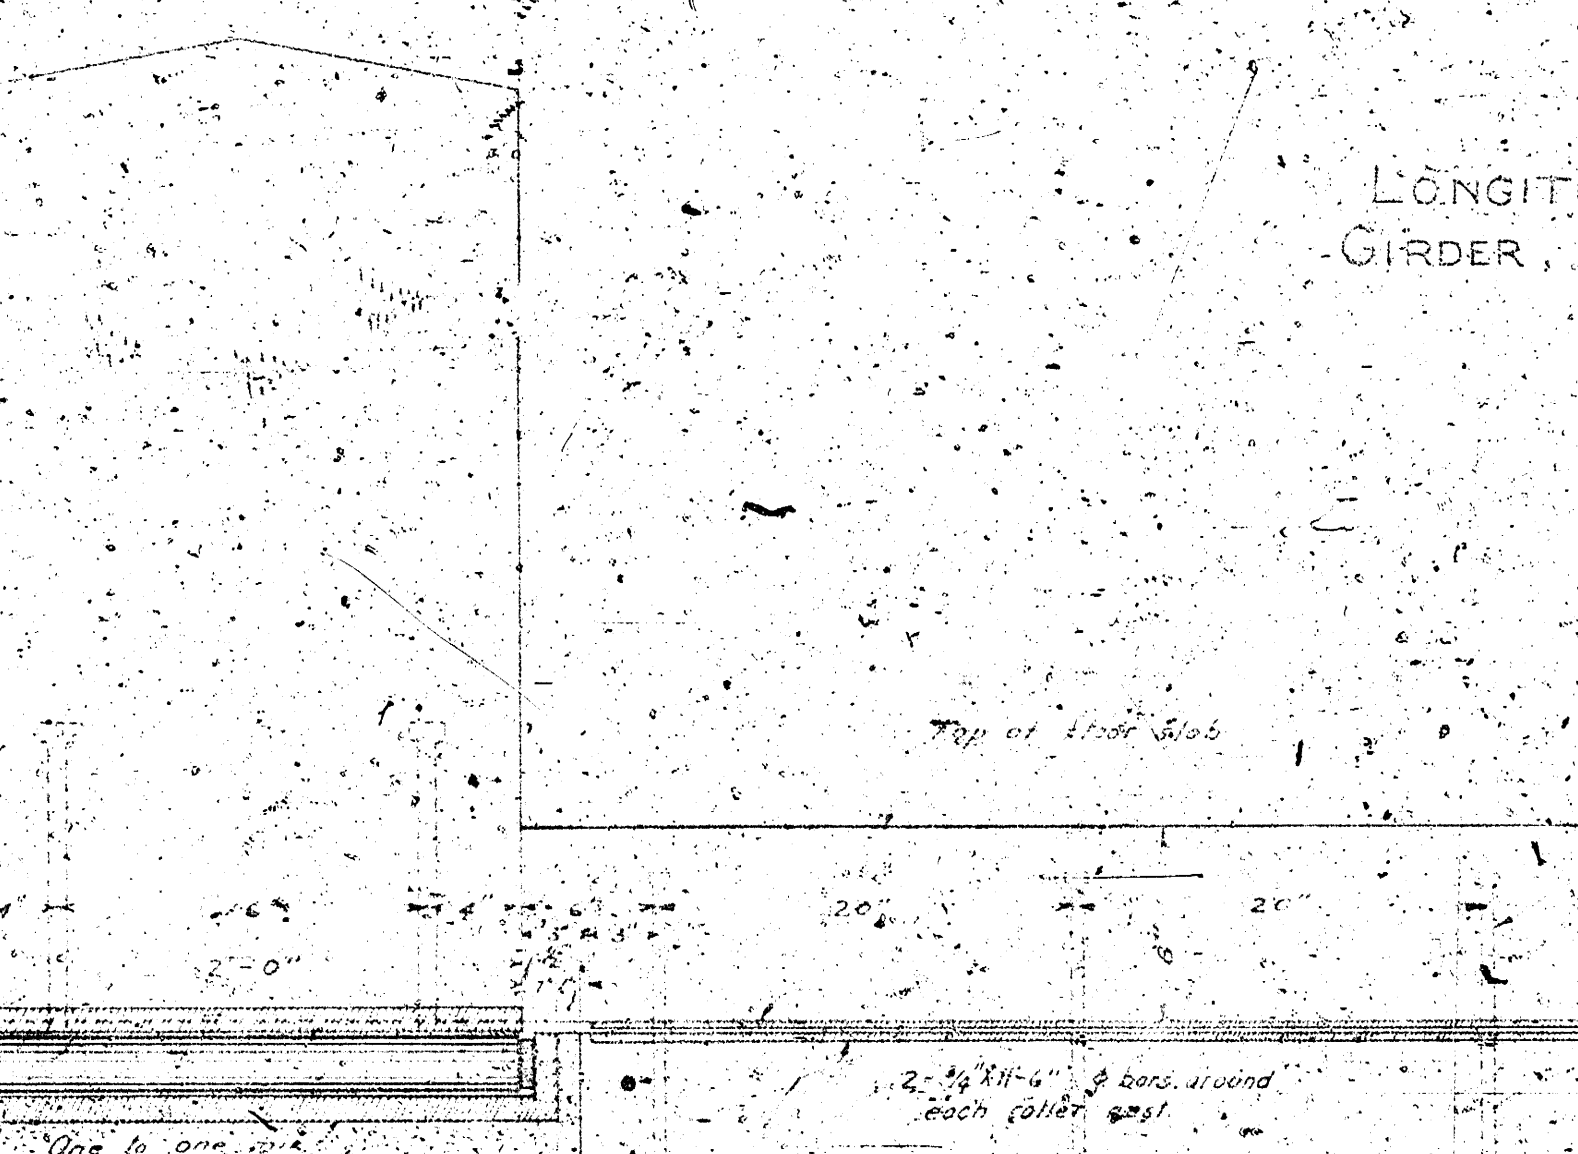

X-SECTION THRU FLOOR SLAB
AND ABUTMENT, SHOWING FLOOR
BEARING PLATE AND EXPANSION
PLATE DETAILS
Scale 1/4" = 1'-0"

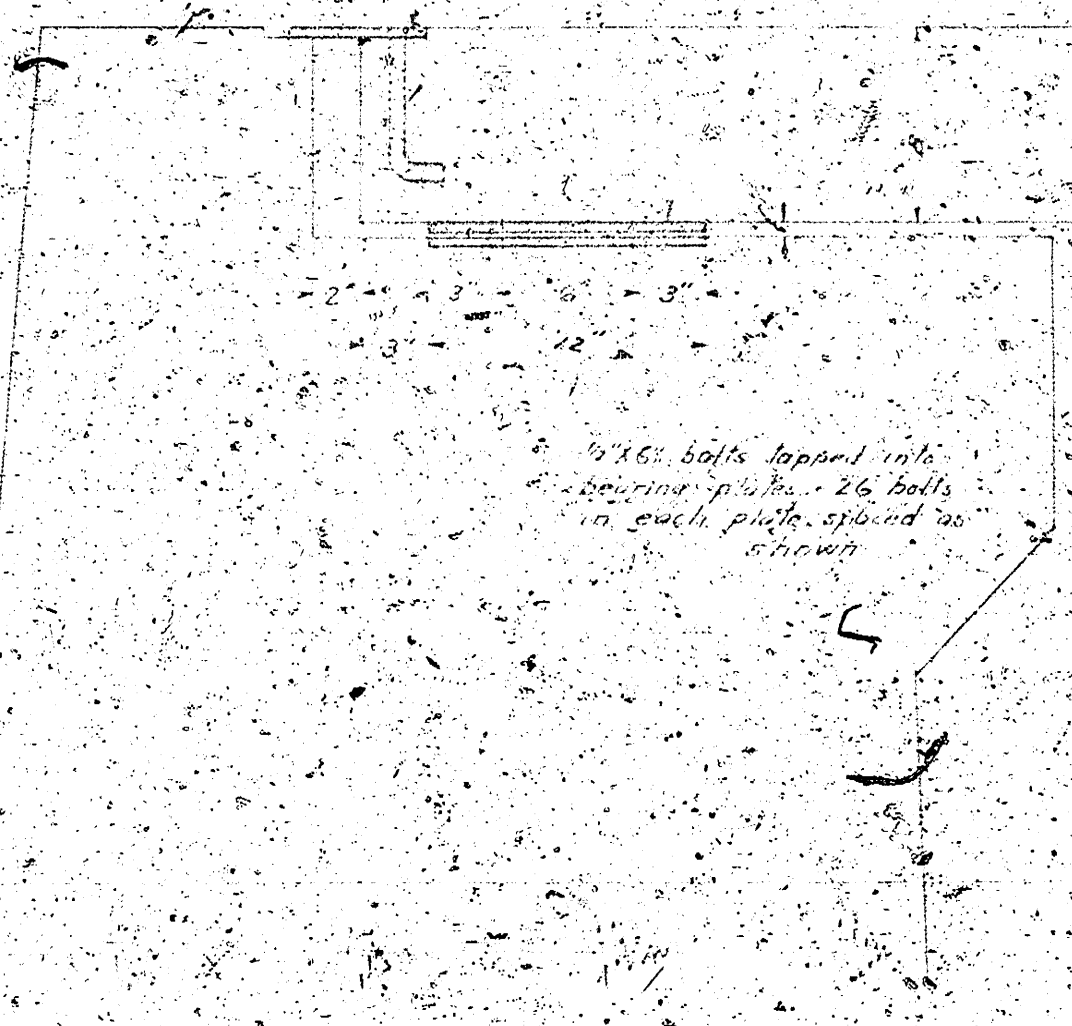


DETAILS OF ROLLER
NESTS
Scale 1/4" = 1'-0"

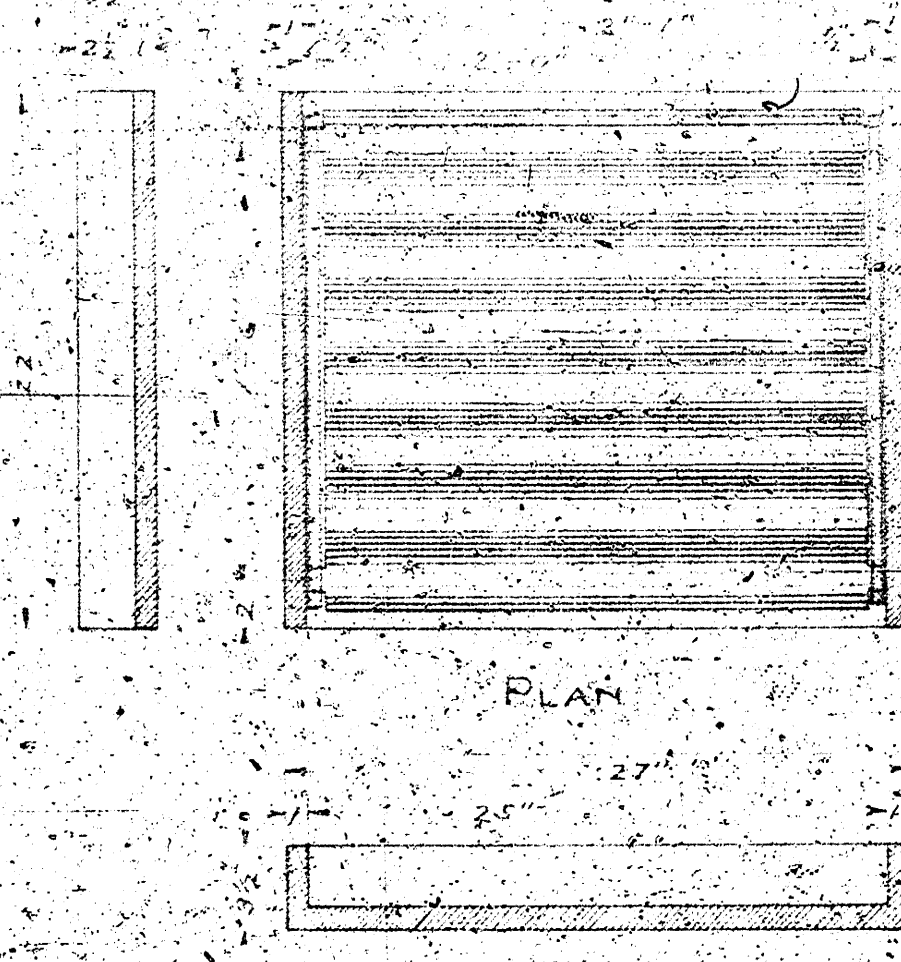

DETAIL OF PLATE
HOLDING ROLLERS

DETAIL OF ROLLER

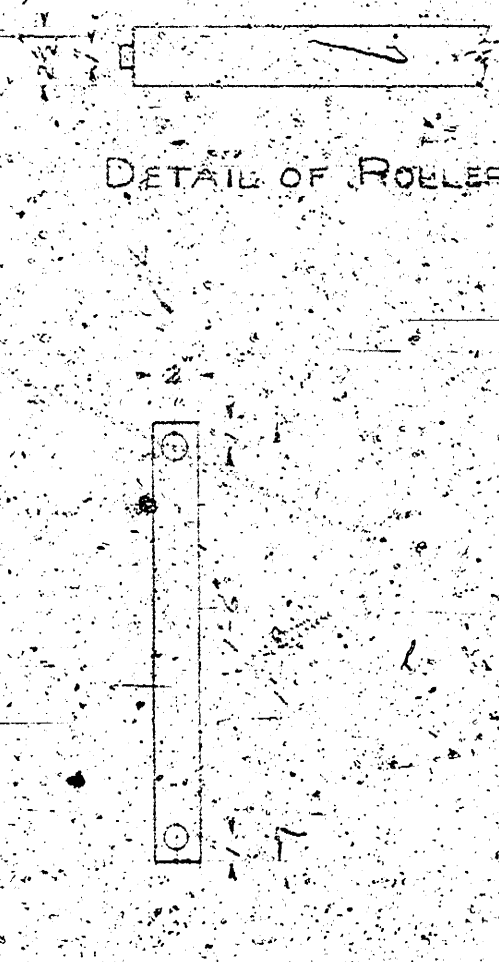

EXTENSION TO BRIDGE OVER
DRAINAGE CANAL AT HARRY S. FEET
WICHITA, KANSAS
DESIGNED BY P.L. BROCKWAY
DRAWN BY H.R. MUSICK
SHEET 3 IN 3 SHEETS
7-24-25

