ENGINEERING

FEASIBILITY REPORT

LITTLE ARKANSAS RIVER BRIDGE — 25TH STREET
BIG ARKANSAS RIVER BRIDGE — AMIDON AVENUE

1957

THE EDIGER ENGINEERING COMPANY
WICHITA, KANSAS

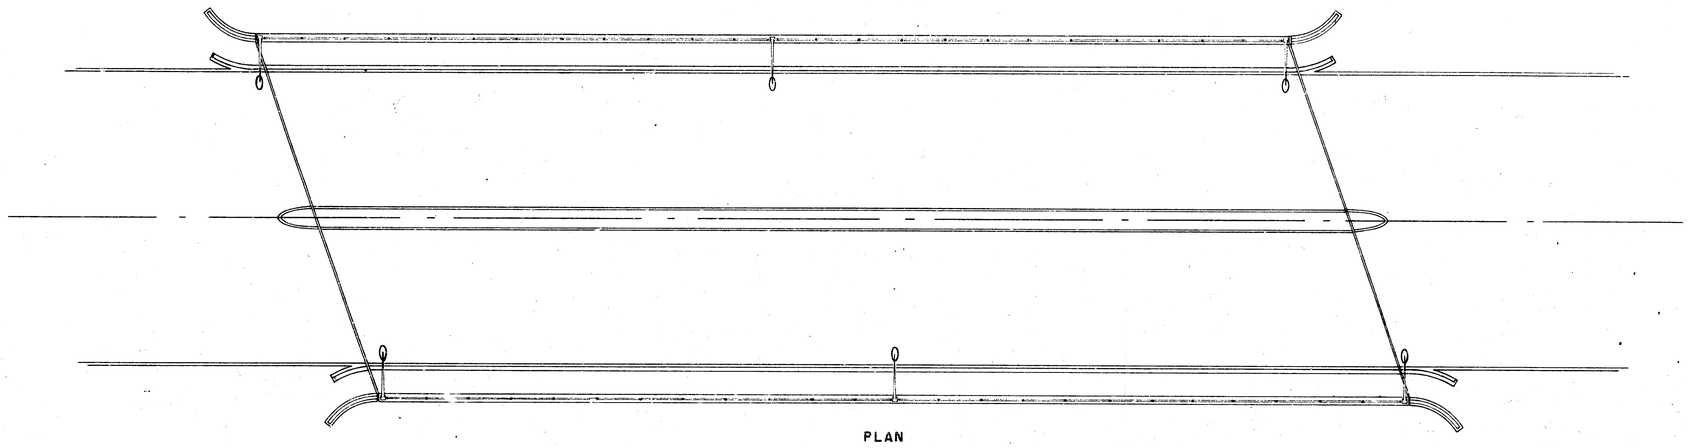

PLAN

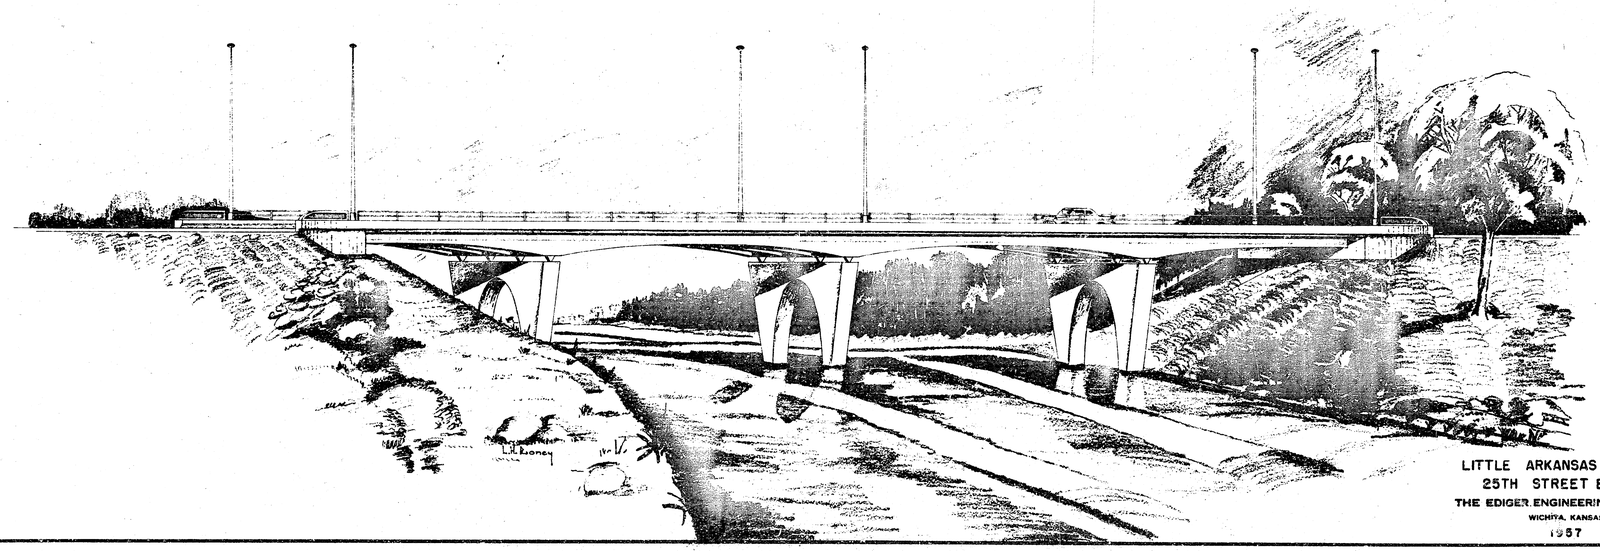

LITTLE ARKANSAS RIVER
25TH STREET BRIDGE
THE EDIGER ENGINEERING COMPANY
WICHITA, KANSAS
1957

1

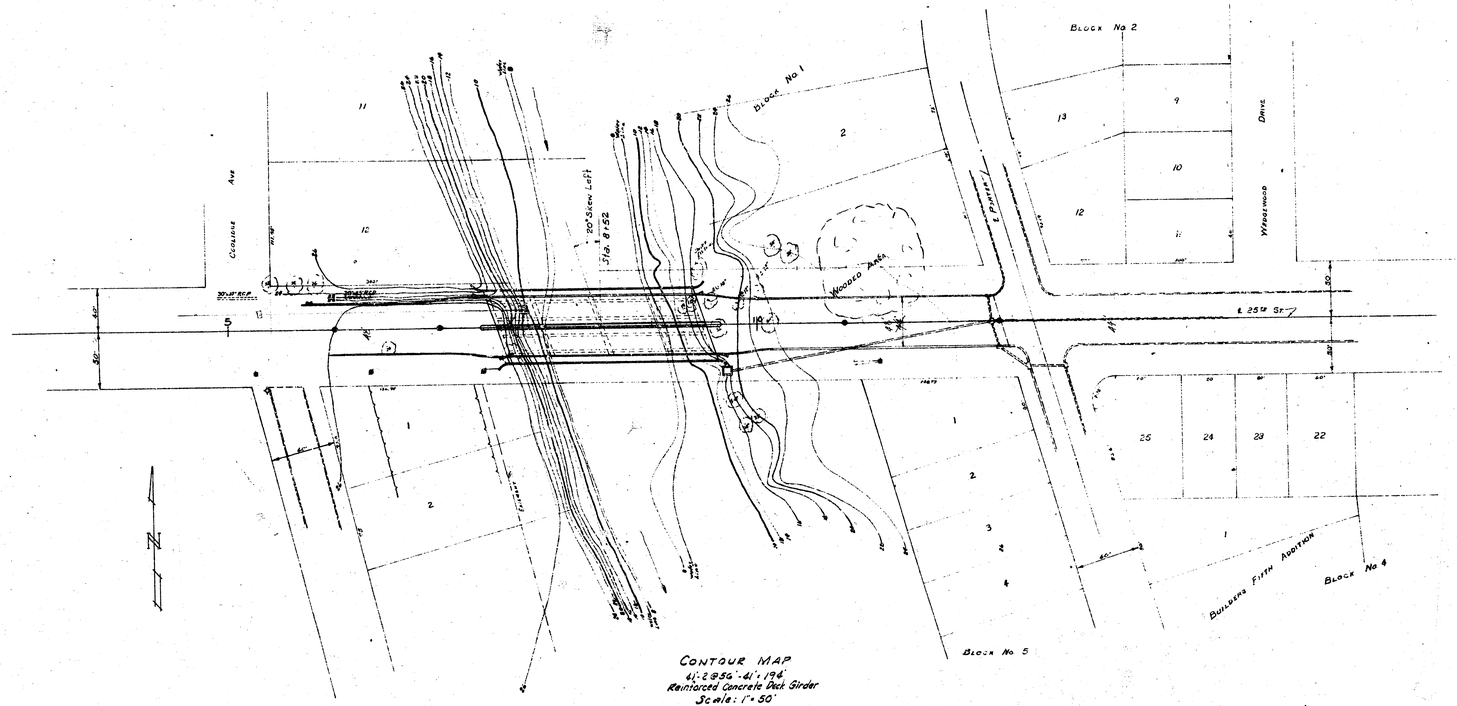

CONTOUR MAP
41'-2 3/8" - 41'-1 3/4"
Reinforced Concrete Deck Girder
Scale: 1" = 50'
Contour Interval = 2 Ft.

TYPICAL BRIDGE SECTION
Scale: 1" = 5'

LITTLE ARKANSAS RIVER
25TH STREET BRIDGE
THE EDIGER ENGINEERING COMPANY
WICHITA, KANSAS
1957

2

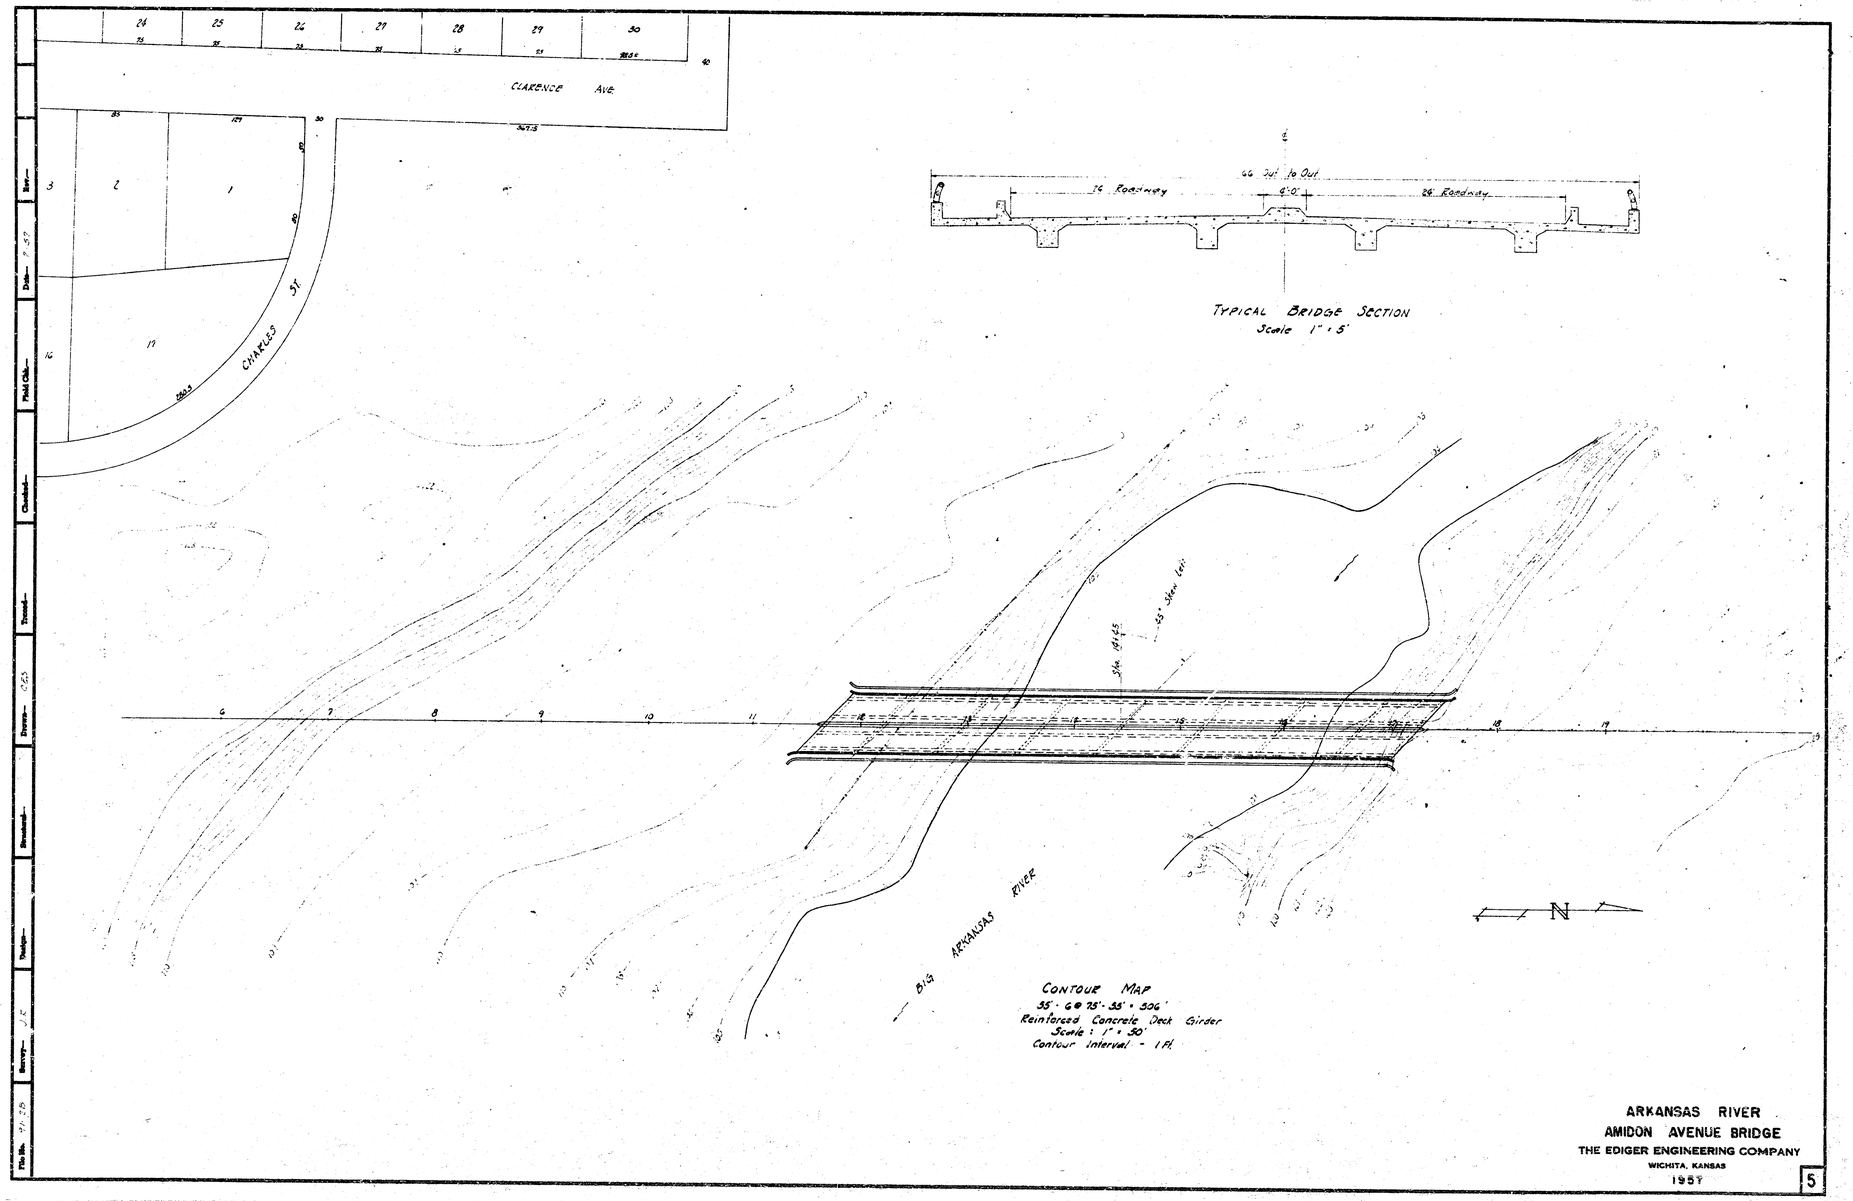
CLARENCE AVE
CHARLES ST
BIG ARKANSAS RIVER
N
TYPICAL BRIDGE SECTION
Scale 1" = 5'
CONTOUR MAP
35' - 6@ 75' - 35' = 506'
Reinforced Concrete Deck Girder
Scale: 1" = 50'
Contour Interval - 1 Ft.
ARKANSAS RIVER
AMIDON AVENUE BRIDGE
THE EDIGER ENGINEERING COMPANY
WICHITA, KANSAS
1957
5