E 48TH STREET SOUTH

STREET

WATER

BROADWAY AVENUE

FF 88.25

FF 88.0

FF 87.25

75' R

822'

100 Drainage Reservation

Install 90 S.Y. Riprap

Floodway

Const 5' Bottom Ditch

Install 90 S.Y. Riprap


2'@ 15% R.C.P. Storm Sewer See Sht 2


N

Scale: 1"=50'

LOT 1, FIREBALL ADDITION

GRADING & DRAINAGE PLAN

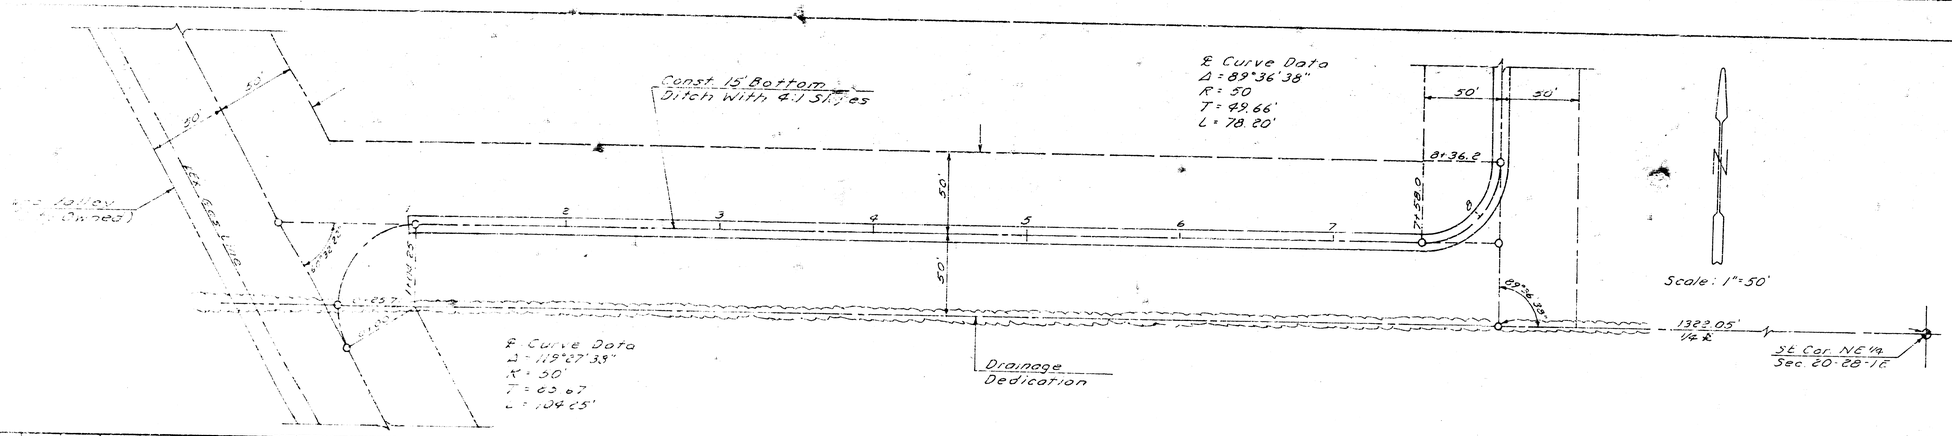


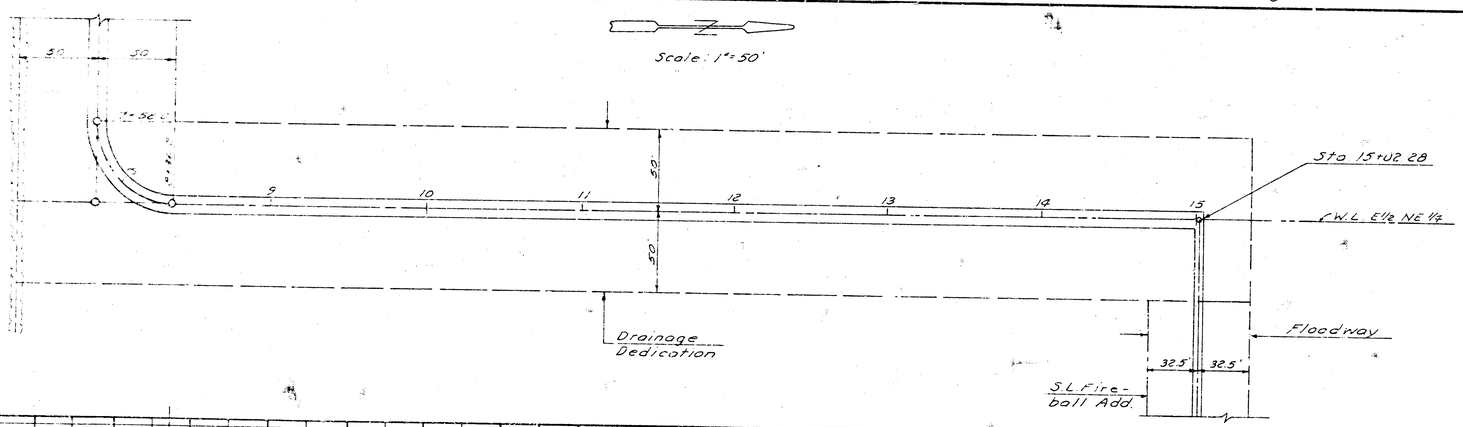

7/27/78

FIREBALL ADDITION
PLAN & PROFILE
DRAINAGE DITCH

FIREBALL GRADING SECTION

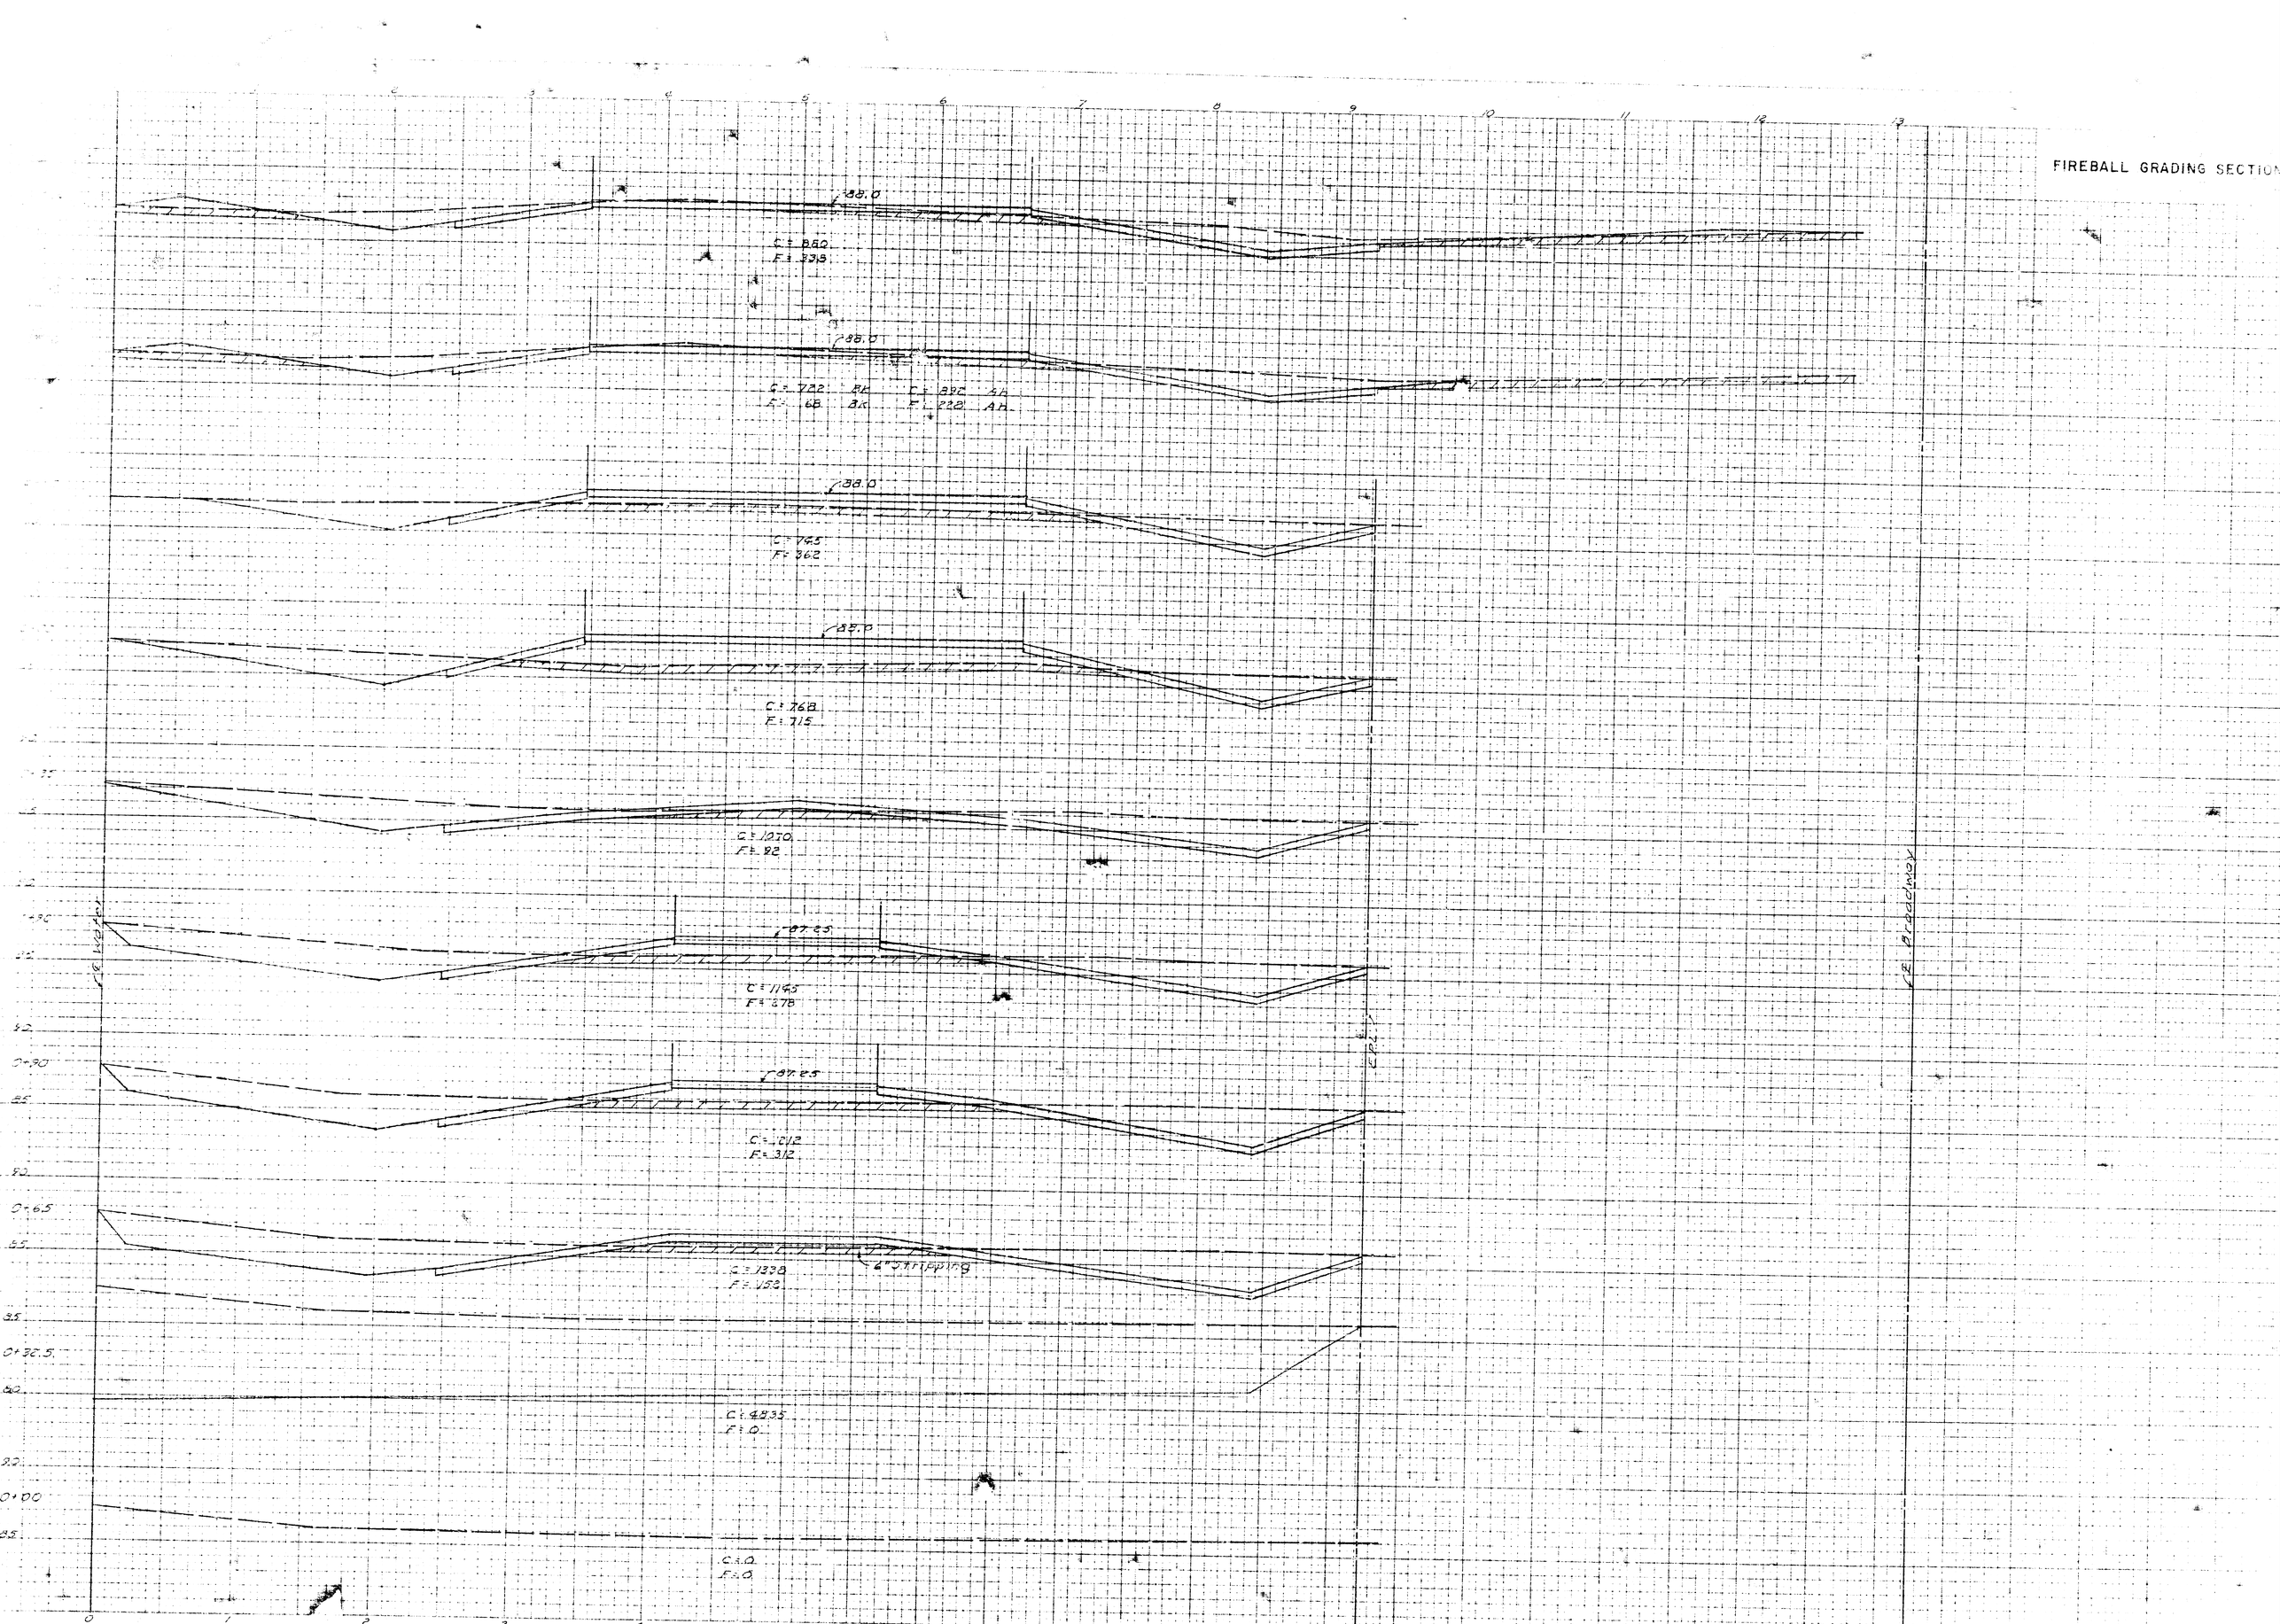

FIREBALL GRADING SECTION

1+00
C=370

4+00
C=380

7+00
C=325

10+00
C=375

13+00
C=380

15+19.78

3+00

3+20
C=300

6+00
C=335

9+00
C=340

12+00
C=375

15+02.28
C=375

0+00

2+00
C=335

5+00
C=300

8+00
C=375

11+00
C=375

14+00
C=370

2+71

C=638
F=2246

8+50

C=623
F=1938

7+80

C=632
F=1205

7+35

C=717
F=542

6+22

C=832
F=448

N. Main St.

S. Broadway