PAWNEE AT BIG ARKANSAS RIVER BRIDGE

PROJECT NO.
472 · 82032

CITY OF WICHITA, KANSAS
MICHAEL E. LINDEBAK, CITY ENGINEER

PHASE II LANDSCAPING

INDEX NO. 715151

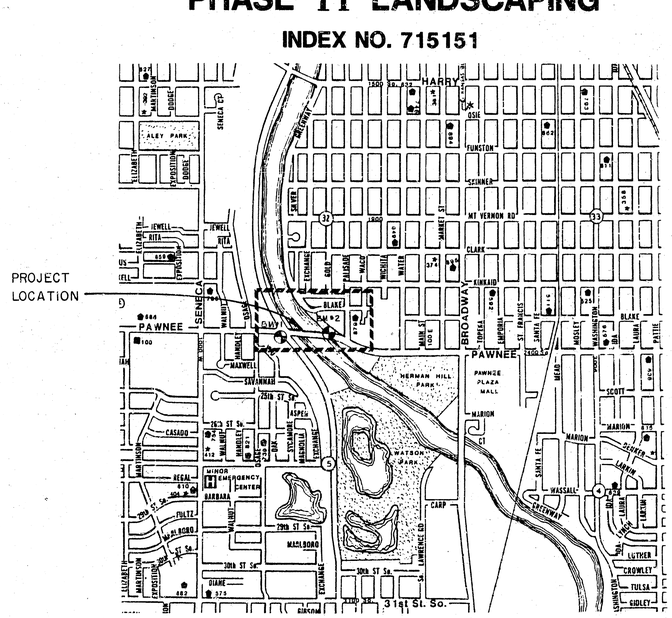

Scale: 1"=1320'

INDEX TO DRAWINGS

SHEET NO.	DESCRIPTION
1.	TITLE SHEET
2 - 3	TREE PLANTING PLANS WITH SCHEDULE AND DETAILS

GENERAL NOTES

1. INFORMATION SHOWN ON PLANS NOT DIRECTLY RELATED TO THE TREE PLANTINGS IS NOT A PART OF THIS CONTRACT AND SHALL BE CONSIDERED AS DELETED.
2. ALL AREAS DISTURBED BY THE CONTRACTOR SHALL BE RESTORED TO A CONDITION ACCEPTABLE TO THE ENGINEER. THIS WORK SHALL BE SUBSIDIARY TO OTHER BID ITEMS.
3. EXACT LOCATION FOR TREE PLANTINGS TO BE DETERMINED BY THE ENGINEER.
4. LANDSCAPE CONTRACTOR IS TO VERIFY THE LOCATION OF ALL UNDERGROUND UTILITIES PRIOR TO INSTALLATION OF PLANT MATERIAL (INCLUDING SANITARY SEWERS). UTILITIES CAN BE FLAGGED BY CALLING 687-2470.

BENCH MARKS

BM #1 '□' CUT ON N.W. CORNER OF CONCRETE SIGNAL BOX BASE, S.W. CORNER OF INTERSECTION OF PAWNEE AND McLEAN BLVD.
ELEV. = 102.92

BM #2 CITY OF WICHITA BENCH MARK DISK ON THE N.E. CORNER OF THE NORTH BRIDGE ABUTMENT.
ELEV. = 104.76

NOTE: TRAFFIC TO BE CARRIED THRU CONSTRUCTION

CITY OF WICHITA
PAWNEE AT BIG ARKANSAS RIVER BRIDGE
PROJ. NO. 472-82032

Design MDK
Drawn by DPR
Checked by KJS
Date NOV. 1991
Job no.

MID-KANSAS ENGINEERING CONSULTANTS PA
3500 NORTH ROCK ROAD
BUILDING #800
WICHITA, KANSAS 67226
636-5566

Sheet 1 of 3

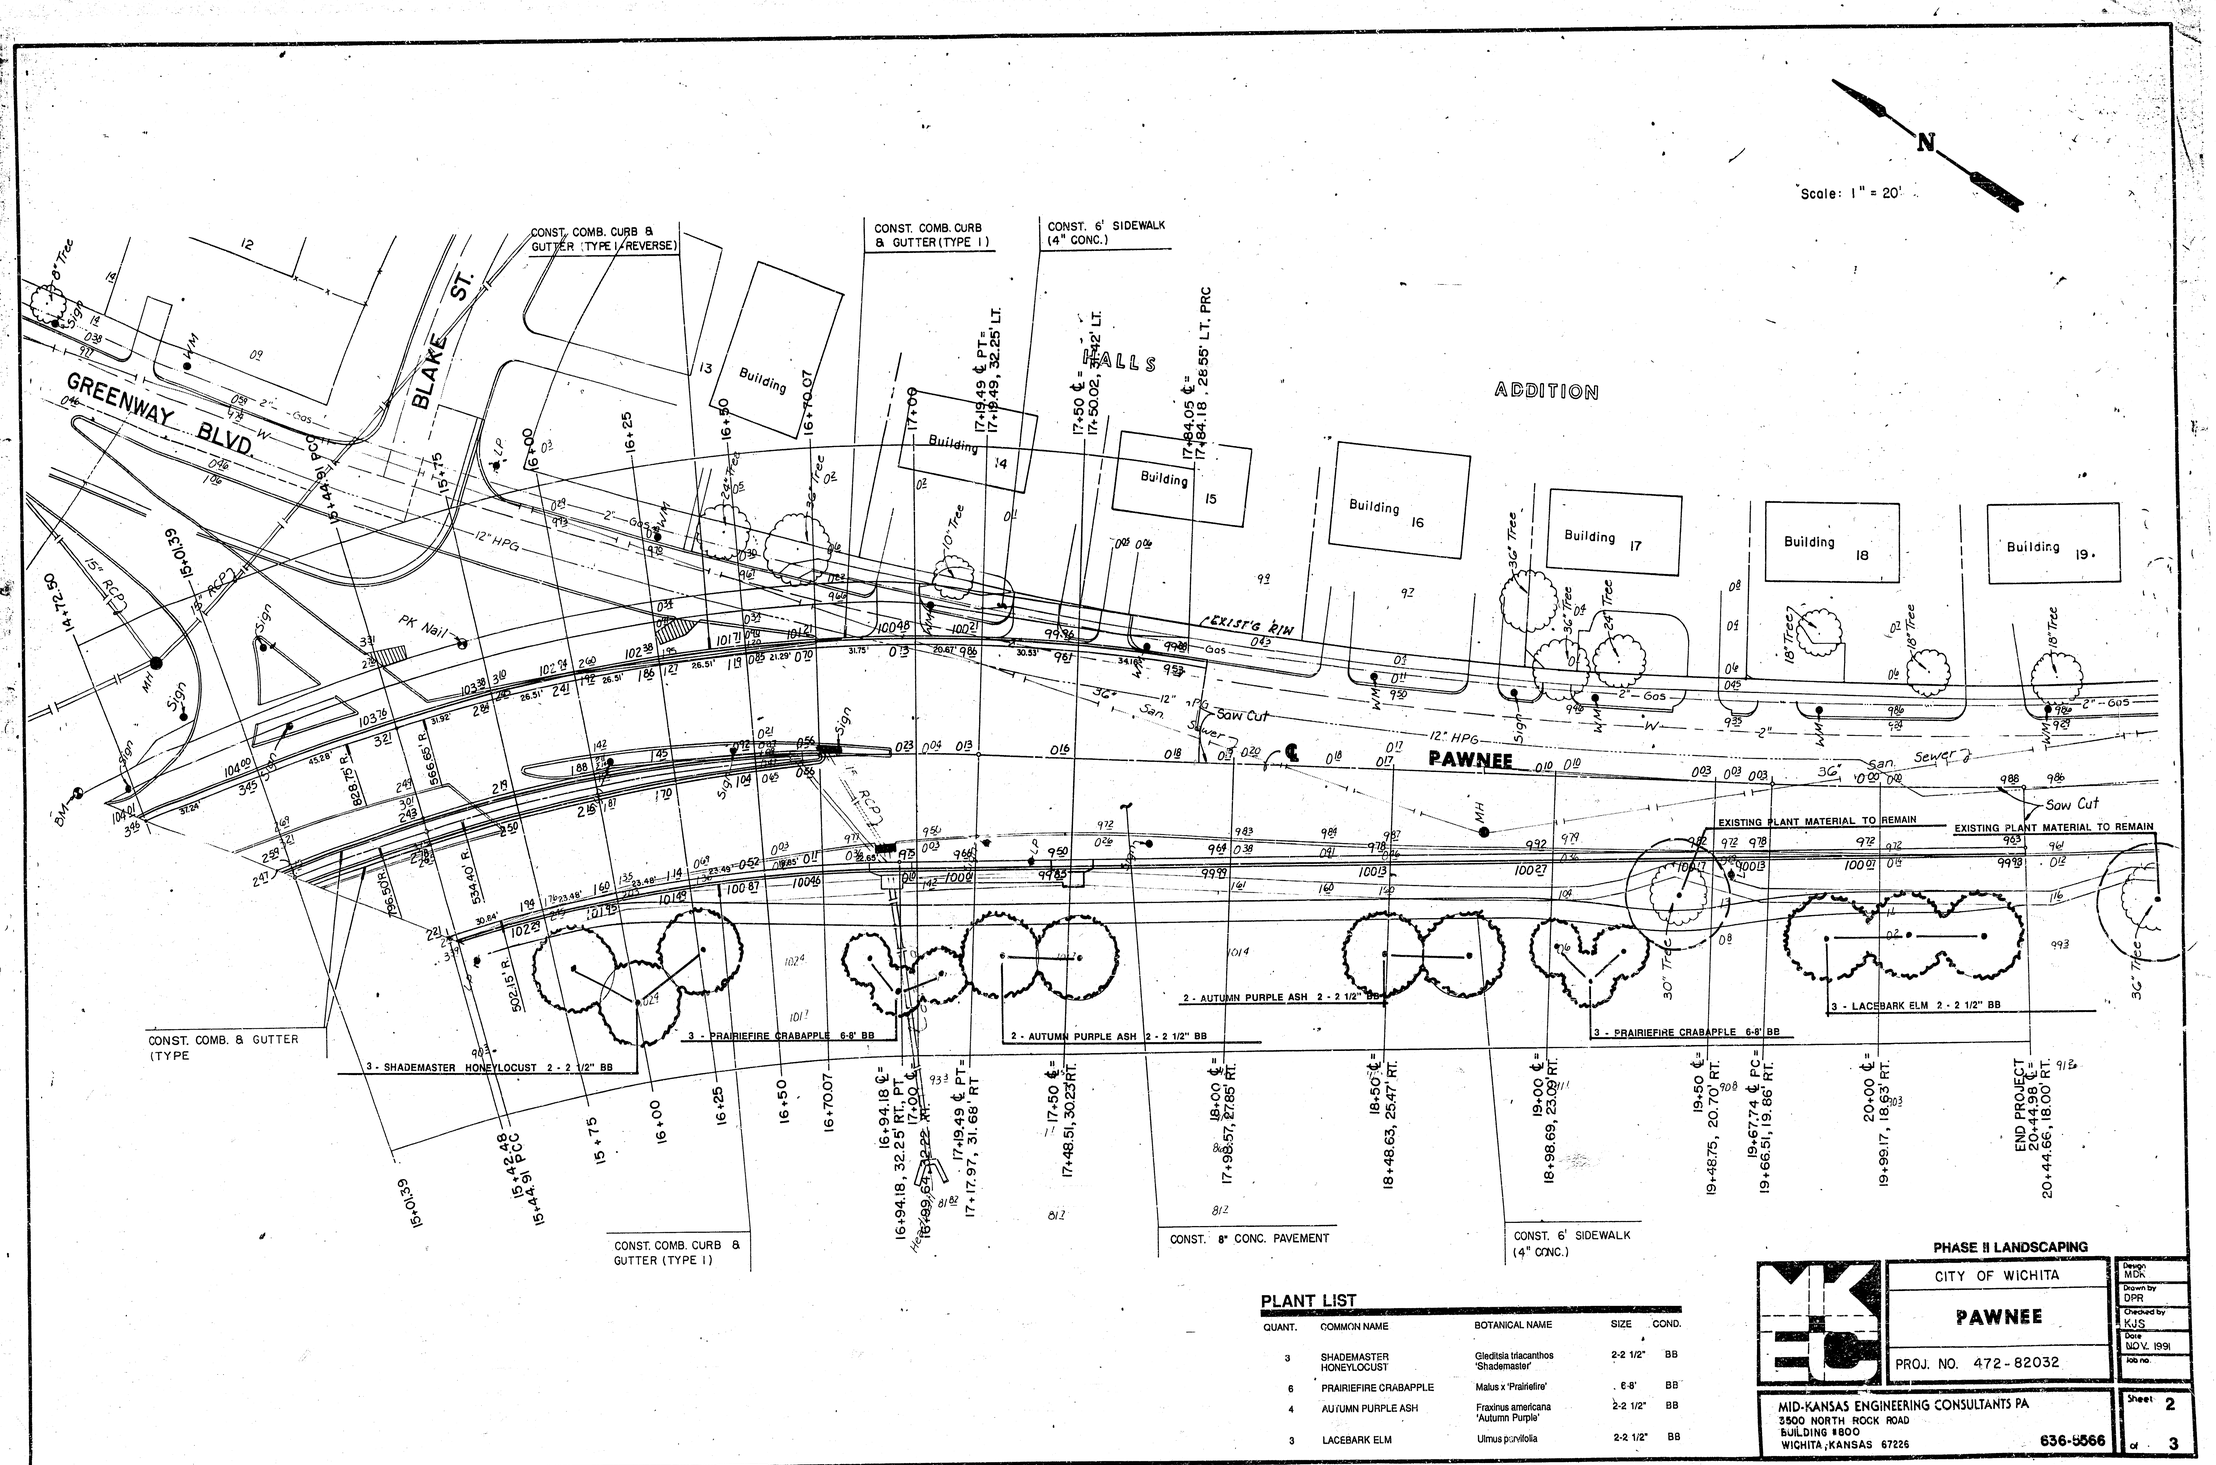

PLANT LIST

QUANT.	COMMON NAME	BOTANICAL NAME	SIZE	COND.
3	SHADEMASTER HONEYLOCUST	Gleditsia triacanthos 'Shademaster'	2-2 1/2"	BB
6	PRAIRIEFIRE CRABAPPLE	Malus x 'Prairiefire'	6-8'	BB
4	AUTUMN PURPLE ASH	Fraxinus americana 'Autumn Purple'	2-2 1/2"	BB
3	LACEBARK ELM	Ulmus parvifolia	2-2 1/2"	BB

PHASE II LANDSCAPING

CITY OF WICHITA

PAWNEE

PROJ. NO. 472-82032

Design MDK
Drawn by DPR
Checked by KJS
Date NOV. 1991
Job no.

MID-KANSAS ENGINEERING CONSULTANTS PA
3500 NORTH ROCK ROAD
BUILDING #800
WICHITA, KANSAS 67226
636-5566

Sheet 2 of 3

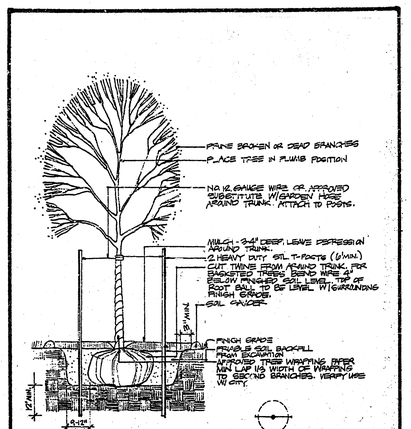

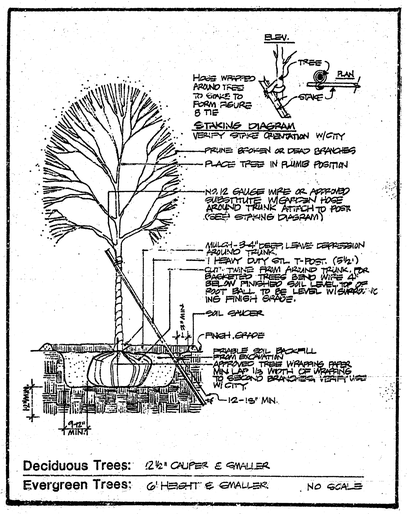

SCALE : 1" = 20'

N

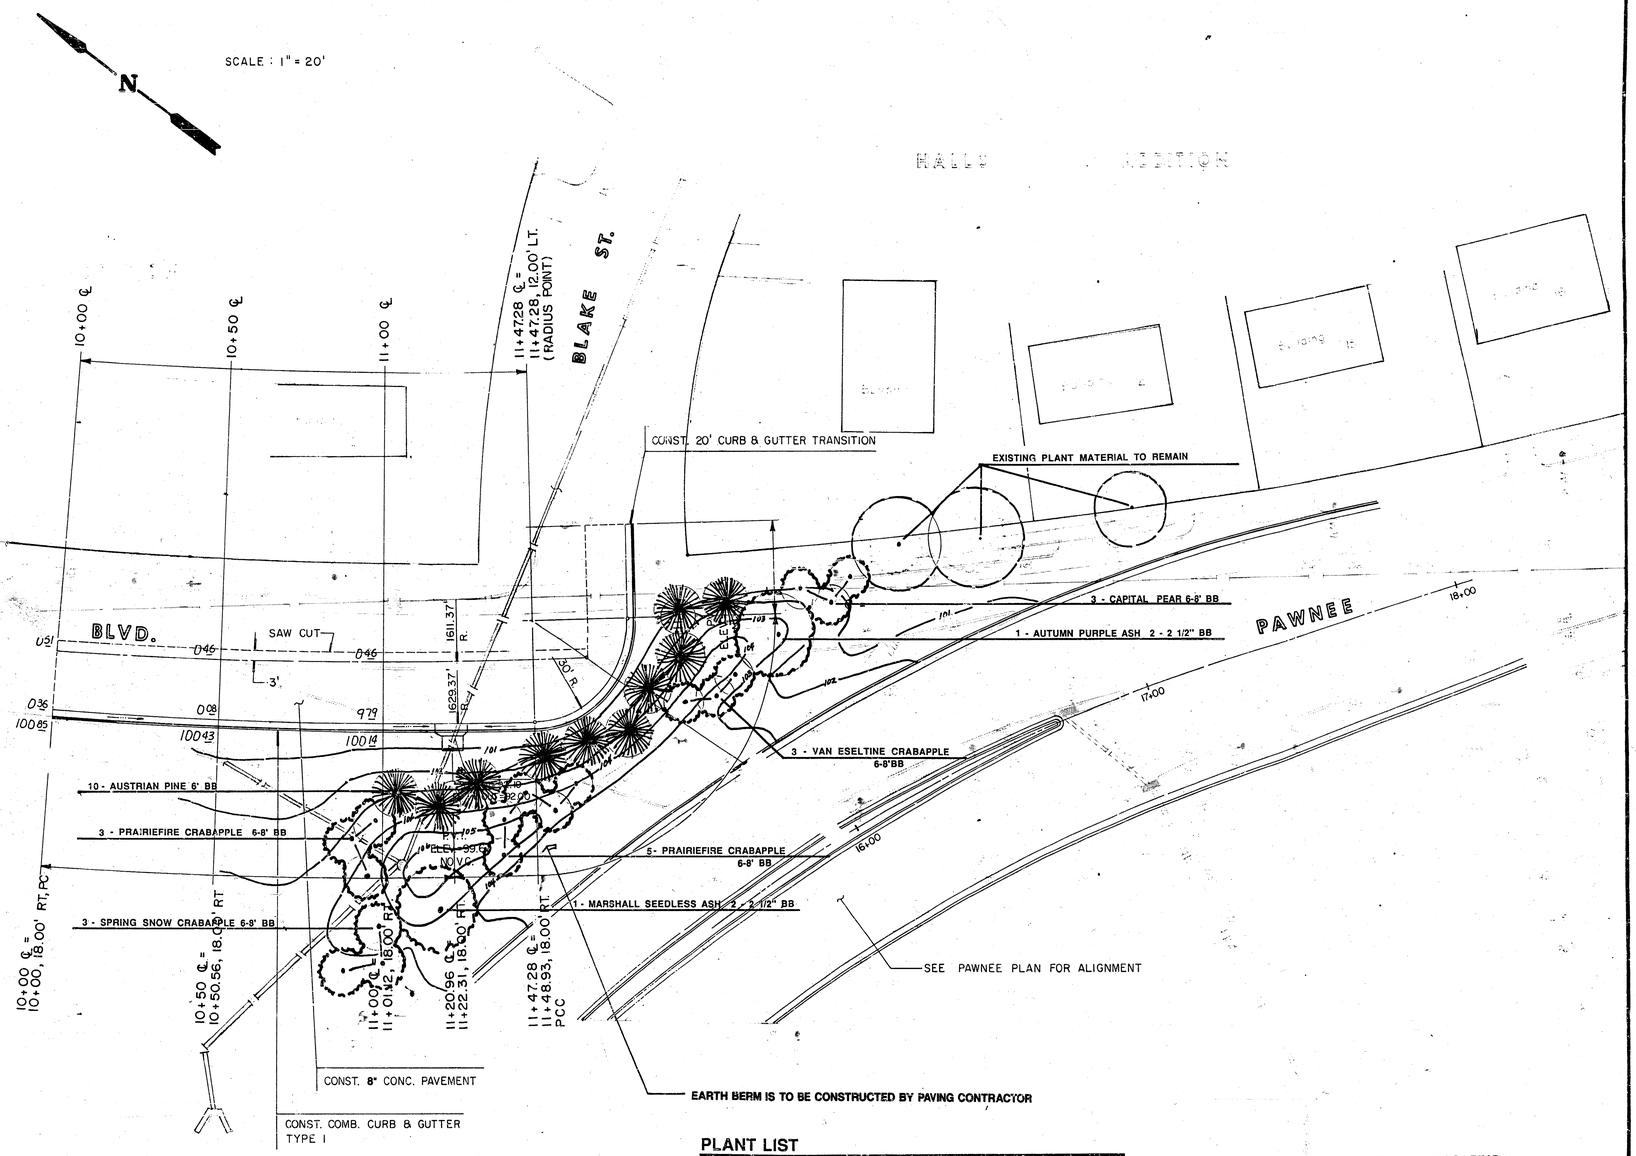

PLANT LIST

QUANT.	COMMON NAME	BOTANICAL NAME	SIZE	COND.
10	AUSTRIAN PINE	Pinus nigra	6'	BB
8	PRAIRIE FIRE CRABAPPLE	Malus x 'Prairiefire'	6-8'	BB
3	SPRING SNOW CRABAPPLE	Malus x 'Spring Snow'	6-8'	BB
3	VAN ESELTINE CRABAPPLE	Malus x 'Van Eseltine'	6-8'	BB
1	MARSHALL SEEDLESS ASH	Fraxinus pennsylvannica 'Marshall'	2-2 1/2"	BB
1	AUTUMN PURPLE ASH	Fraxinus americana 'Autumn Purple'	2-2 1/2"	BB
3	CAPITAL PEAR	Pyrus calleryana	6-8'	BB

PHASE II LANDSCAPING

CITY OF WICHITA

GREENWAY BLVD.

PROJ. NO. 472-82032

Design	MDK
Drawn by	DPR
Checked by	KJS
Date	NOV. 1991
Job no.	

MID-KANSAS ENGINEERING CONSULTANTS PA
3500 NORTH ROCK ROAD
BUILDING #800
WICHITA, KANSAS 67226
636-5566

Sheet 3 of 3

18-13-1-6

PAWNEE AT BIG ARKANSAS RIVER BRIDGE

LANDSCAPING

PROJECT NO.

472 · 82032

CITY OF WICHITA, KANSAS
MICHAEL E. LINDEBAK, CITY ENGINEER

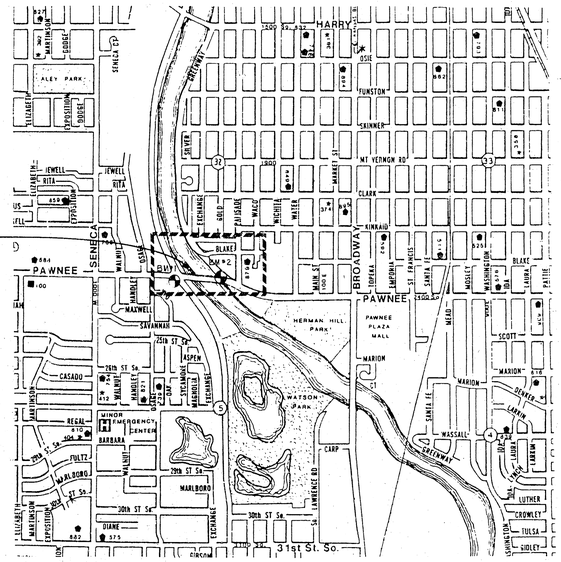

N

Scale 1" = 1320'

INDEX TO DRAWINGS

SHEET NO.	DESCRIPTION

BENCH MARKS

BM #1 '□' CUT ON N.W. CORNER OF CONCRETE SIGNAL BOX BASE, S.W. CORNER OF INTERSECTION OF PAWNEE AND McLEAN BLVD.

ELEV. = 102.92

BM #2 CITY OF WICHITA BENCH MARK DISK ON THE N.E. CORNER OF THE NORTH BRIDGE ABUTMENT.

ELEV. = 104.76

CITY OF WICHITA
PAWNEE AT BIG ARKANSAS RIVER BRIDGE
PROJ. NO. 472-82032

Design MDK
Drawn by DPR
Checked by KJS
Date NOV 1991
Job no

MID-KANSAS ENGINEERING CONSULTANTS PA
3500 NORTH ROCK ROAD
BUILDING #800
WICHITA, KANSAS 67226
636-5566

Sheet 1 of

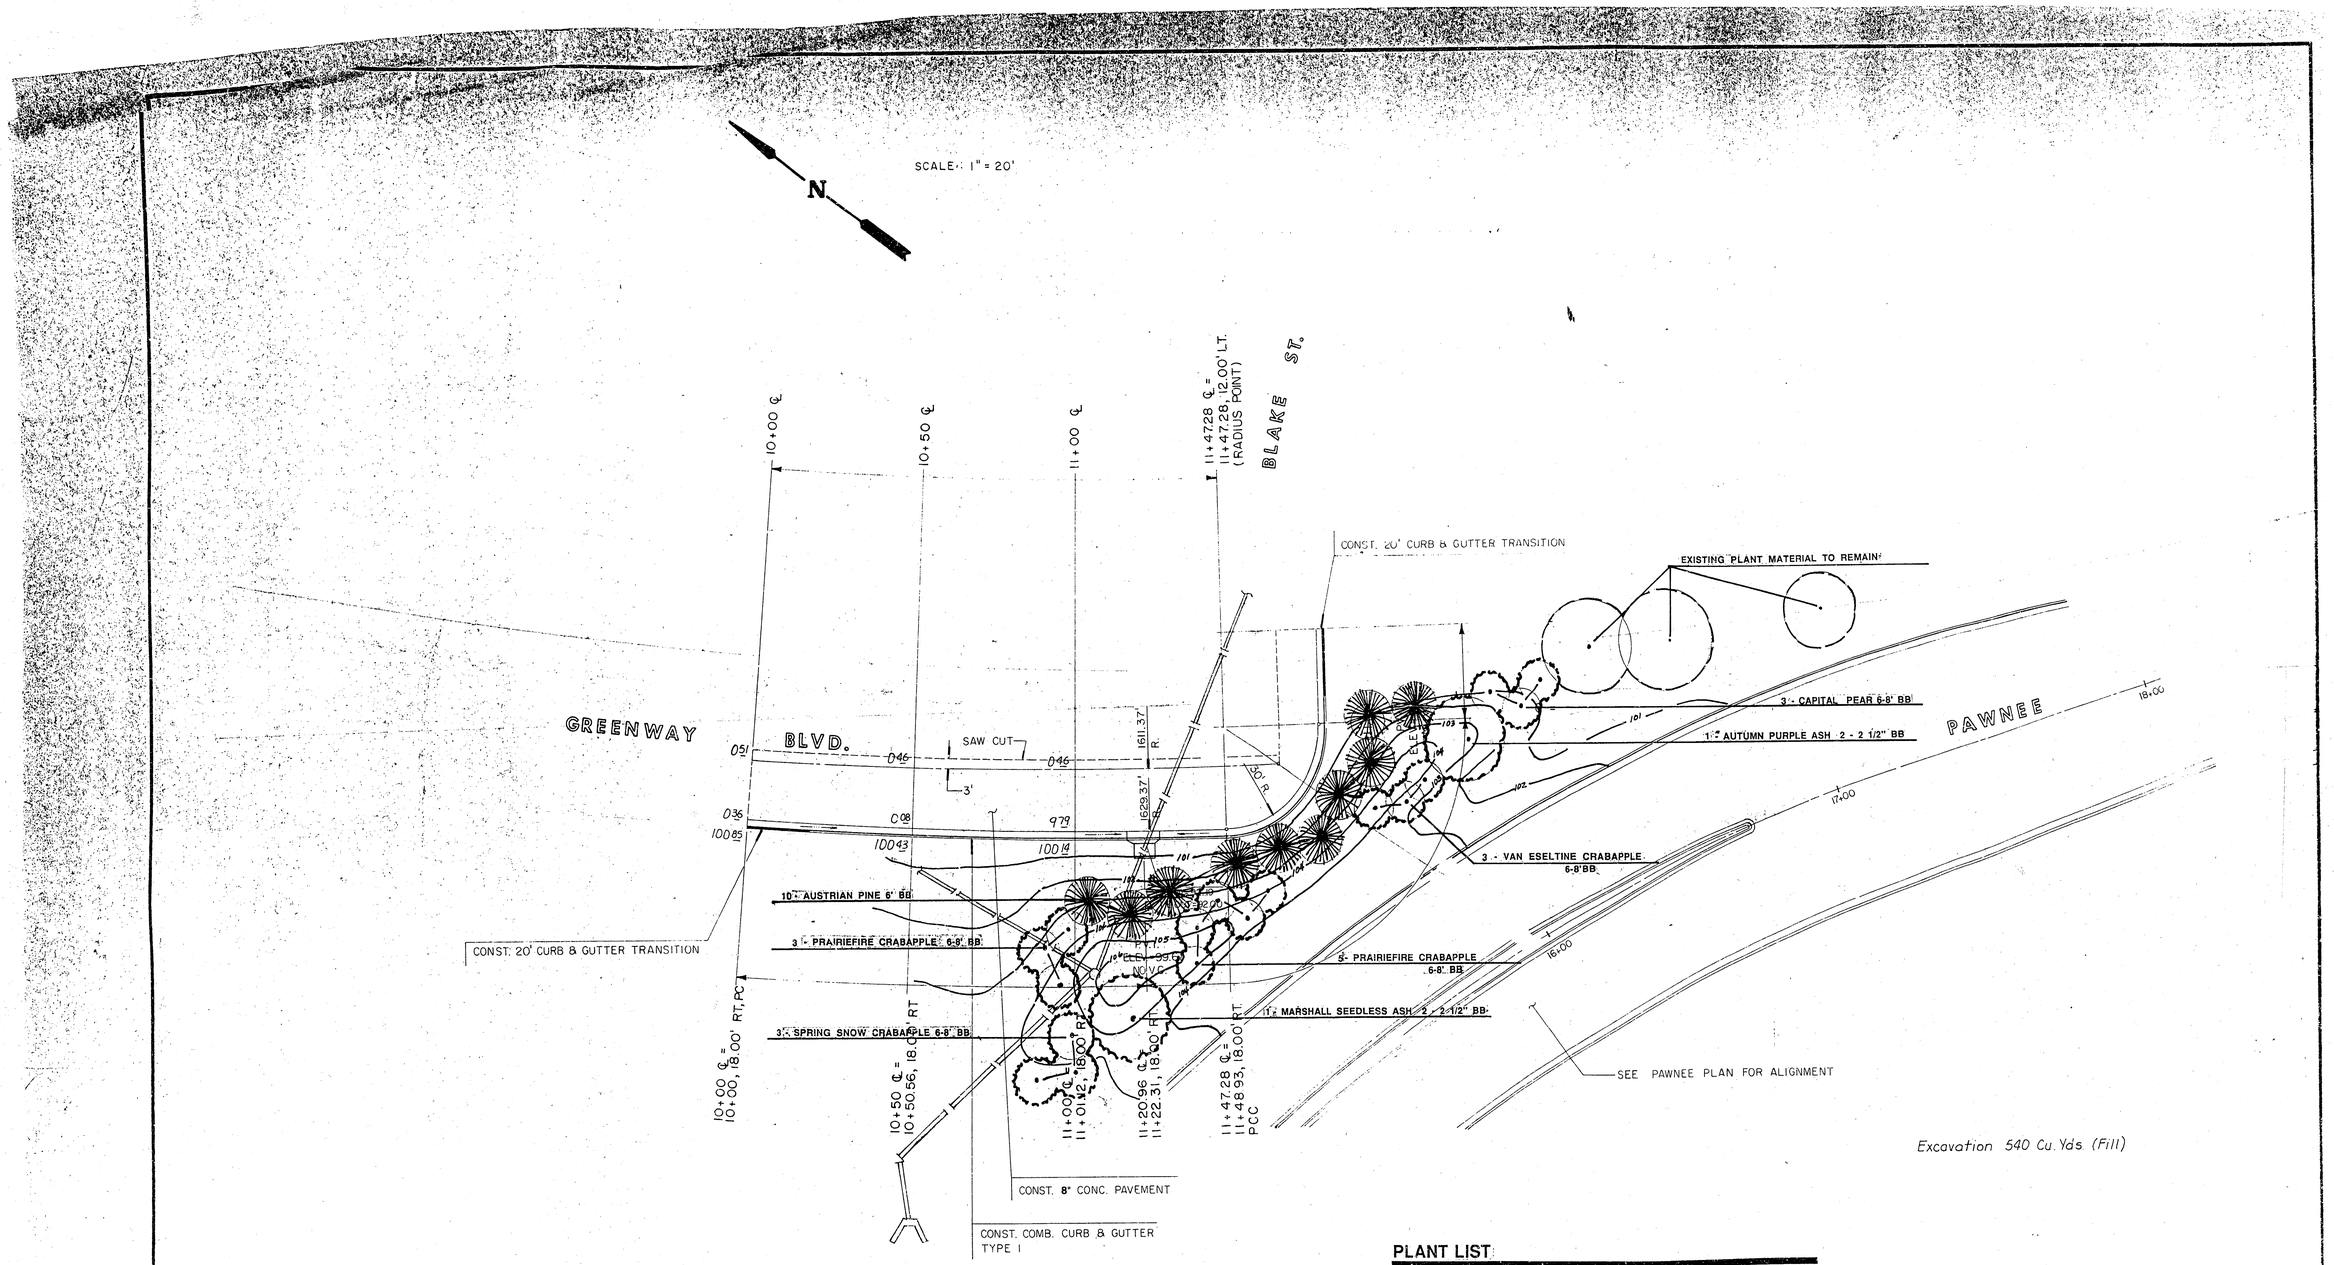

Excavation 540 Cu. Yds. (Fill)

PLANT LIST

QUANT.	COMMON NAME	BOTANICAL NAME	SIZE	COND.
10	AUSTRIAN PINE	Pinus nigra	6'	BB
8	PRAIRIE FIRE CRABAPPLE	Malus x 'Prairiefire'	6-8'	BB
3	SPRING SNOW CRABAPPLE	Malus x 'Spring Snow'	6-8'	BB
3	VAN ESELTINE CRABAPPLE	Malus x 'Van Eseltine'	6-8'	BB
1	MARSHALL SEEDLESS ASH	Fraxinus pennsylvannica 'Marshall'	2-2 1/2"	BB
1	AUTUMN PURPLE ASH	Fraxinus americana 'Autumn Purple'	2-2 1/2"	BB
3	CAPITAL PEAR	Pyrus calleryana	6-8'	BB

CITY OF WICHITA

GREENWAY BLVD.

PROJ. NO. 472-82032

Design: MDK
Drawn by: DPR
Checked by: KJS
Date: NOV. 1991
Job no.

MID-KANSAS ENGINEERING CONSULTANTS PA
3500 NORTH ROCK ROAD
BUILDING #800
WICHITA, KANSAS 67226
636-5566

Sheet 2 of 4

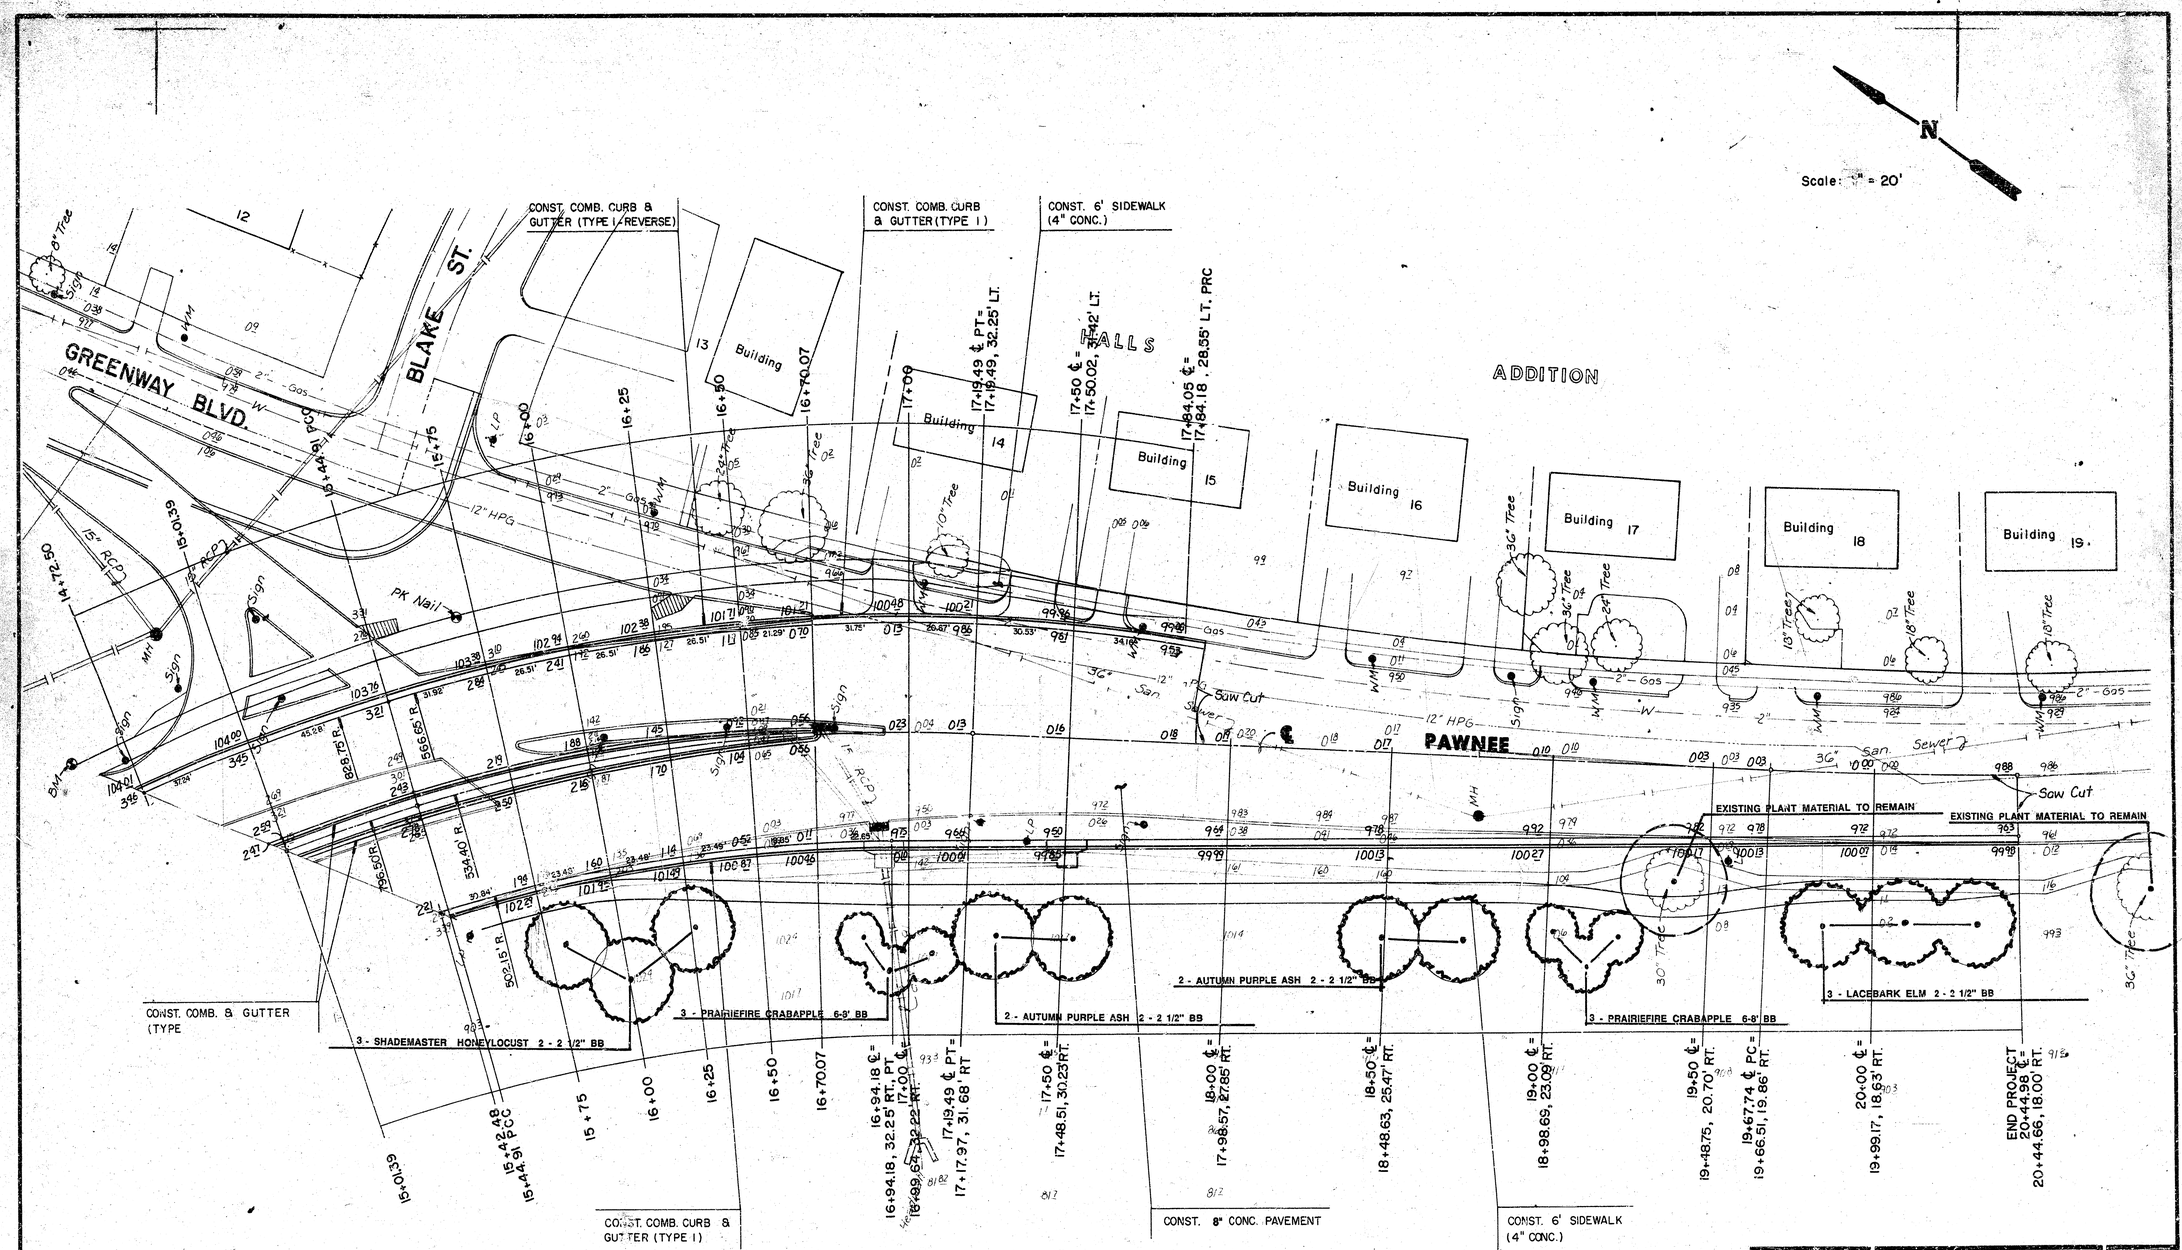

PLANT LIST

QUANT.	COMMON NAME	BOTANICAL NAME	SIZE	COND.
3	SHADEMASTER HONEYLOCUST	Gleditsia triacanthos 'Shademaster'	2-2 1/2"	BB
6	PRAIRIEFIRE CRABAPPLE	Malus x 'Prairiefire'	6-8'	BB
4	AUTUMN PURPLE ASH	Fraxinus americana 'Autumn Purple'	2-2 1/2"	BB
3	LACEBARK ELM	Ulmus parvifolia	2-2 1/2"	BB

CITY OF WICHITA

PAWNEE

PROJ. NO. 472-82032

MID-KANSAS ENGINEERING CONSULTANTS PA
3500 NORTH ROCK ROAD
BUILDING #800
WICHITA, KANSAS 67226
636-5566

Design MDK
Drawn by DPR
Checked by KJS
Date NOV. 1991
Job no.
Sheet 21 of 46

18