S.W.S. FOR
WILLOW CREEK APARTMENTS

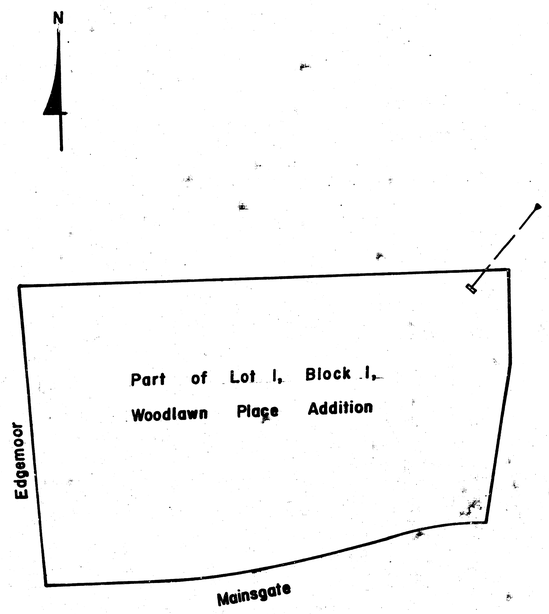

This Project to be Constructed
to City of Wichita Specifications

APPROVED AS NOTED
By CITY ENGINEER OF WICHITA
Sanitary Sewers _____
Storm Sewers SCB 11/6/83
Driveway Approaches _____

NOTE TO CONTRACTOR

This project will be constructed under the supervision of the CITY ENGINEER and conforming to the SPECIFICATIONS of the CITY OF WICHITA. The CONTRACTOR will orepay the City of Wichita for all costs of Inspection.

CITY OF WICHITA

PRIVATE PROJECT

LANDCO ENGINEERING DESIGN ENGINEER

1/3

FILMED FROM THE BEST AVAILABLE COPY....

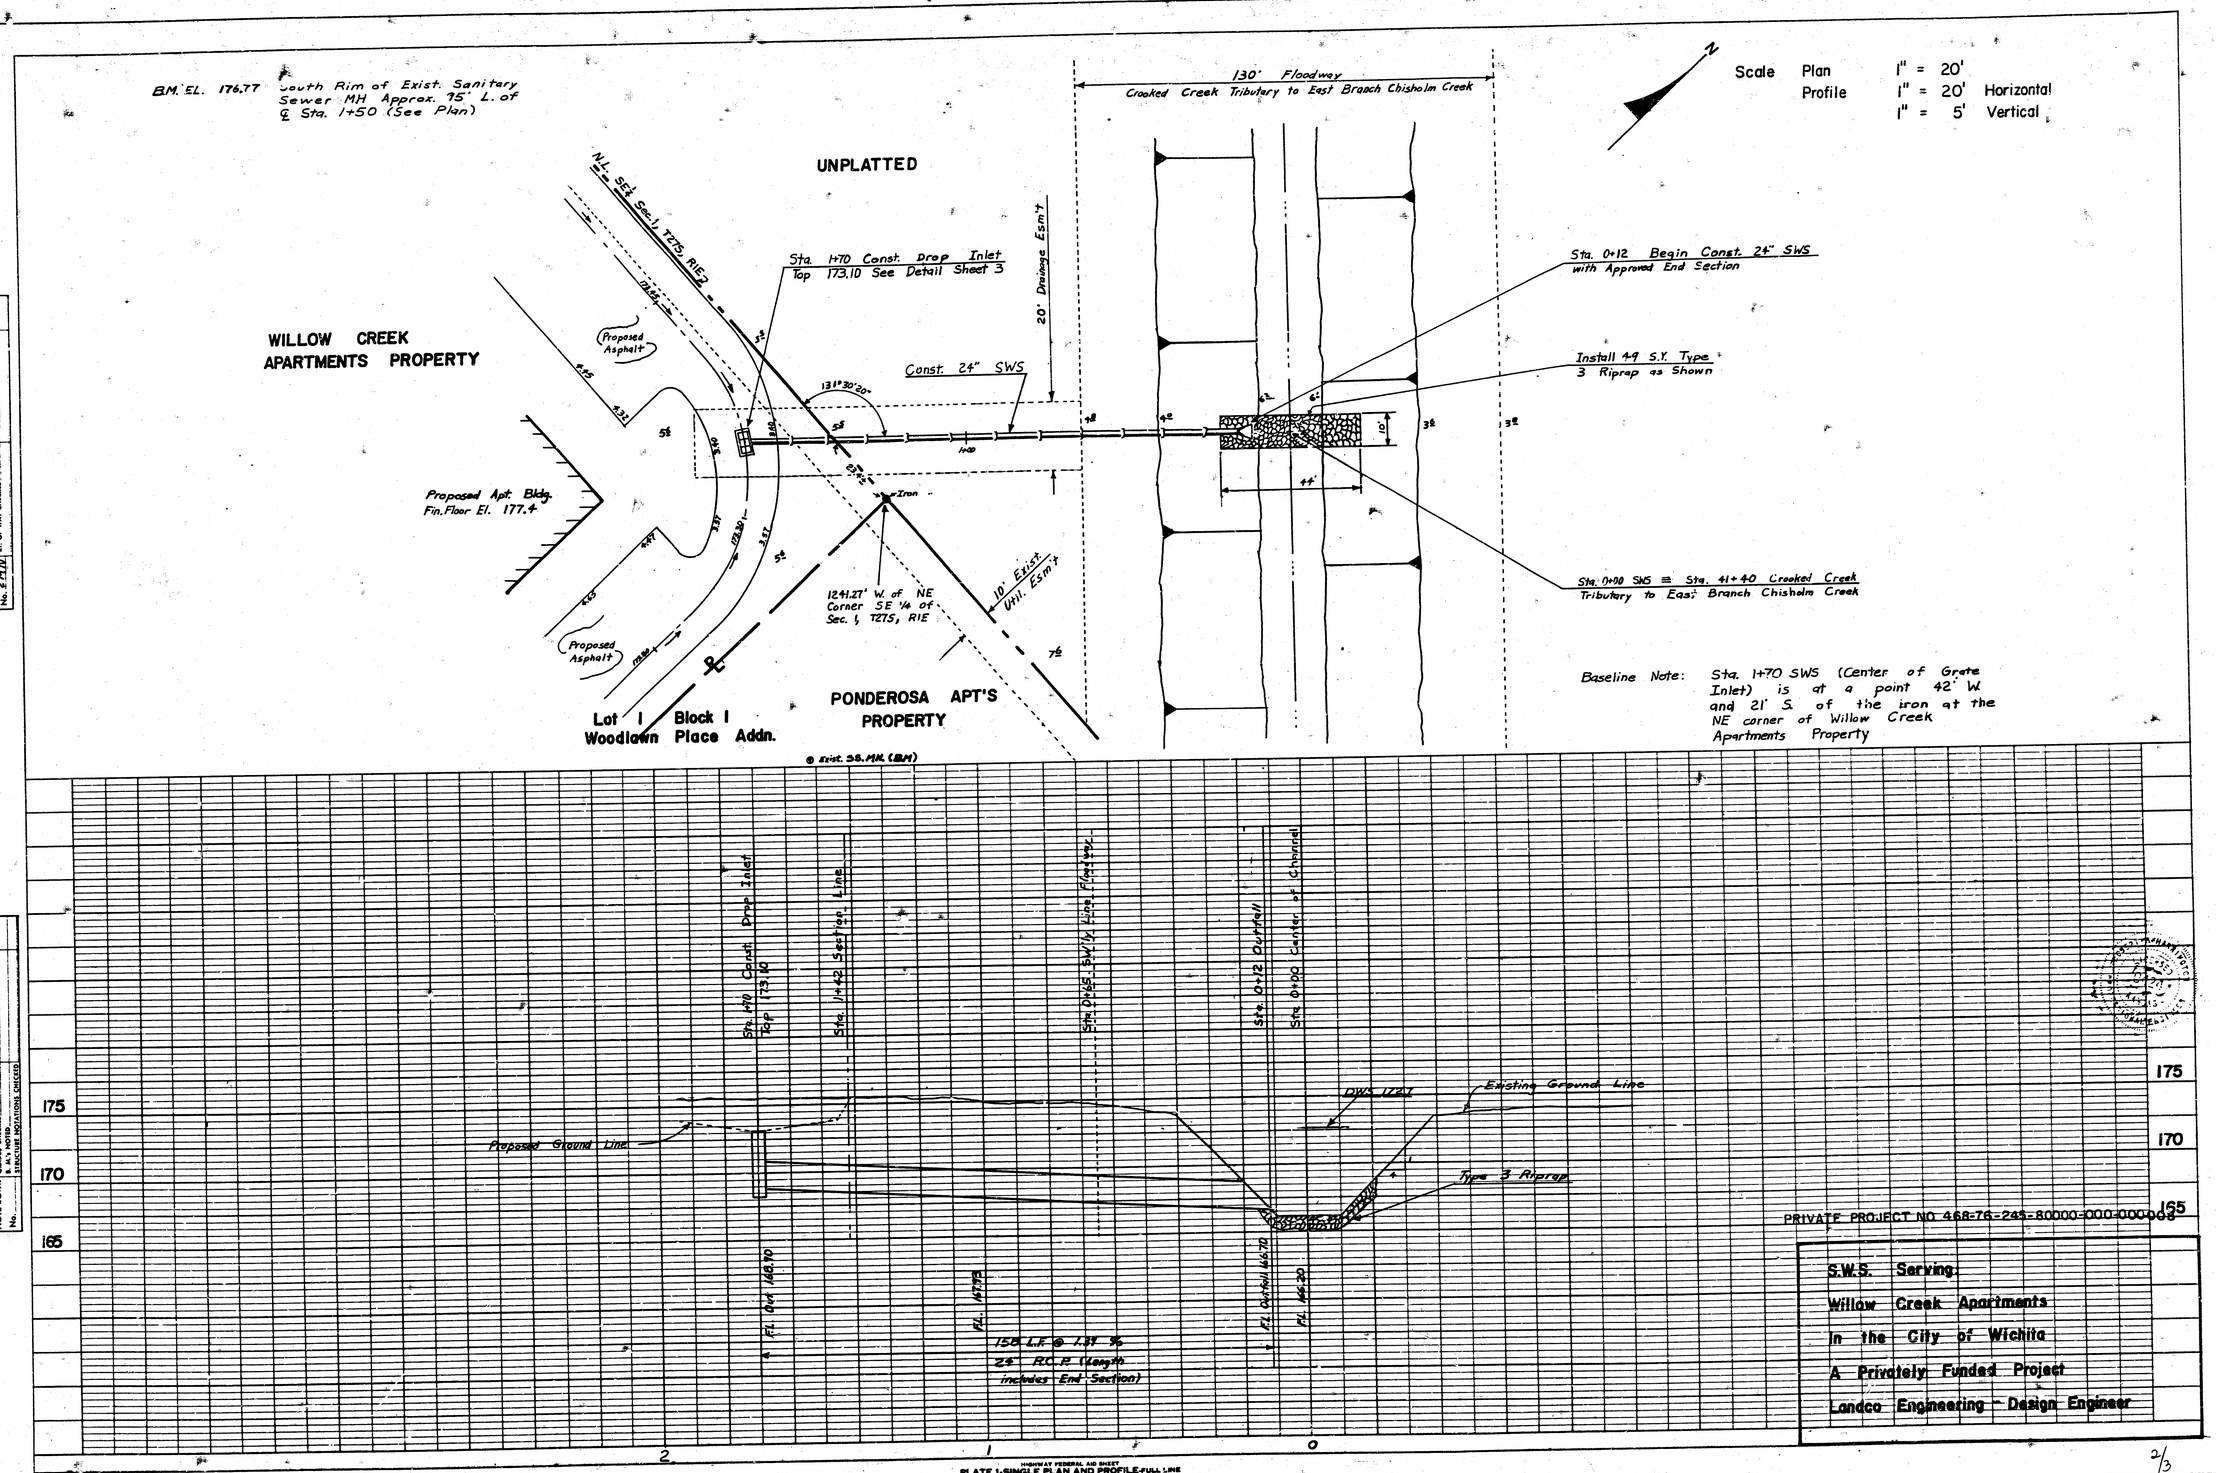

PLAN
NOTE BOOK
No. 2 M/M
SURVEYED
PLOTTED
ALIGNMENT CHECKED
RT. OF WAY CHECKED
BY: RAK
DATE 7-83

PROFILE
NOTE BOOK
No.
SURVEYED
PLOTTED
GRADE CHECKED
B.M. VERIFIED
STRUCTURE NOTATIONS CHECKED
BY
DATE

HIGHWAY FEDERAL AID SHEET
PLATE 1-SINGLE PLAN AND PROFILE-FULL LINE
"P"-TELEPHONE
PRINTED IN U.S.A.

FILMED FROM THE BEST AVAILABLE COPY....

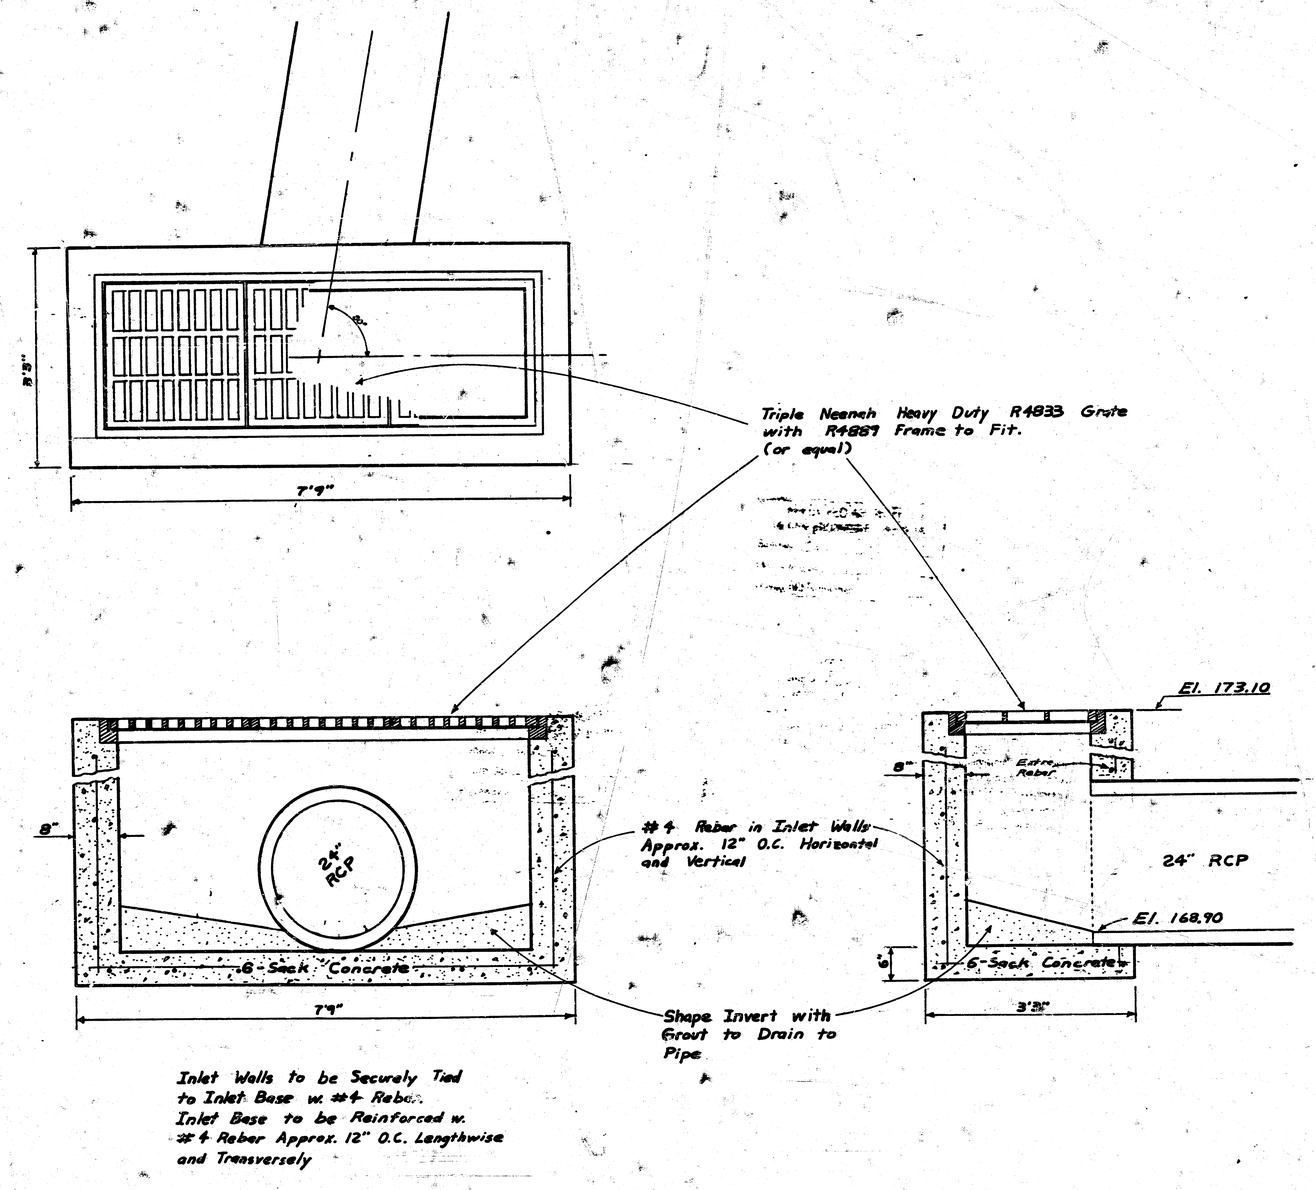

Inlet Walls to be Securely Tied to Inlet Base w. #4 Rebar.
Inlet Base to be Reinforced w. #4 Rebar Approx. 12" O.C. Lengthwise and Transversely

DROP INLET DETAIL

SCALE 1" = 1'

LANDCO ENGINEERING

10/83

3/3

FILMED FROM THE BEST AVAILABLE COPY....