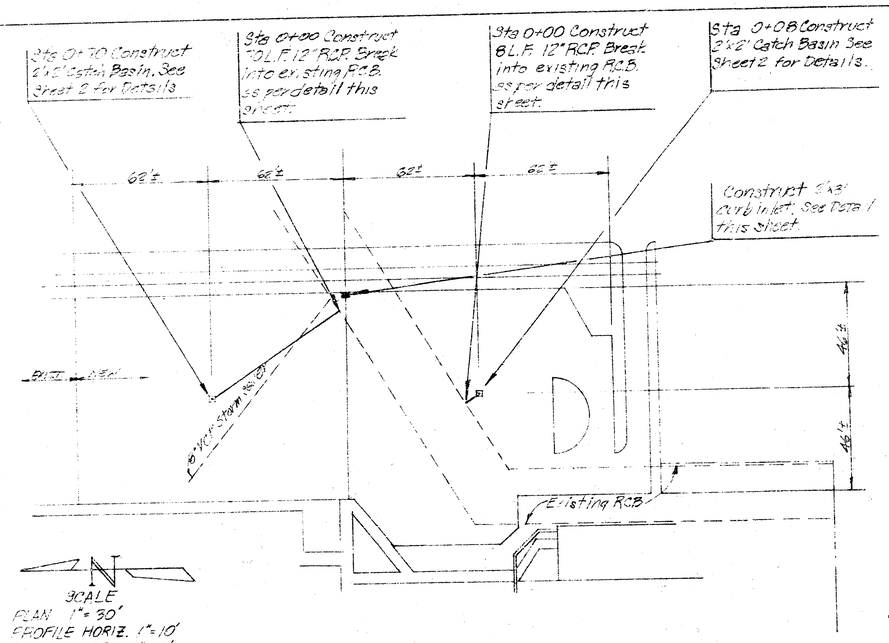

PARKING LOT "F" EXPANSION

B.M. – SEE EBY SUPERINTENDENT FOR BENCHMARK INFORMATION.

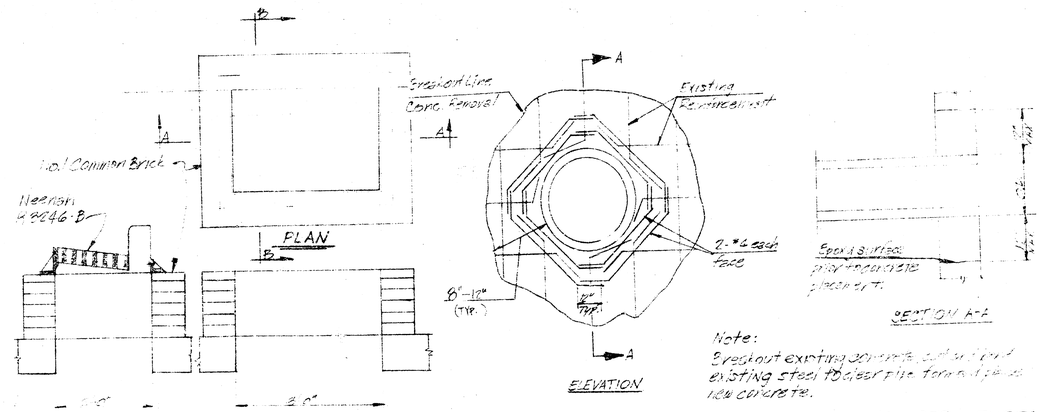

2'x3' CURB INLET

Note:
Breakout existing concrete and expose existing steel to clear pipe for new pipe in new concrete.

BLOCKOUT OF NEW PIPE IN EXISTING STRUCTURES

NO SCALE

CITY OF WICHITA PRIVATE STORM SEWER NO.
468 76 245 80773 000 000 008

STEPHEN H. RAMSEY LICENSED 7860 KANSAS PROFESSIONAL ENGINEER

UTILITY CONTRACTORS, INC.
818 NORTH BLUFF - P.O. BOX 3070
WICHITA, KANSAS 67203 - (316) 265-9666
MARTIN K. EBY CONSTRUCTION CO. INC.
WICHITA, KANSAS
WESLEY MEDICAL CENTER
PARKING LOT "F" STORM SEWER
JOB # U-1759 | BY: S. RAMSEY
DATE: MAY, 1979 | SHEET 1 of 2

PLAN
SURVEYED
PLOTTED
GRADES CHECKED
NOTE BOOK
NO.
STREETS AND ALLEYS
CITY ENGINEER
CITY PUBLIC BUILDINGS
STREETS AND ALLEYS
STRUCTURE NOT AS SPECIFIED
DATE
BY

PROFILE
SURVEYED
PLOTTED
GRADES CHECKED
NOTE BOOK
NO.
STREETS AND ALLEYS
STRUCTURE NOT AS SPECIFIED
DATE
BY

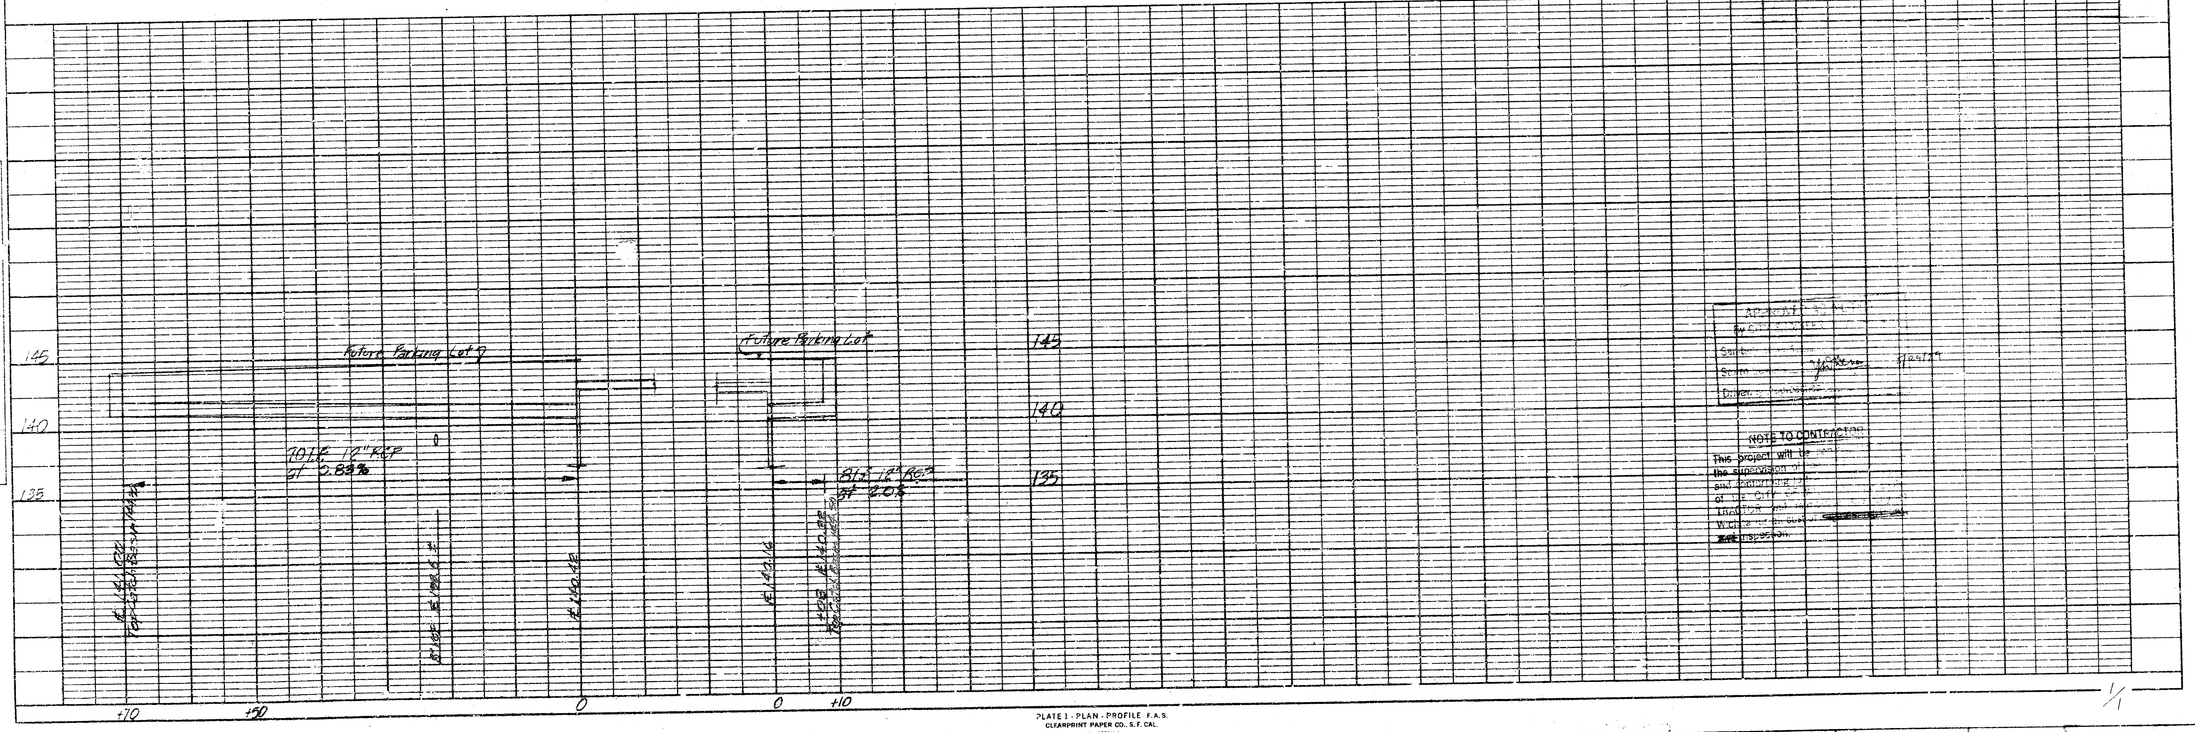

APPROVED
BY CITY ENGINEER
SANITARY
STORM
DRAINAGE
7/26/79

NOTE TO CONTRACTOR
This project will be under the supervision of the Sanitary Engineer of the City of Wichita. Traffic and work in the street shall be subject to his supervision.

PLATE 1 - PLAN - PROFILE F.A.S.
CLEARPRINT PAPER CO., S.F. CAL.
NO. 1000N-1

1/1

FILMED FROM THE BEST