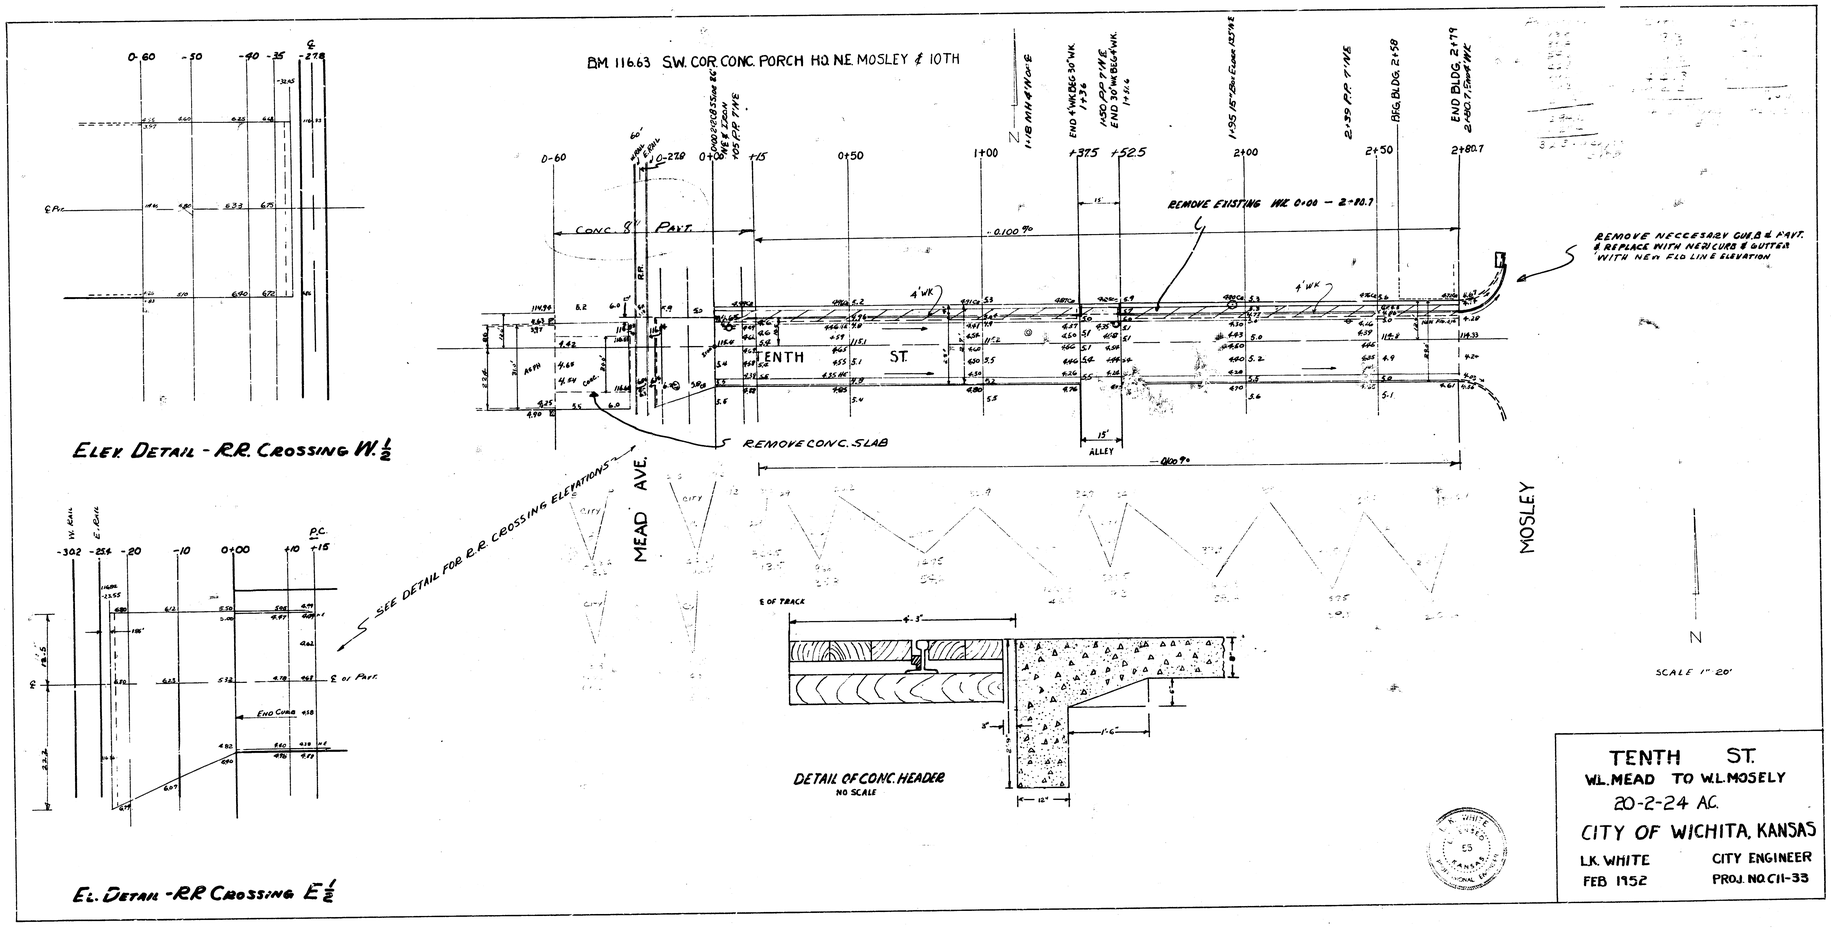
BM 116.63 S.W. COR. CONC. PORCH HQ. N.E. MOSLEY & 10TH
REMOVE EXISTING WL 0+00 – 2+80.7
REMOVE NECESSARY CUR.B & PAVT. & REPLACE WITH NEW CURB & GUTTER WITH NEW FLO LINE ELEVATION
CONC. 8" PAVT.
TENTH ST.
REMOVE CONC. SLAB
ALLEY
MEAD AVE.
MOSLEY
ELEV. DETAIL - R.R. CROSSING W. ½
EL. DETAIL - R.R. CROSSING E ½
SEE DETAIL FOR R.R. CROSSING ELEVATIONS
DETAIL OF CONC. HEADER
NO SCALE
SCALE 1" = 20'
TENTH ST.
W.L. MEAD TO W.L. MOSELY
20-2-24 AC.
CITY OF WICHITA, KANSAS
L.K. WHITE
CITY ENGINEER
FEB 1952
PROJ. NO. C11-33