

B.M. 96.14 S.E. Cor. Conc. Porch of Ho. W.S. Elizabeth & W.L. Loma Linda Gardens Ave.
B.M. 95.75 Std. S.E. Cor. 31st & Seneca

NOTE TO FIELD ENGINEER & CONTRACTOR:
All entrance pipes are to be disposed
of in accordance with instructions
from the City dirt checker.



Grand Total Excav.
Prop. 822.7
City 67.6
Total 890.3
+12.9
Total 150.3 cu. yds.

Excav.
Prop. 822.7 cu. yds.
City 67.6 cu. yds.
Total 890.3 cu. yds.

Plumbing E. on &



ELIZABETH AVE

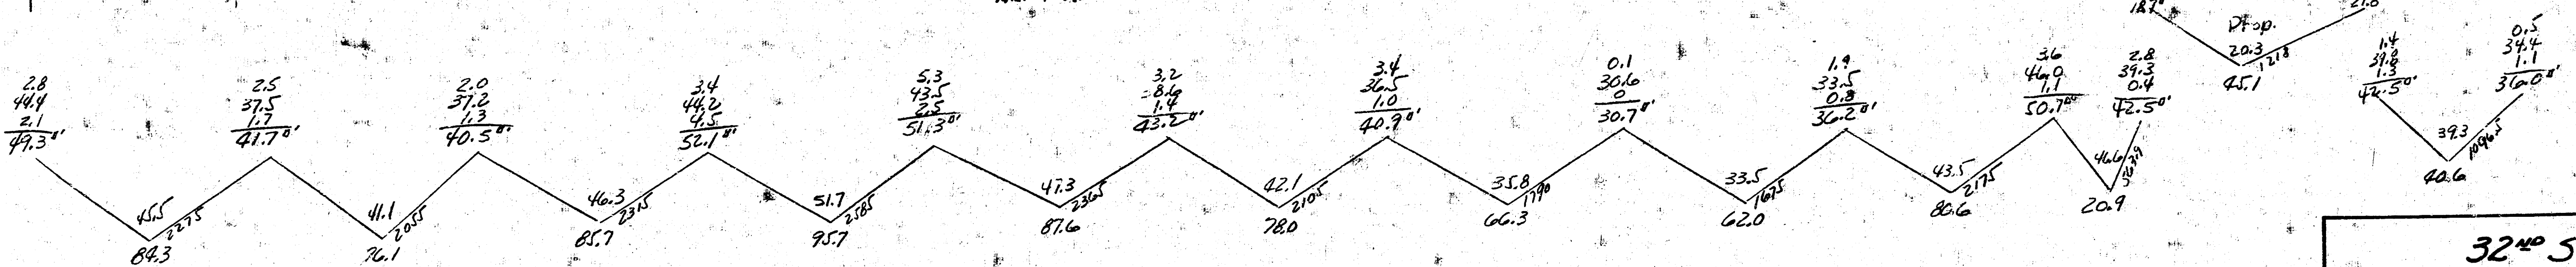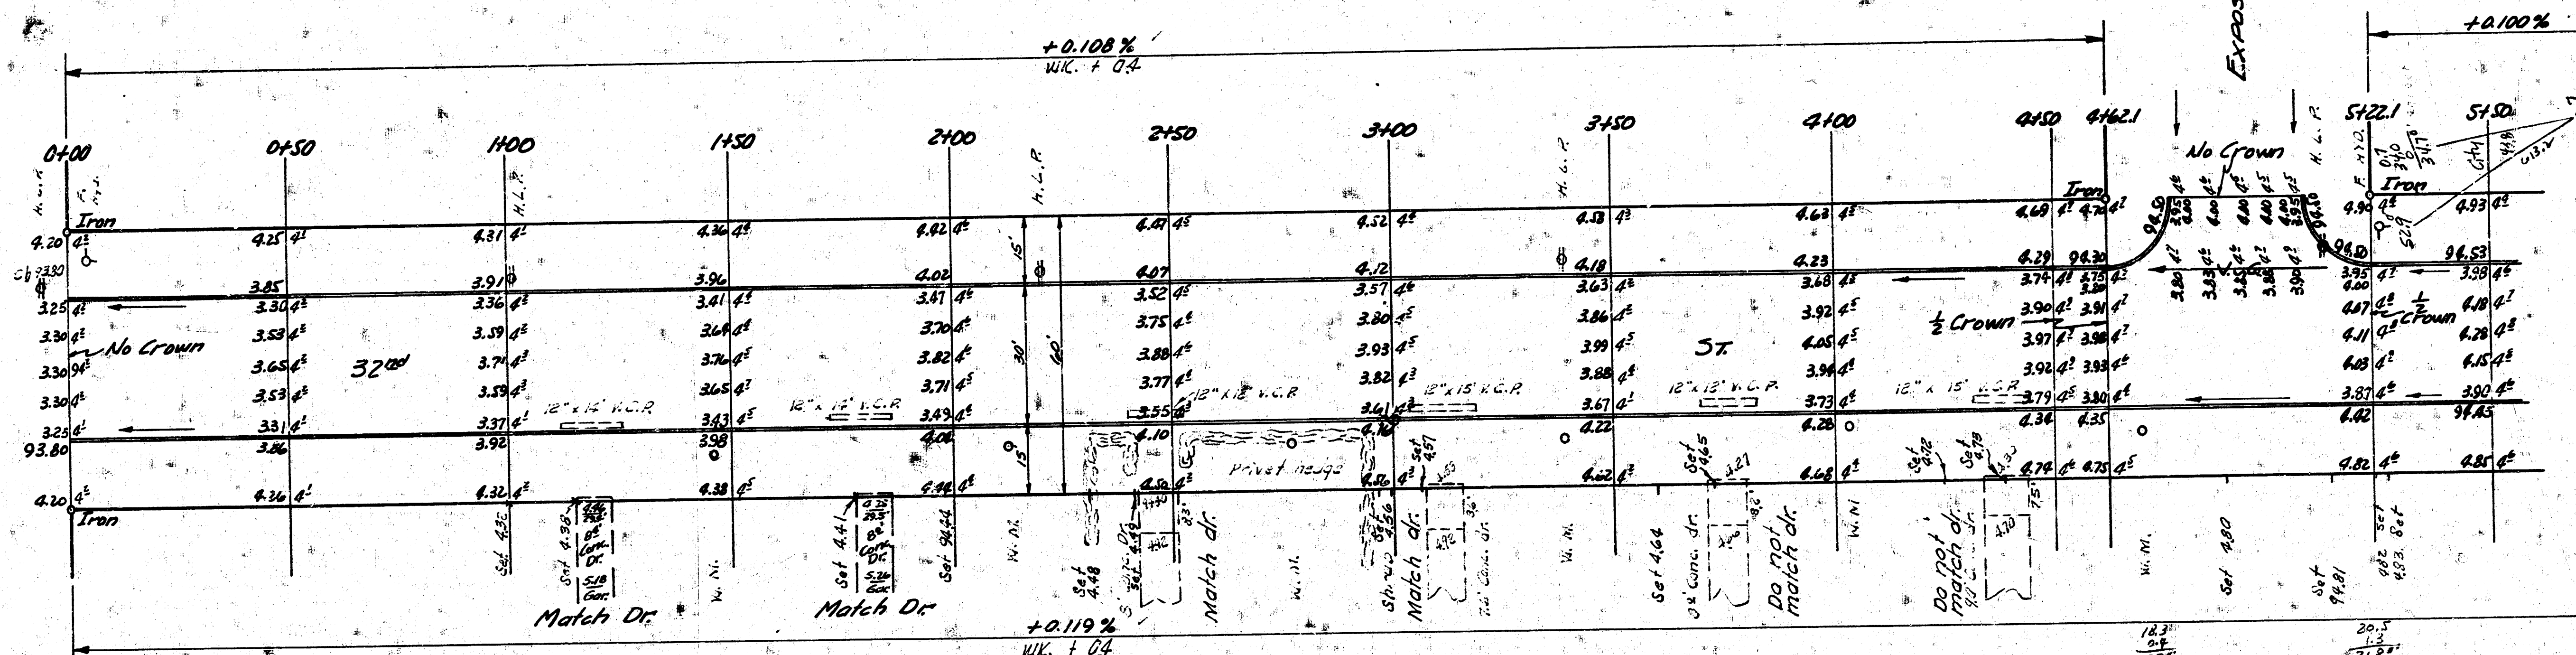

1
2

32nd ST. SO.
EL. ELIZABETH TO W.L. SENECA
30' CONC. C.B.
CITY OF WICHITA, KANSAS
B.E. SMITH CITY ENGINEER
SEPT. 1929 PROJ. No. C16-4

