B.M. ~~[illegible] 28~~ S.E. COR. PORCH HO. N.W. COR. GORDON & 33RD
B.M. 9909 "M" IN MUELLER FIRE PLUG N.E. COR. 33RD. & RICHMOND
B.M. 9885 S.W. COR. CONC. PORCH HO. 3610 SO MERIDIAN
BASE CINE ON N.R. & C.

GORDON AVE. — EDWARDS AVE. — RICHMOND AVE.

+0.12% / 10' V.C.

-0.11% / 10' V.C.

0+00 | 0+60 | 1+00 | +50 | 2+00 | +50 | +78 | 3+50 | 4+00 | +50 | 5+00 | +50 | +10 | 6+10

33RD ST. SO.

NO CRANK

℄ DITCH

NOTE TO FIELD ENGR:
DITCH TO BE EXCAVATED BY PAVING CONTRACTOR: RE-X-SEC AFTER EXCAVATION

Non-Standard Combined C&G Gtr.
2" Asphaltic Concrete
4" Concrete
Plastic Key-Joint
7" Concrete

DETAIL OF NON-STANDARD COMB. C&G GTR.
NO SCALE

B.E. SMITH LICENSED KANSAS PROFESSIONAL ENGINEER 436


TOTAL EXCAV.

	FROM CUT	FROM FILL	CITY CUT	CITY FILL
	1376 L	601.2	152.3	99.1
+10%	137.6	60.1	+10% 16.0	+10% 7.9
	1514.0 CU YDS	661.3 CU YDS	173.3	107.0 CU YDS

1/14

N ½ 33RD ST. SO.
W.C. GORDON E.L. MERIDIAN
13-2-15-AC.
CITY OF WICHITA, KANSAS
B.E. SMITH CITY ENGINEER
DATE June 29, 1939 PROJ NO C-18-102

PAV'T E. OF 11+99.86 TO HAVE 6" S SACK BASE
PAVEMENT EAST OF STA. 11+99.86 TO BE CONSTRUCTED AFTER CULVERT IS BUILT

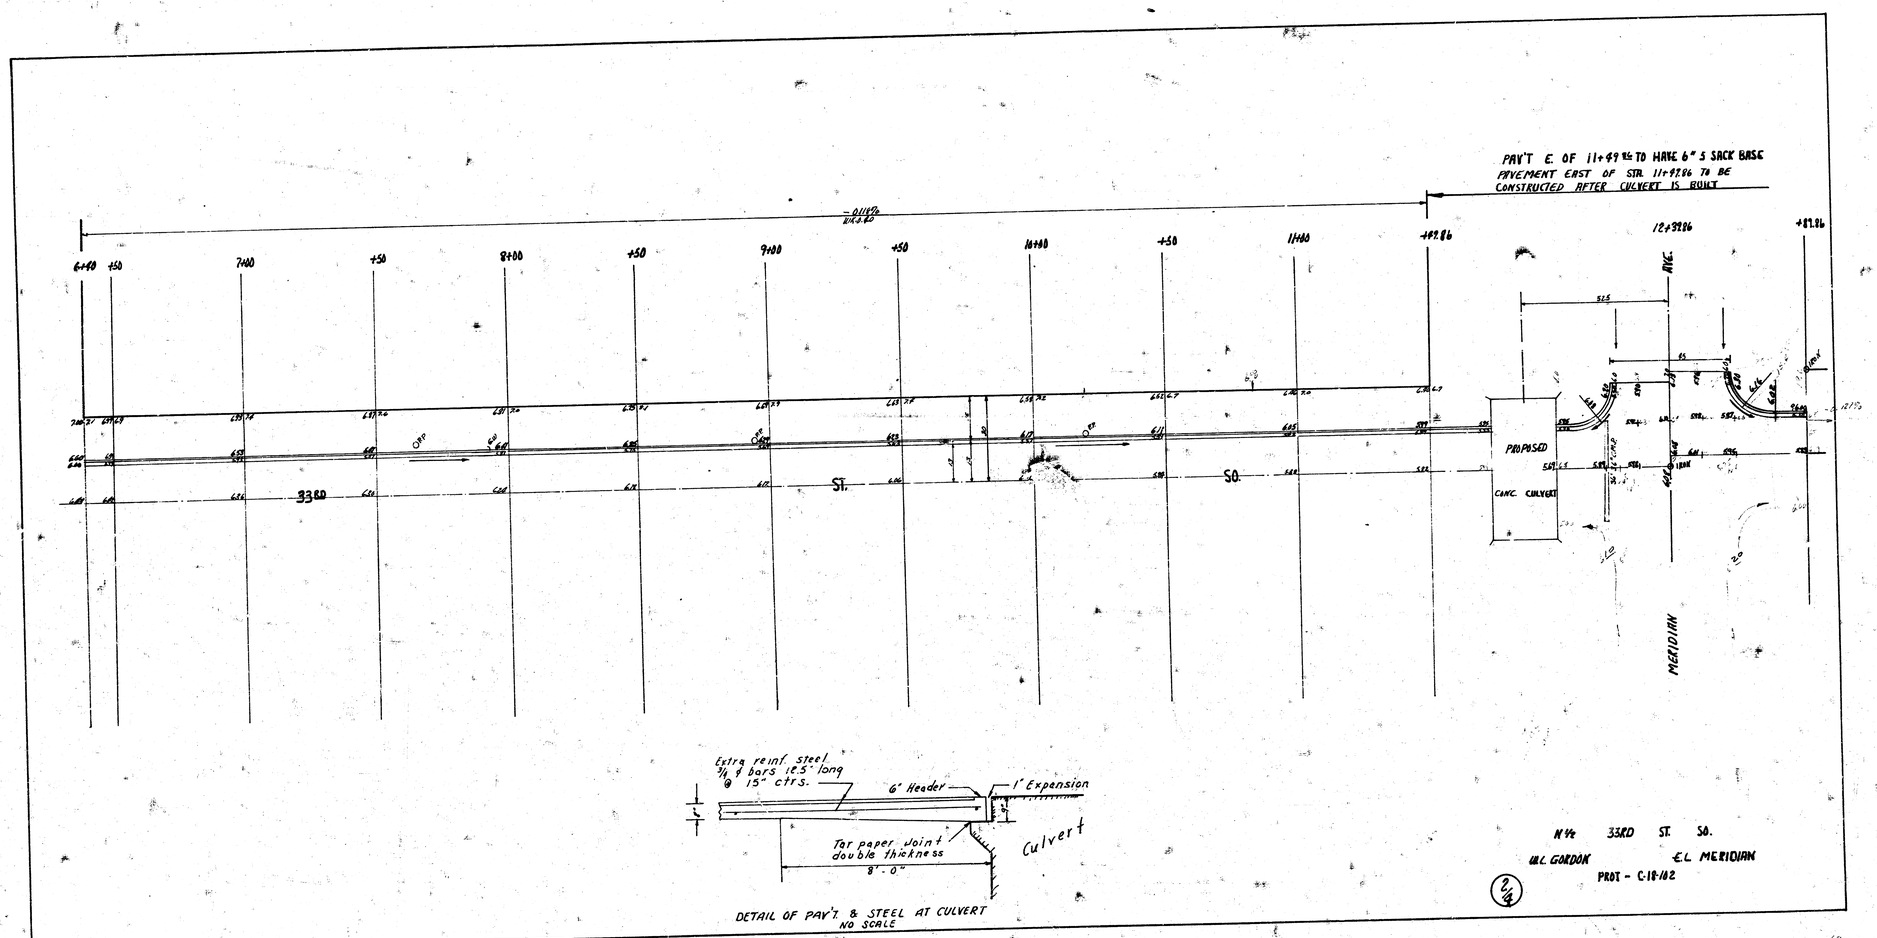

DETAIL OF PAV'T & STEEL AT CULVERT
NO SCALE

N½ 33RD ST. SO.
W.L. GORDON E.L. MERIDIAN
PROJ - C-18-102

2/4