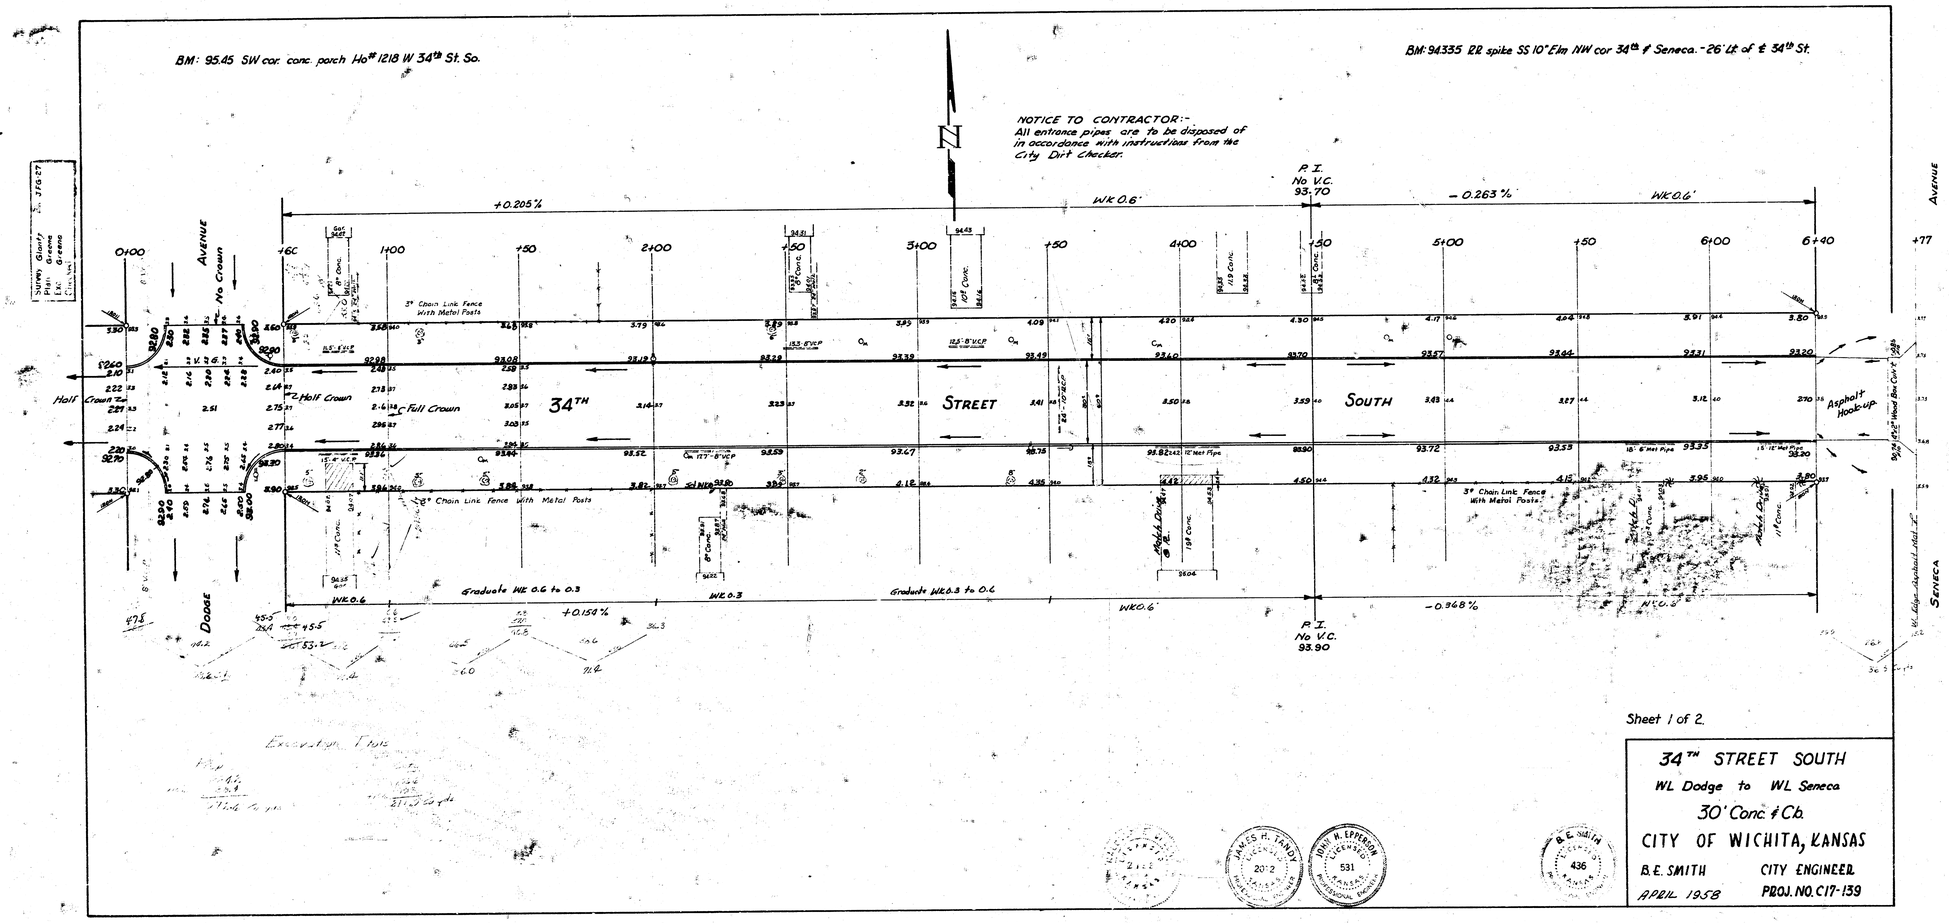

Sheet 1 of 2.

34TH STREET SOUTH

WL Dodge to WL Seneca

30' Conc. & Cb.

CITY OF WICHITA, KANSAS

B.E. SMITH — CITY ENGINEER

APRIL 1958 — PROJ. NO. C17-139