
Betts

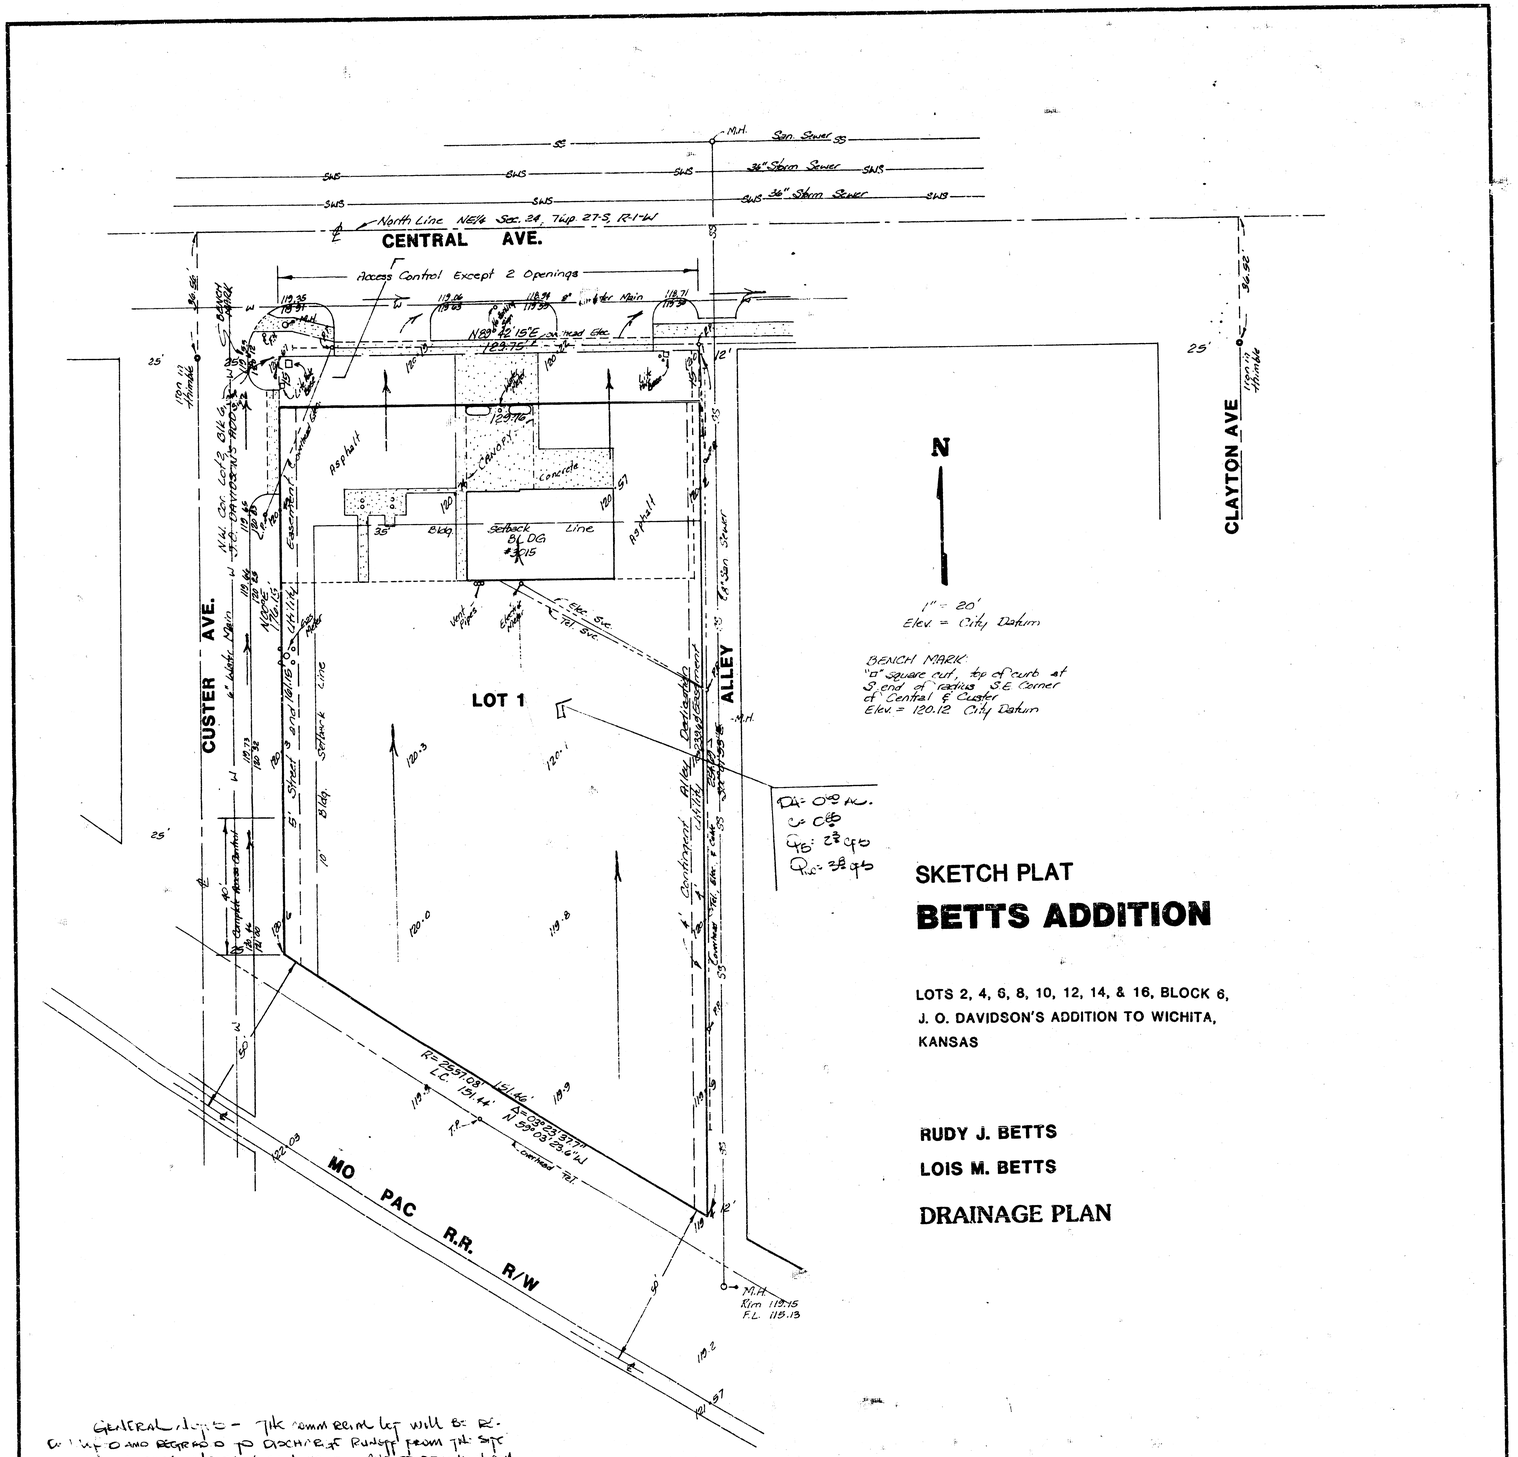

SKETCH PLAT

BETTS ADDITION

LOTS 2, 4, 6, 8, 10, 12, 14, & 16, BLOCK 6,
J. O. DAVIDSON'S ADDITION TO WICHITA,
KANSAS

RUDY J. BETTS

LOIS M. BETTS

DRAINAGE PLAN

GENERAL NOTES - THE COMMERCIAL LOT WILL BE RE-GRADED TO DISCHARGE RUNOFF FROM THE SITE TO CENTRAL AVE. THE RESIDENTIAL LOTS WILL DRAIN TO CENTRAL AND EITHER DRAINS EAST AS INDICATED.

BAUGHMAN COMPANY, P. A.
SURVEYING & ENGINEERING
316/262-7271 • 315 ELLIS • WICHITA, KANSAS 67211

30 JUNE 1988

FILMED FROM THE BEST AVAILABLE COPY