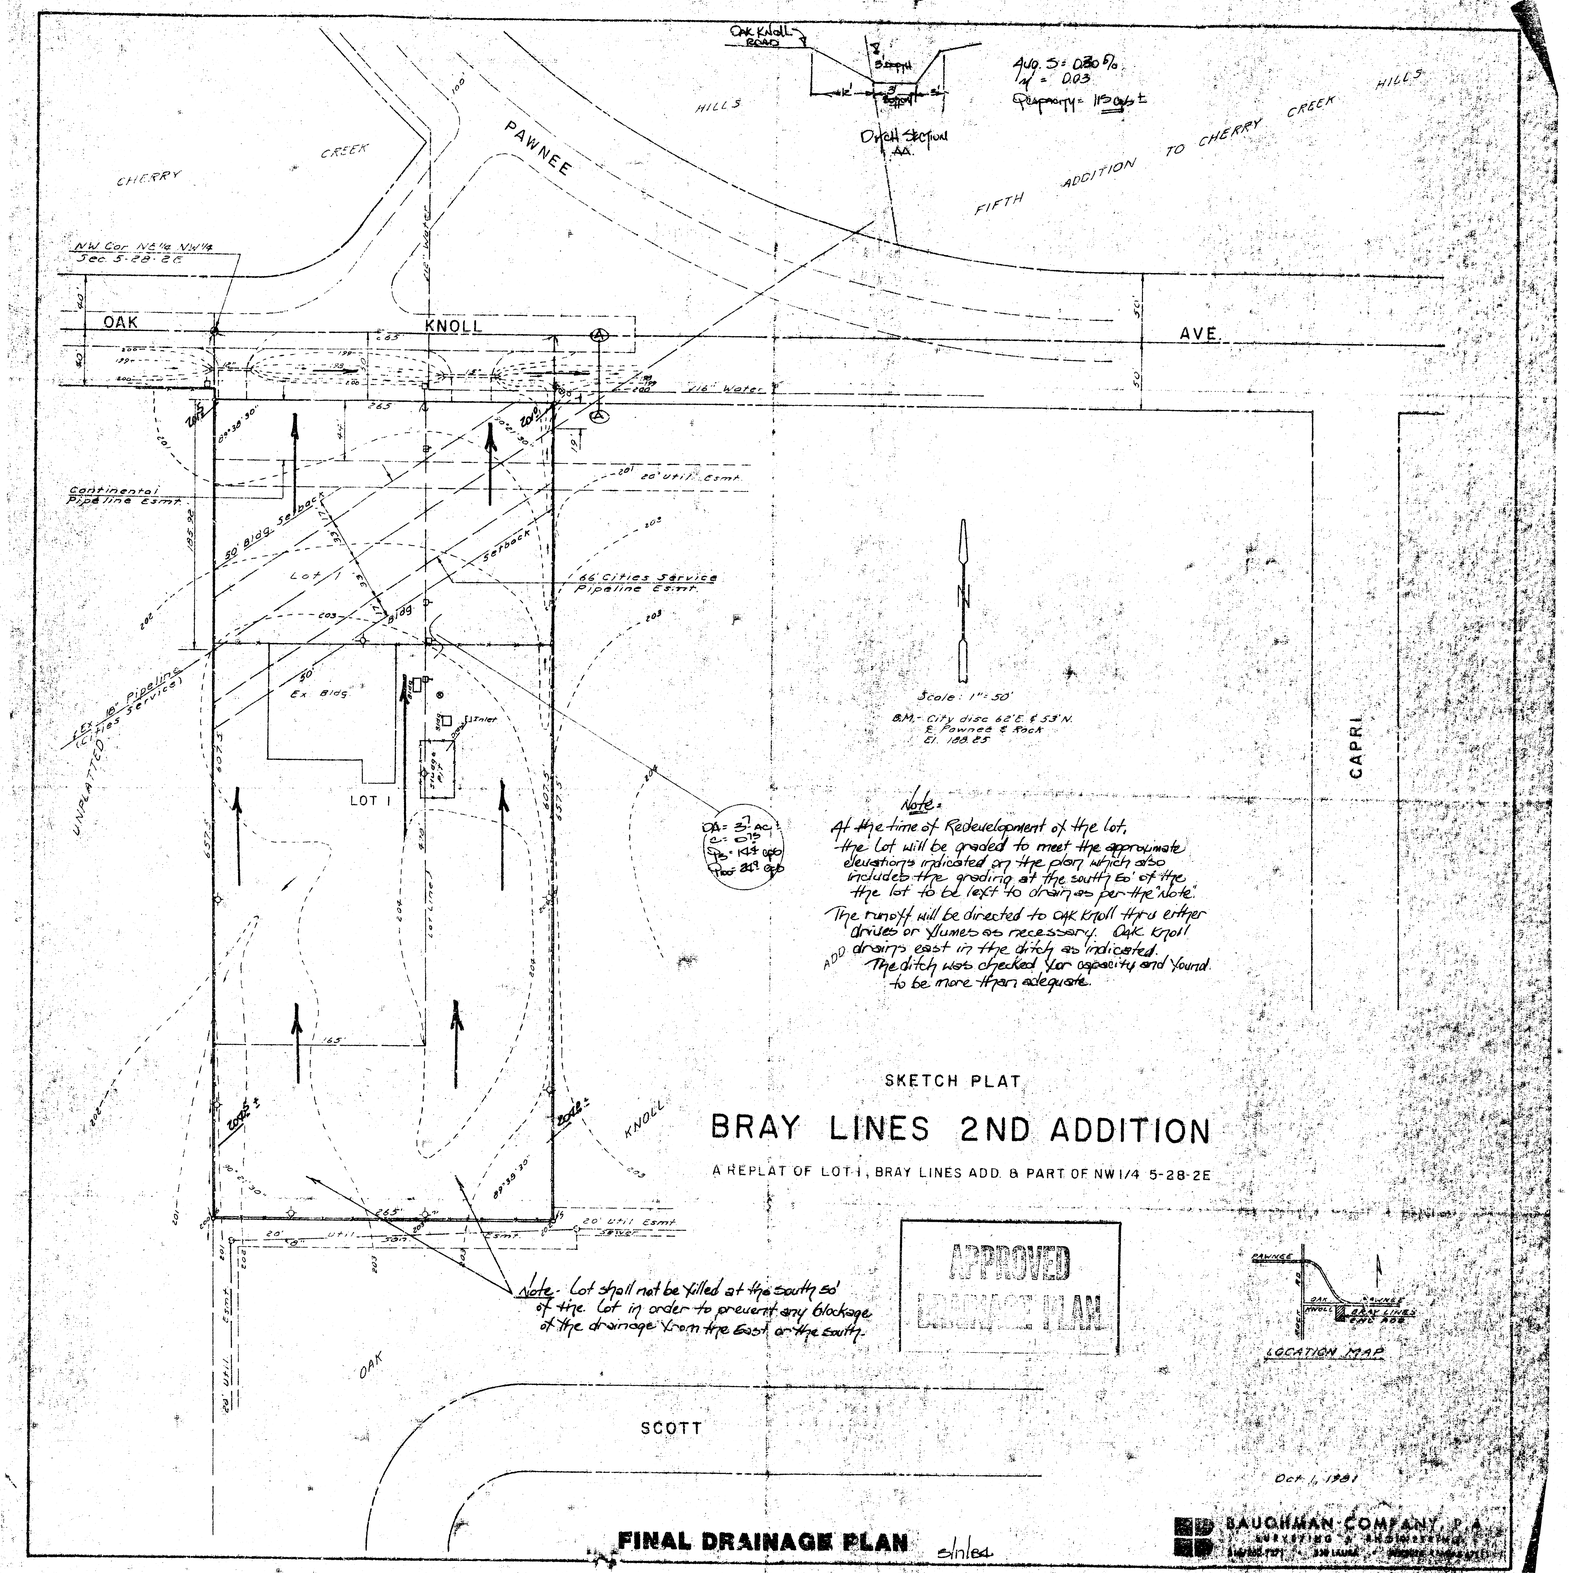

FINAL DRAINAGE PLAN