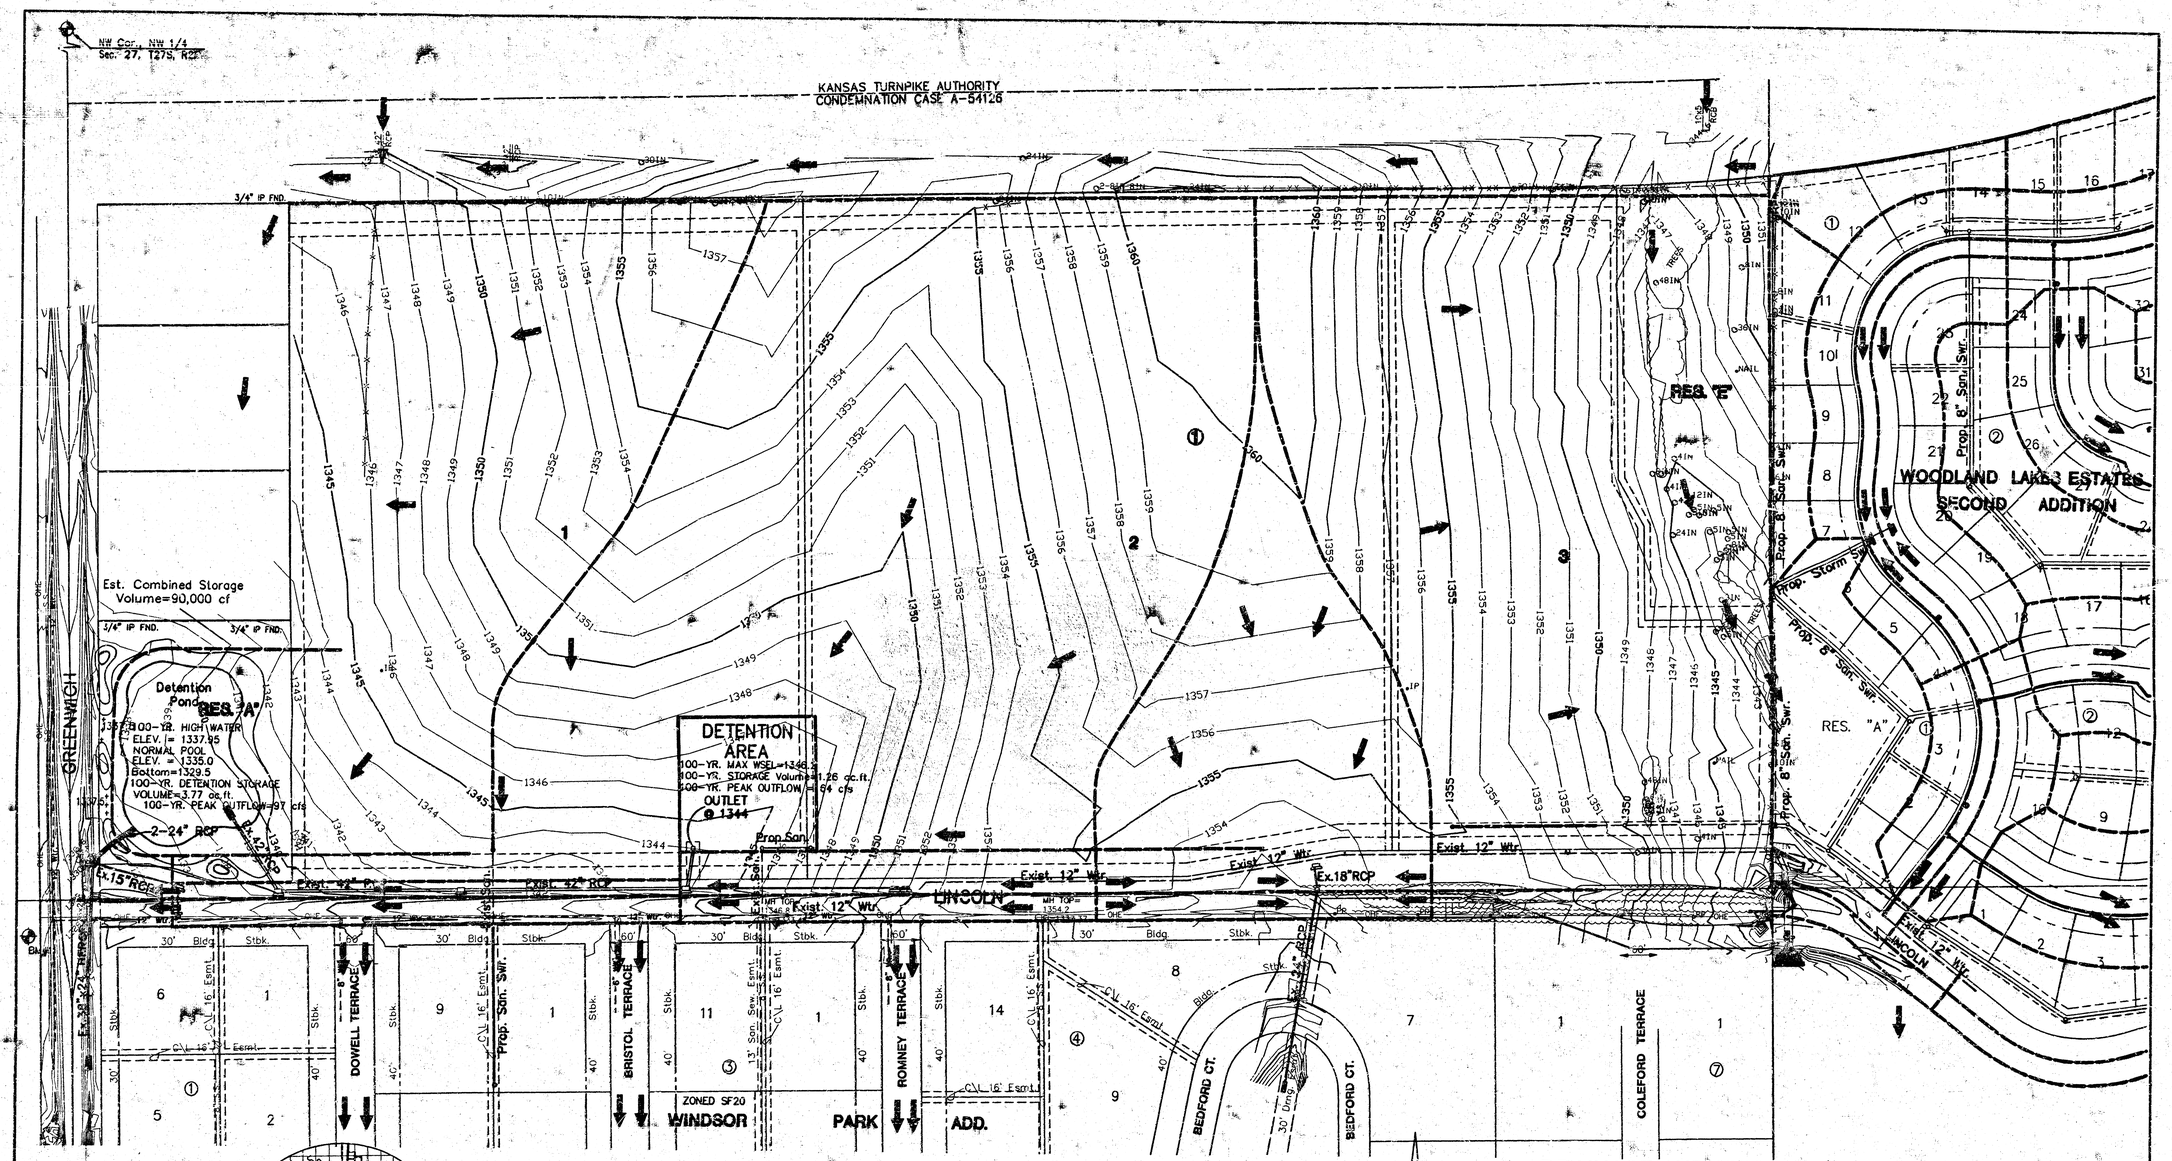

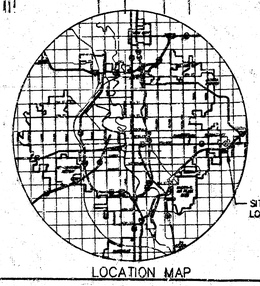

LOCATION MAP

ZONING
EXISTING - SF20
PROPOSED - SF6
(CHANGE BY ANNEXATION)

RESERVE A-H
UTILITY EASEMENT
LANDSCAPING
BERMING
OPEN SPACE

RESERVE A, H
DRAINAGE
LAKE

RESERVE I & J
ENTRY MONUMENT
LANDSCAPING
BERMING
OPEN SPACE

RESERVE A
ENTRY MONUMENT

BENCHMARKS

BM#1 60d in HLP 105' E & 45' W of 1/4 cor.
Elev.=1334.61

SCALE: 1" = 100'
100 0 100 200

Date: 4/22/96
Survey:
MKEC 4/96

DRAINAGE AND UTILITY PLAN (REVISED 2-3-99)

CEDAR VIEW ADDITION

OWNER: LEEWOOD HOMES, INC.
JOE LEE, PRESIDENT
3500 N. ROCK ROAD BLDG. 2200, STE. 204
WICHITA, KANSAS 67226

MID-KANSAS ENGINEERING CONSULTANTS, INC.
611 N. WEBB ROAD
WICHITA, KS. 67206
316-684-9600

Sheet 1 of 1

s6037-160

F:\CIVIL\96037\PROP\DRNGU\L96037P.DWG Wed Feb 03 10:56:53 1999