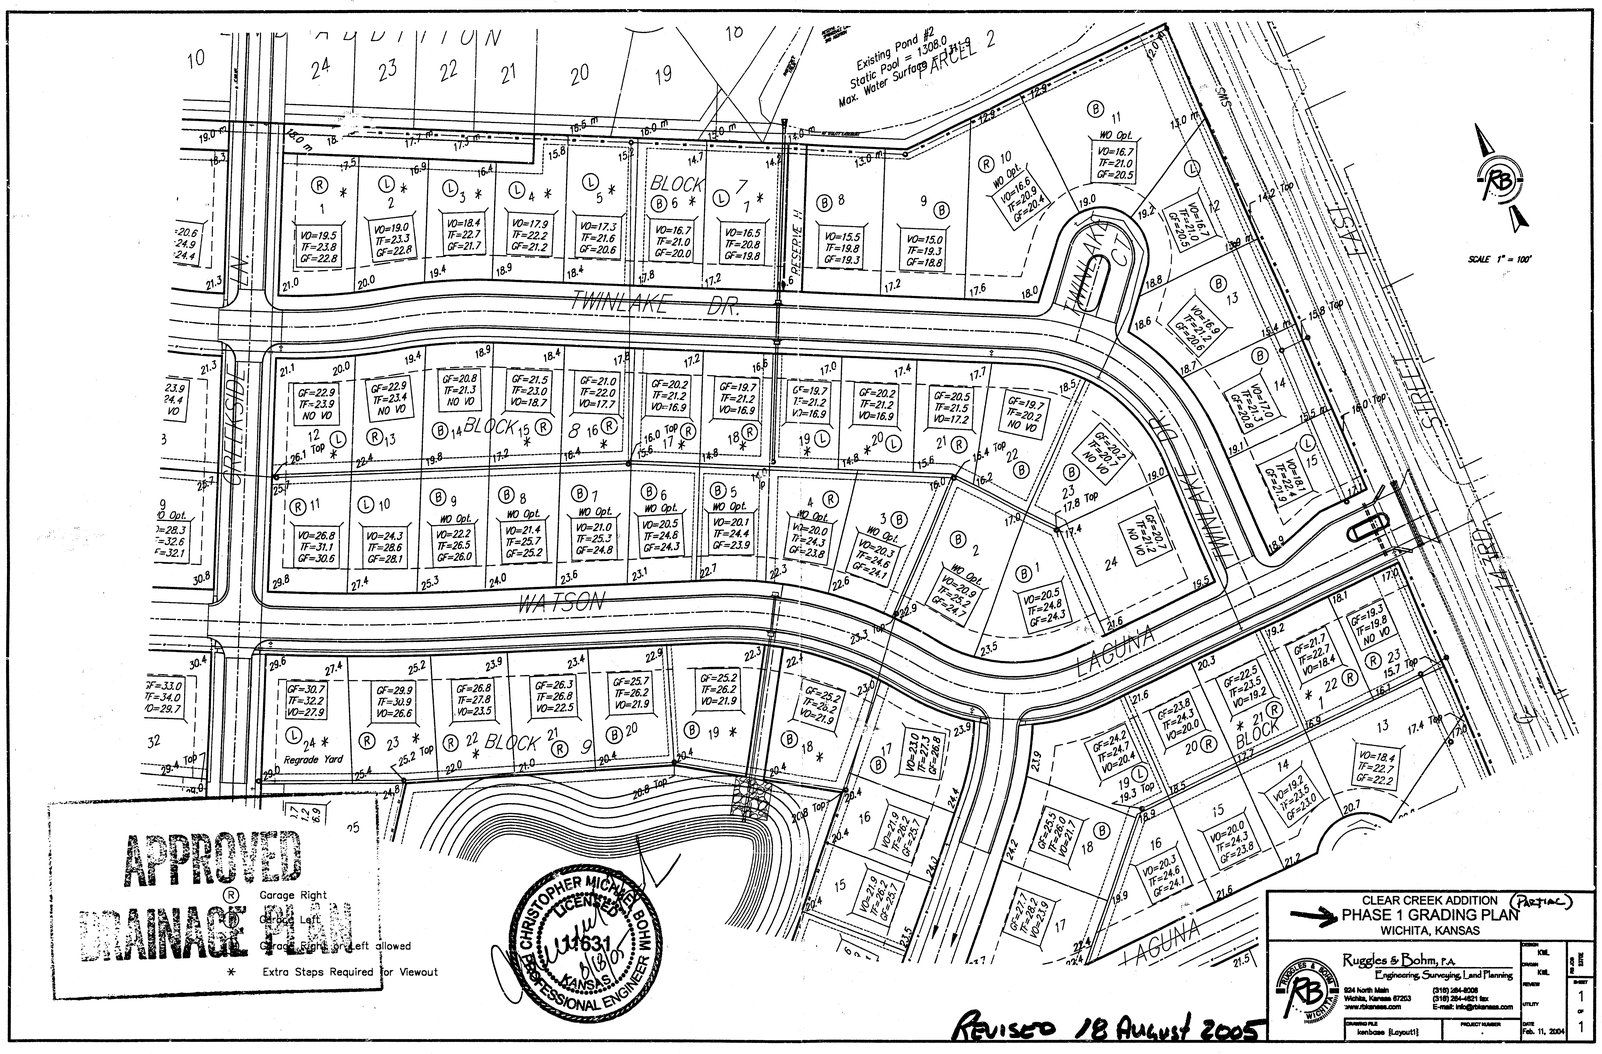
Existing Pond #2
Static Pool = 1308.0
Max. Water Surface = 1319.9
PARCEL 2
TWINLAKE DR.
WATSON
LAGUNA
CREEKSIDE LN.
TWINLAKE CT.
TWINLAKE DR.
151ST STREET
BLOCK 7
BLOCK 8
BLOCK 9
BLOCK 20
BLOCK 21
RESERVE H
SCALE 1" = 100'
Regrade Yard
APPROVED
DRAINAGE PLAN
Garage Right
Garage Left
Garage Right and Left allowed
Extra Steps Required for Viewout
CHRISTOPHER MICHAEL BOHM
LICENSED
11631
KANSAS
PROFESSIONAL ENGINEER
CLEAR CREEK ADDITION (Partial)
PHASE 1 GRADING PLAN
WICHITA, KANSAS
Ruggles & Bohm, P.A.
Engineering, Surveying, Land Planning
934 North Main
Wichita, Kansas 67203
www.rbkansas.com
(316) 264-8308
(316) 264-4821 fax
E-mail: info@rbkansas.com
DRAWN KWL
CHKD KWL
REVISED
UTILITY
DATE Feb. 11, 2004
SHEET 1 OF 1
DRAWING FILE kenbase [Layout1]
PROJECT NUMBER
REVISED 18 August 2005