DRAINAGE PLAN

FIVE STAR ADDITION

WICHITA, SEDGWICK COUNTY, KANSAS

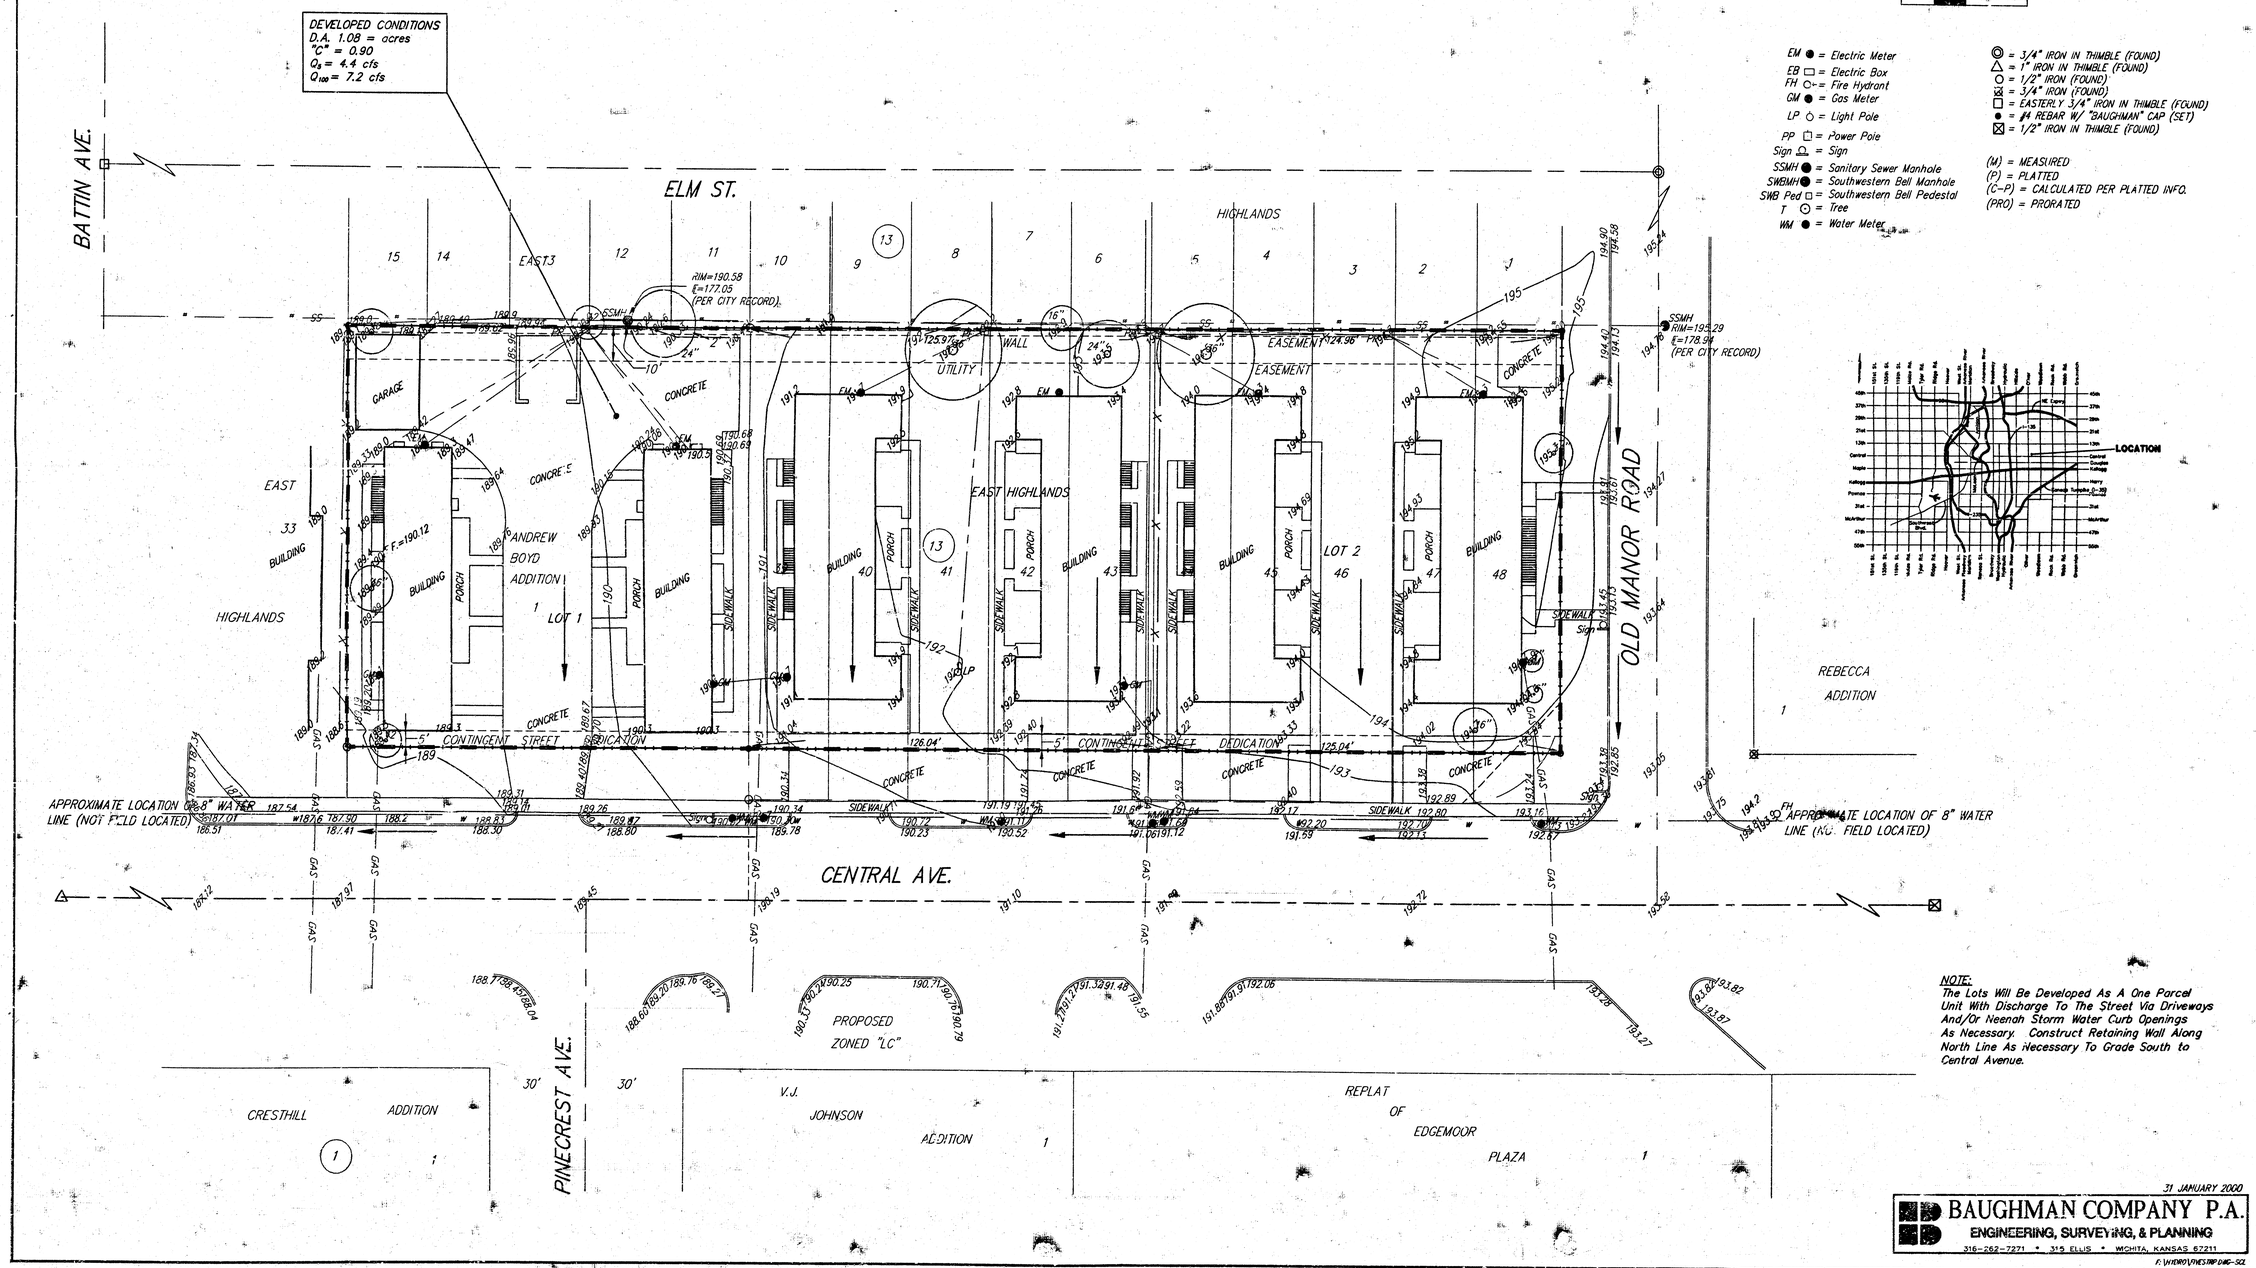

NOTE:
The Lots Will Be Developed As A One Parcel Unit With Discharge To The Street Via Driveways And/Or Neenah Storm Water Curb Openings As Necessary. Construct Retaining Wall Along North Line As Necessary To Grade South to Central Avenue.

31 JANUARY 2000

BAUGHMAN COMPANY P.A.
ENGINEERING, SURVEYING, & PLANNING
316-262-7271 • 315 ELLIS • WICHITA, KANSAS 67211

F:\WORK\FIVESTAR.DWG-SZ