
DRAINAGE PLAN

FRIENDS UNIVERSITY 2ND ADDITION

WICHITA, SEDGWICK COUNTY, KANSAS

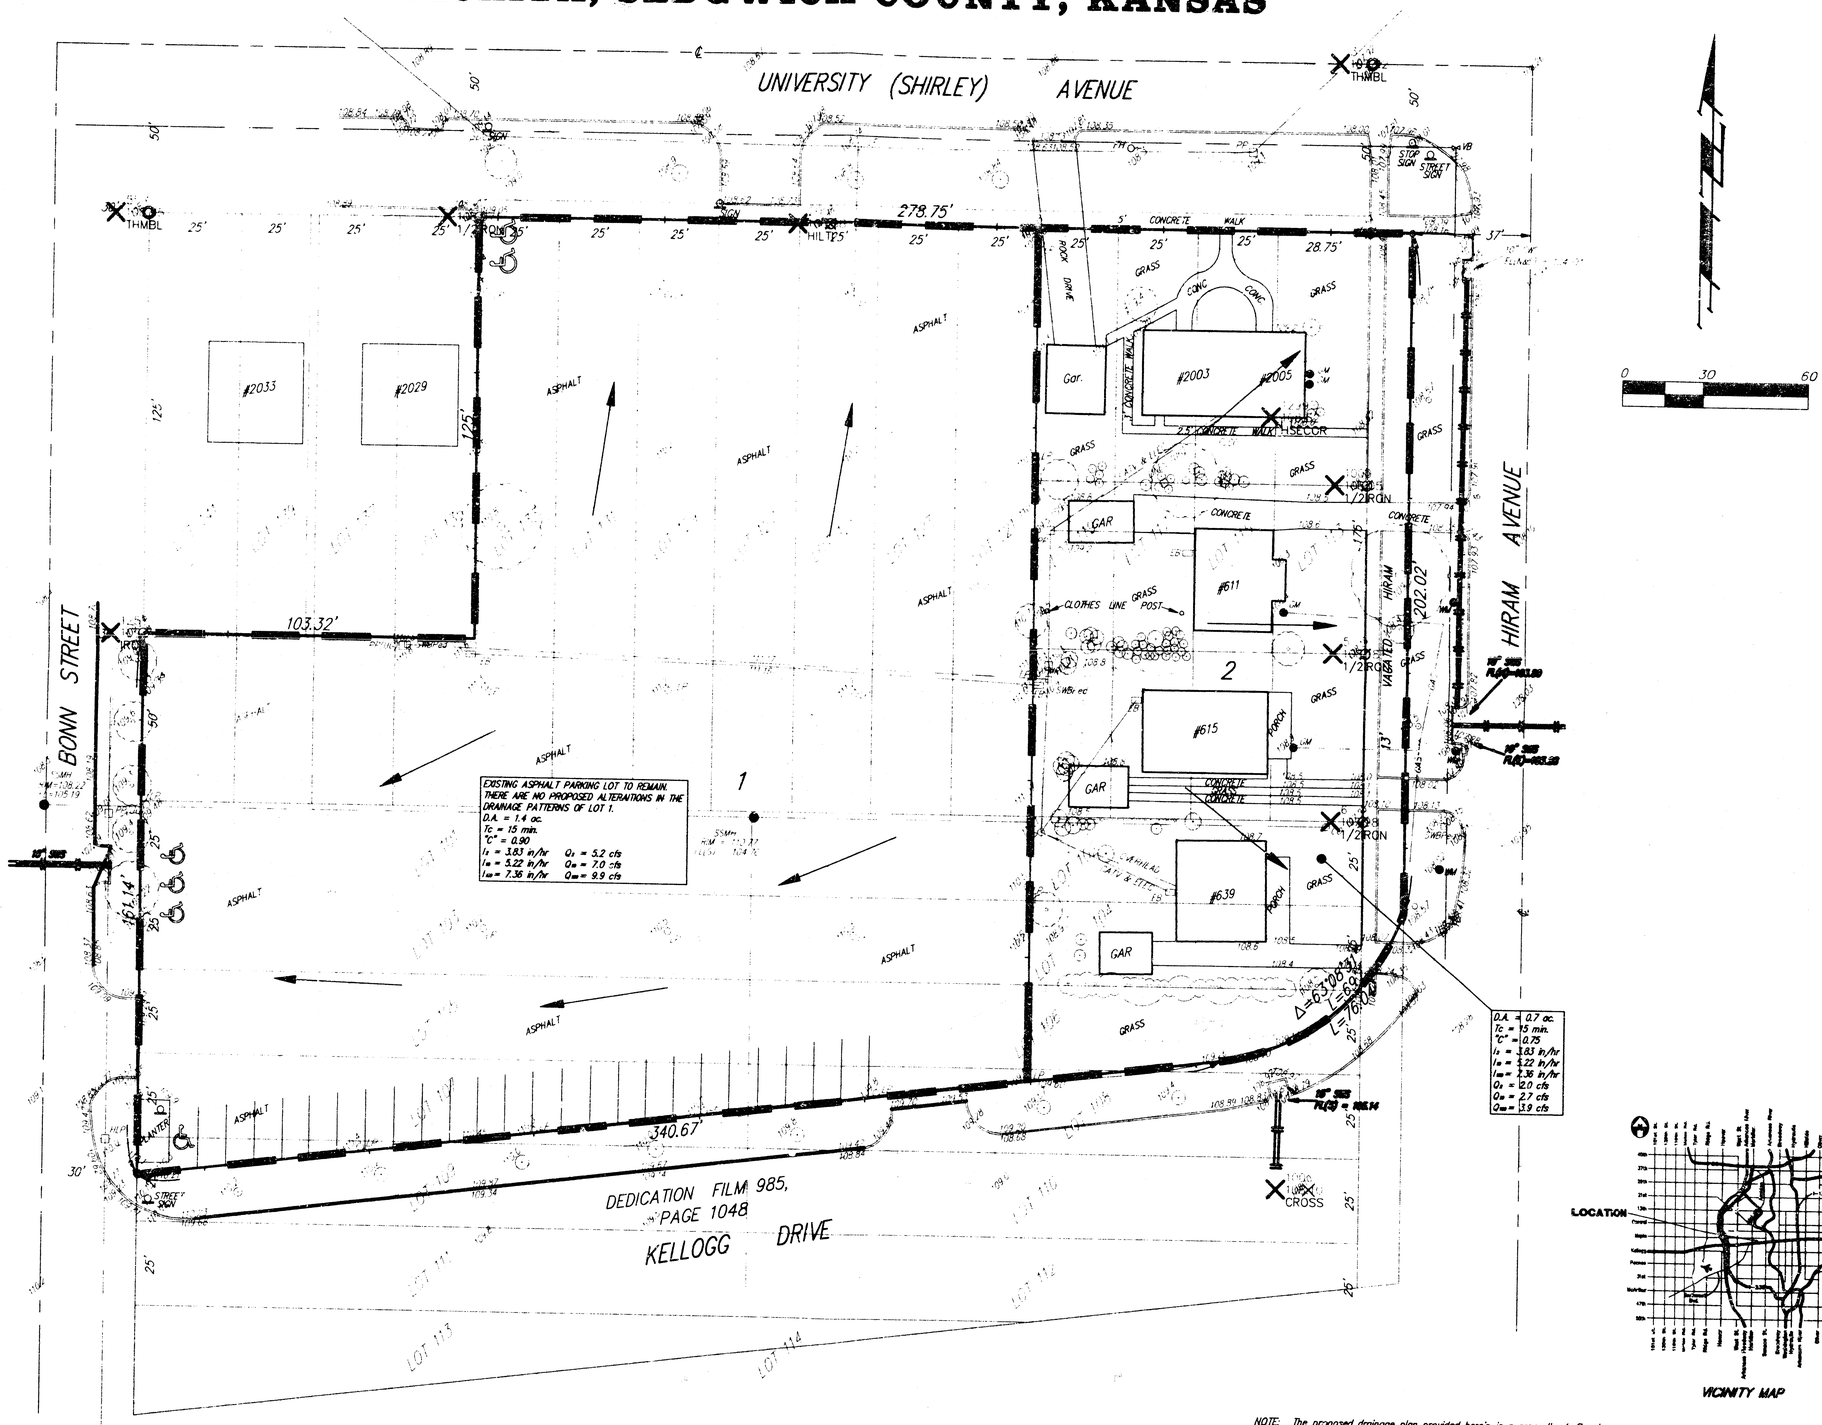

VICINITY MAP

NOTE: The proposed drainage plan provided herein is a generally defined plan to follow for design. It is recognized and assumed that upon the final design of street and storm sewer improvements within this plat that the designer will modify or alter the general drainage plan as necessary in order to implement the installation of the improvements to obtain the most economical design and construction possible.

March 23, 1998

BAUGHMAN COMPANY P.A.
ENGINEERING, SURVEYING, & PLANNING
(316)-262-7271 • 315 ELLIS • WICHITA, KANSAS 67211

F:\HYDRO\DRPLAN\FRNDS2.DWG/sad-big