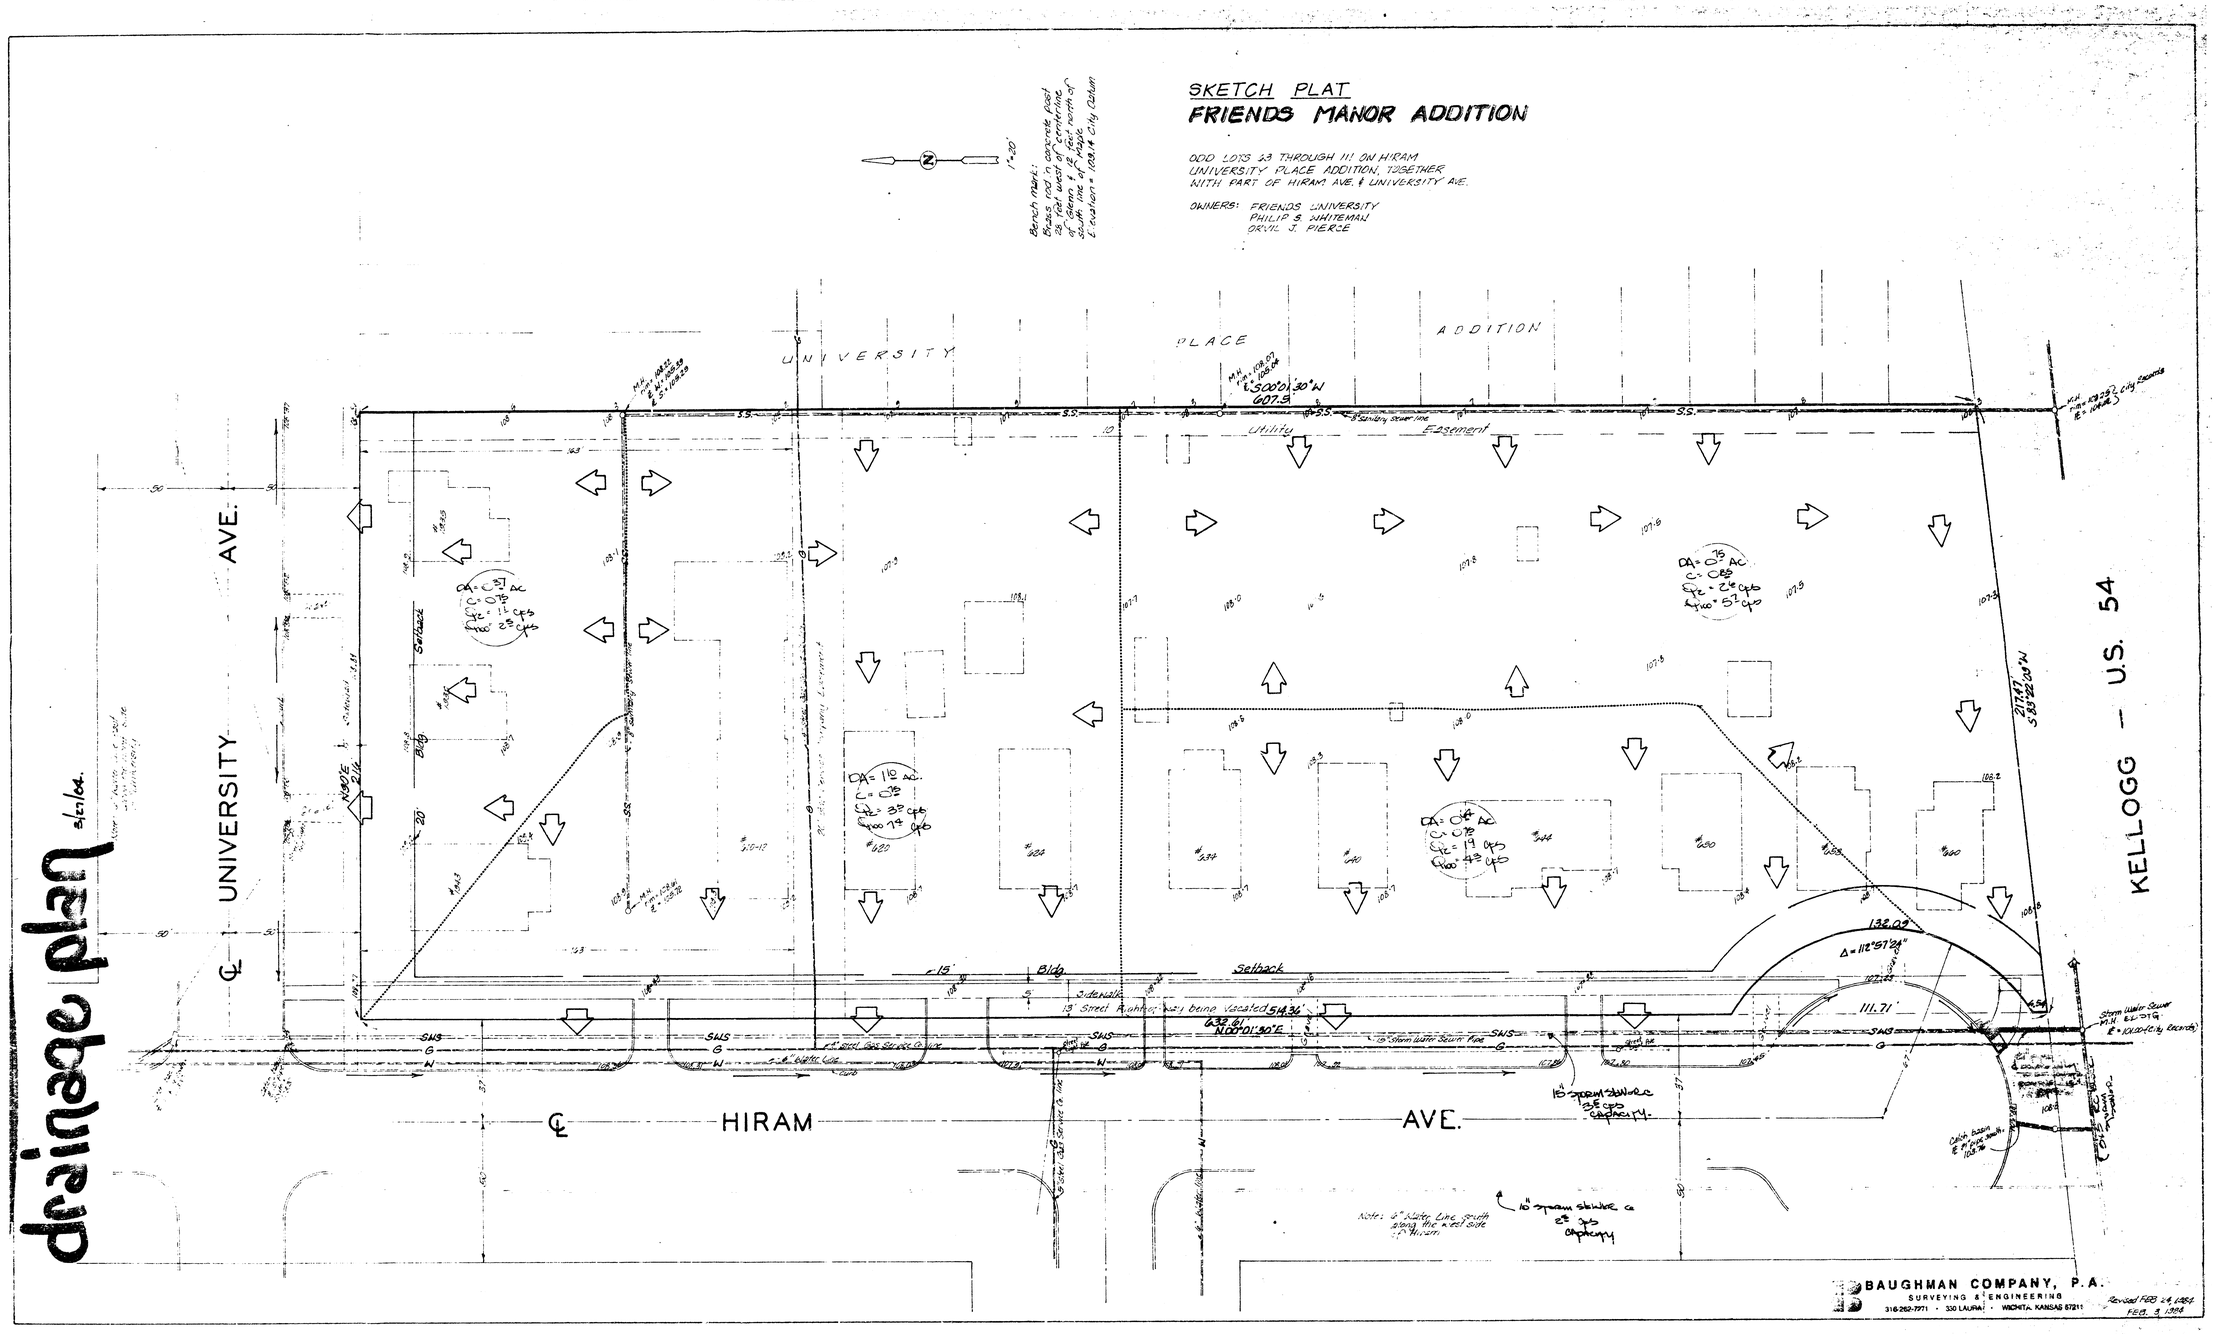FRIENDS MANOR ADDITION
(Drainage)