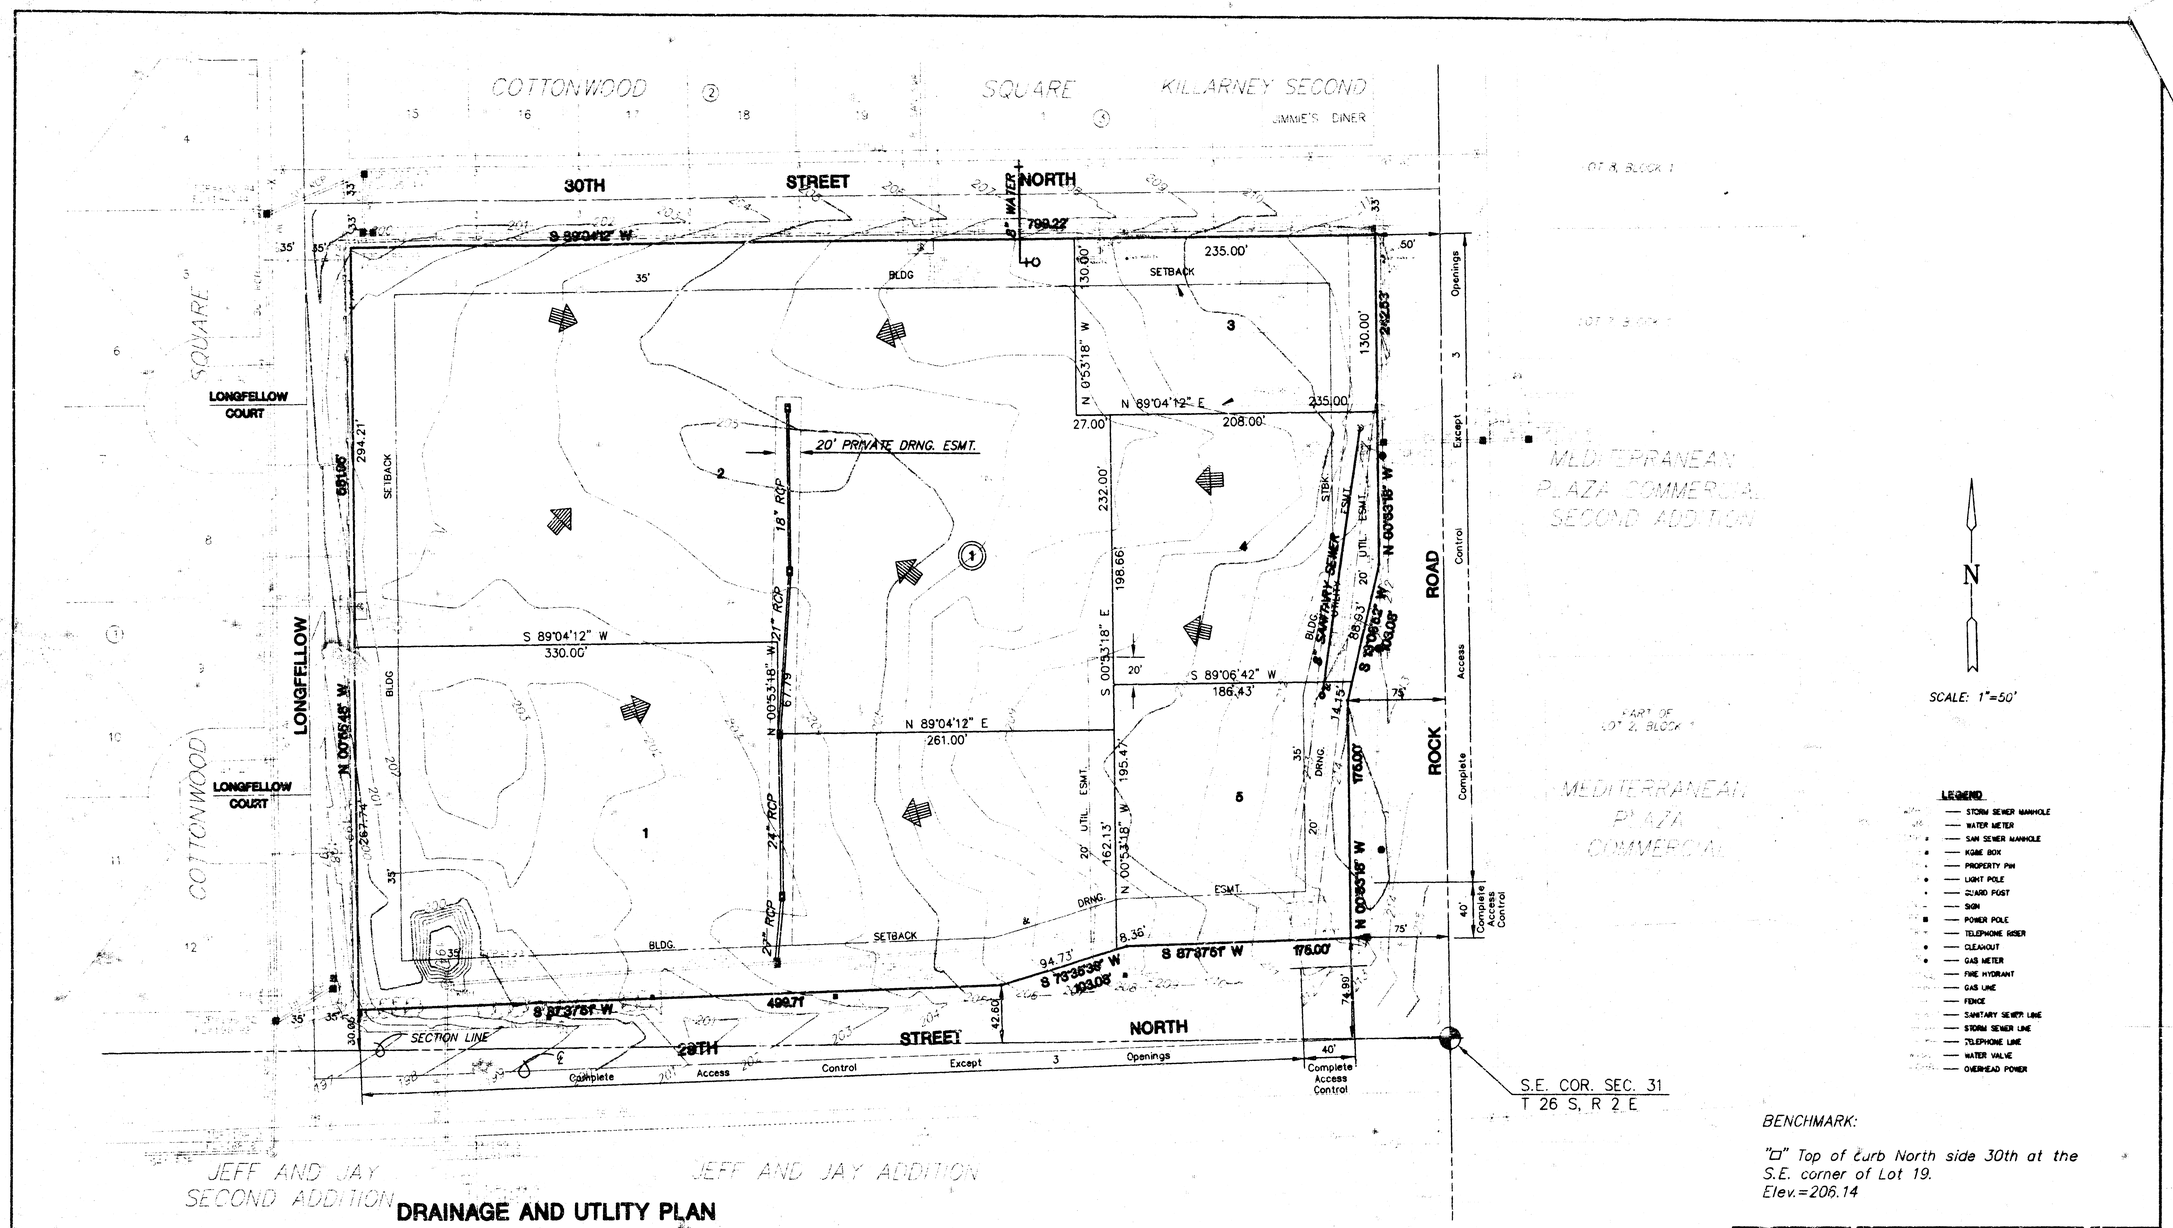

BENCHMARK:

"□" Top of curb North side 30th at the S.E. corner of Lot 19.
Elev.=206.14

DRAINAGE AND UTLITY PLAN

NORTHROCK CROSSING

OWNERS: NRP DEVELOPMENT CO.,
A KANSAS GENERAL PARTNERSHIP
P.O. BOX 781861
WICHITA, KANSAS 67278

AND

VENTURE SEVEN
DEVELOPMENT L.L.C.
150 N. MARKET
WICHITA, KANSAS 67202

AND

ALAN D. & JUDITH G. SCHIMMELS
MAX R. & PENELOPE A. MOSS
3055 N. ROCK ROAD
WICHITA, KANSAS 67226

NORTHROCK CROSSING

Design	KKL
Drawn by	
Checked by	
Date	7/20/94
job no.	

MID-KANSAS ENGINEERING CONSULTANTS INC.
3500 NORTH ROCK ROAD
BUILDING #800
WICHITA, KANSAS 67226 (316) 636-5566

Sheet 1 of 1