Phillips SE

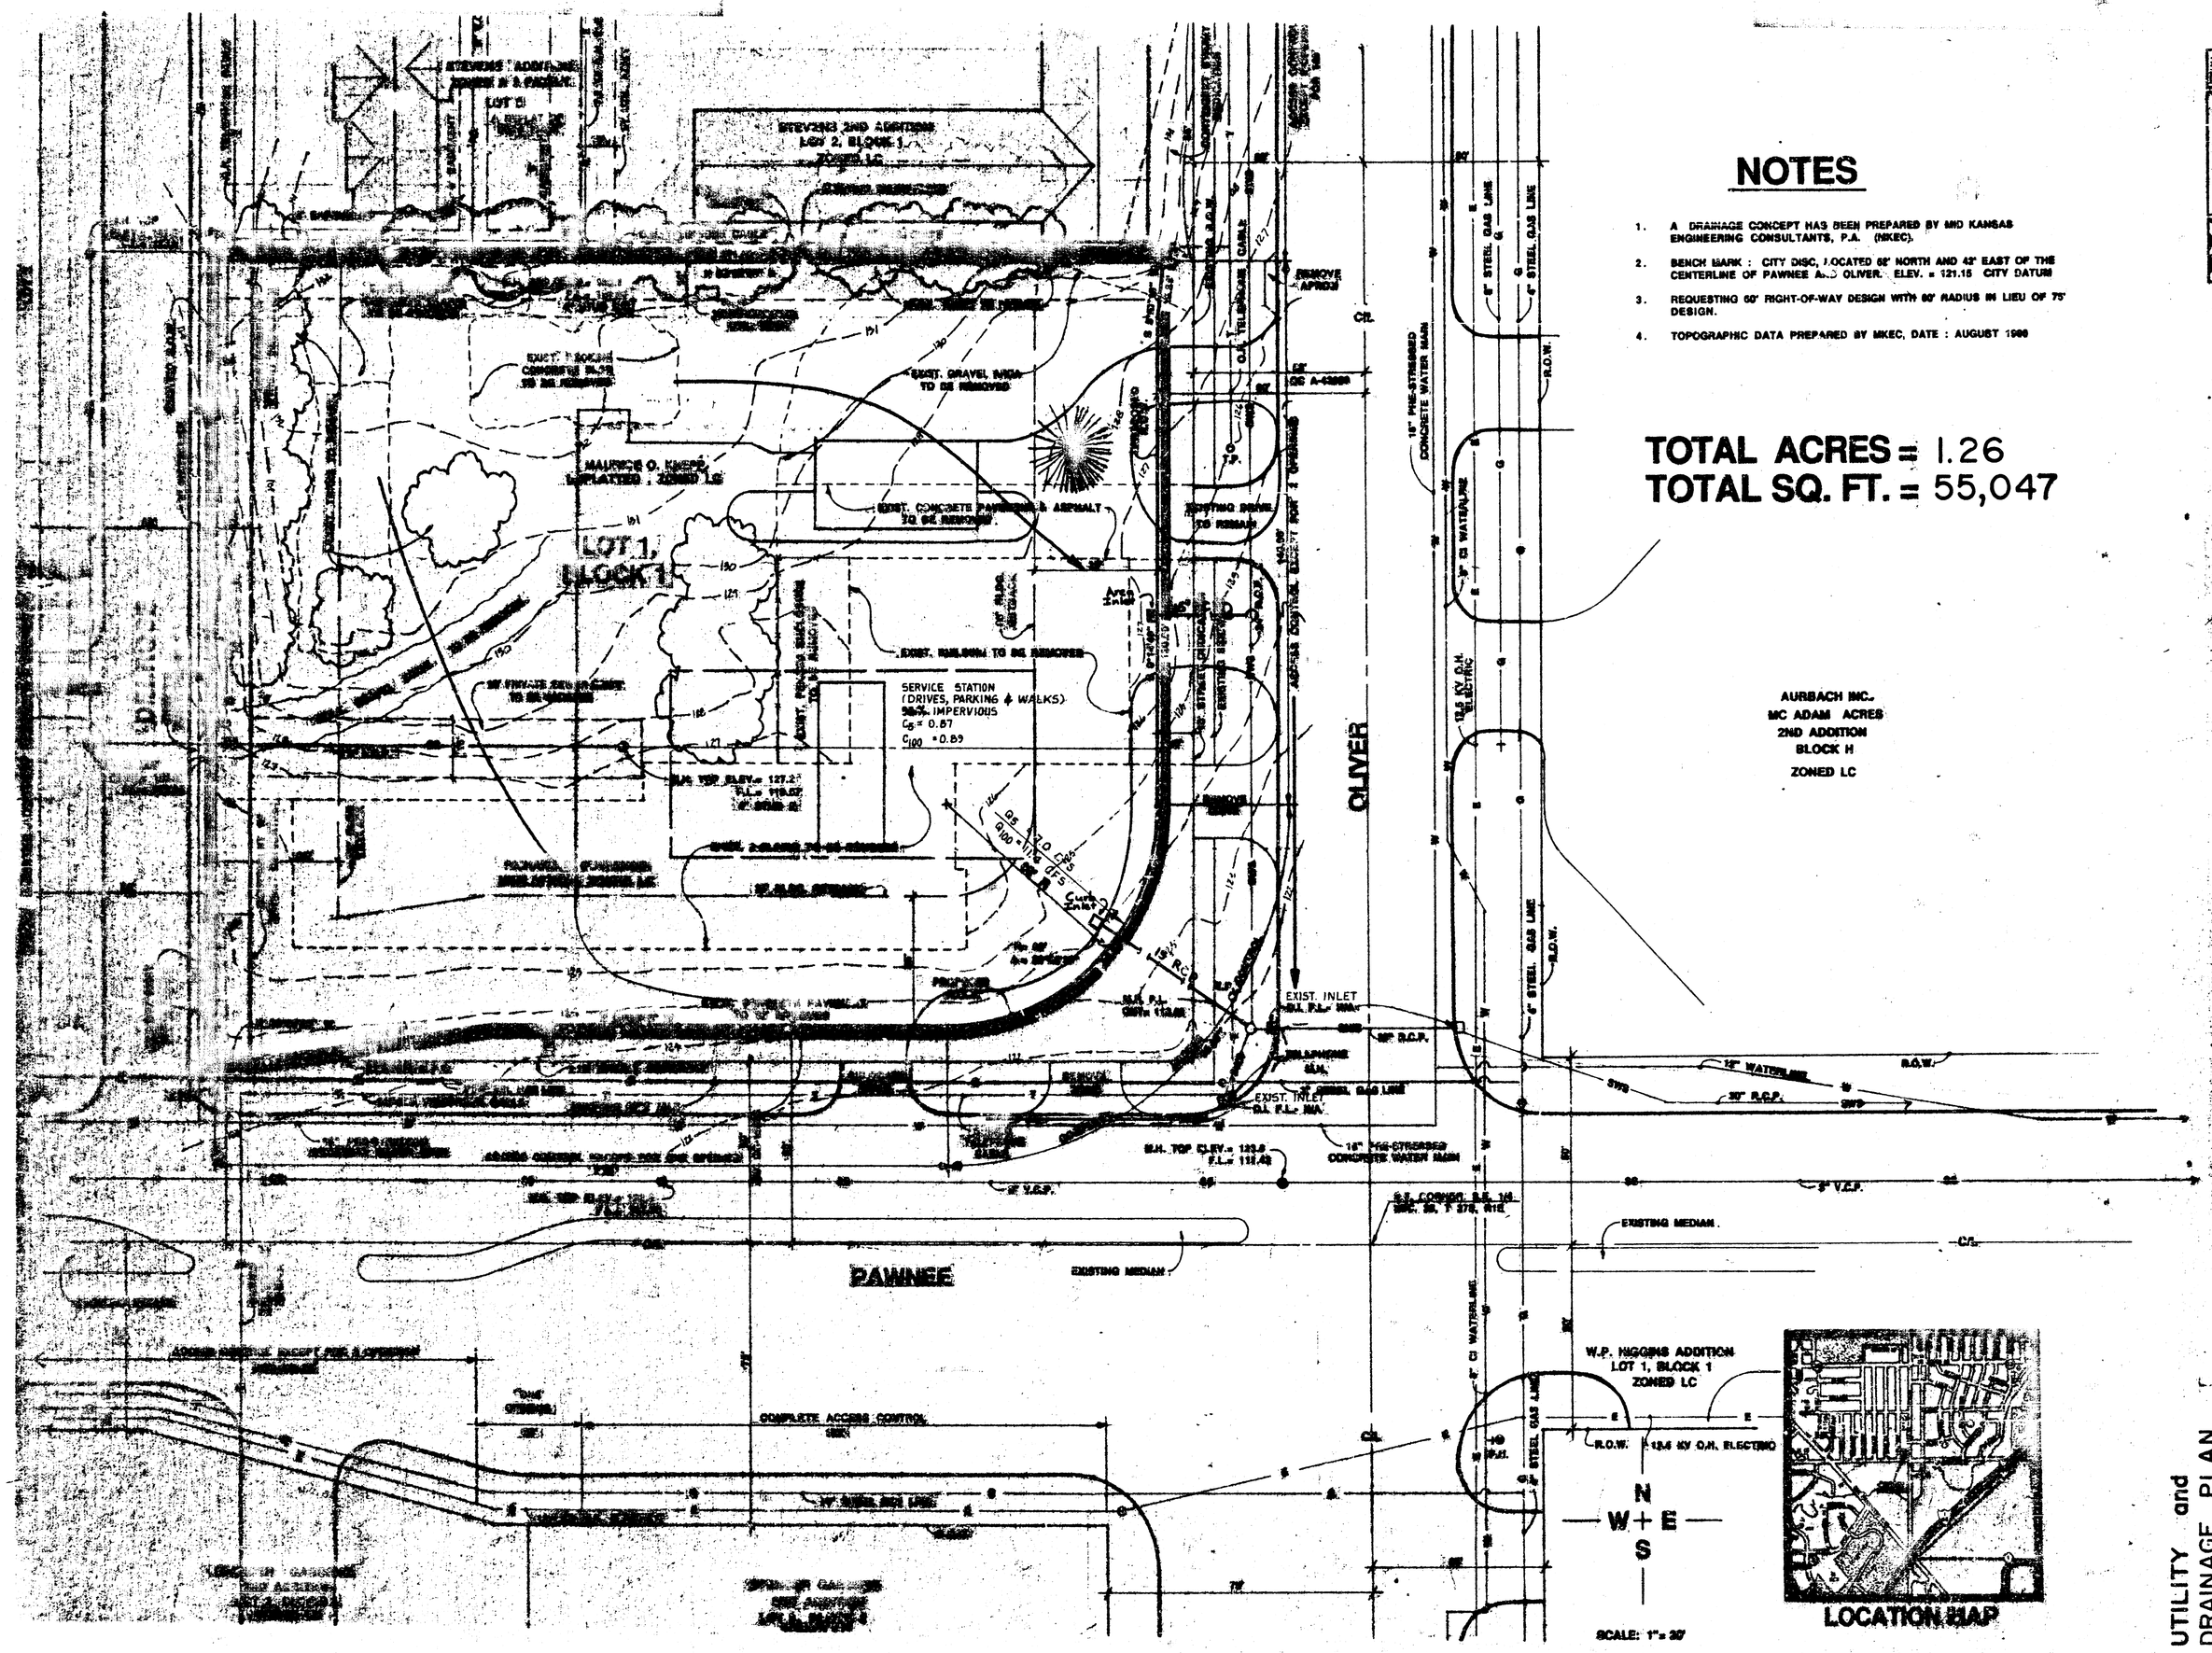

NOTES

1. A DRAINAGE CONCEPT HAS BEEN PREPARED BY MID KANSAS ENGINEERING CONSULTANTS, P.A. (MKEC).
2. BENCH MARK : CITY DISC, LOCATED 68' NORTH AND 43' EAST OF THE CENTERLINE OF PAWNEE & OLIVER. ELEV. = 121.15 CITY DATUM
3. REQUESTING 60' RIGHT-OF-WAY DESIGN WITH 60' RADIUS IN LIEU OF 75' DESIGN.
4. TOPOGRAPHIC DATA PREPARED BY MKEC, DATE : AUGUST 1990

TOTAL ACRES = 1.26
TOTAL SQ. FT. = 55,047

AURBACH INC.
MC ADAM ACRES
2ND ADDITION
BLOCK H
ZONED LC

UTILITY and DRAINAGE PLAN

PHILLIPS SOUTHEAST

BILL G. YUNG DESIGN

Project