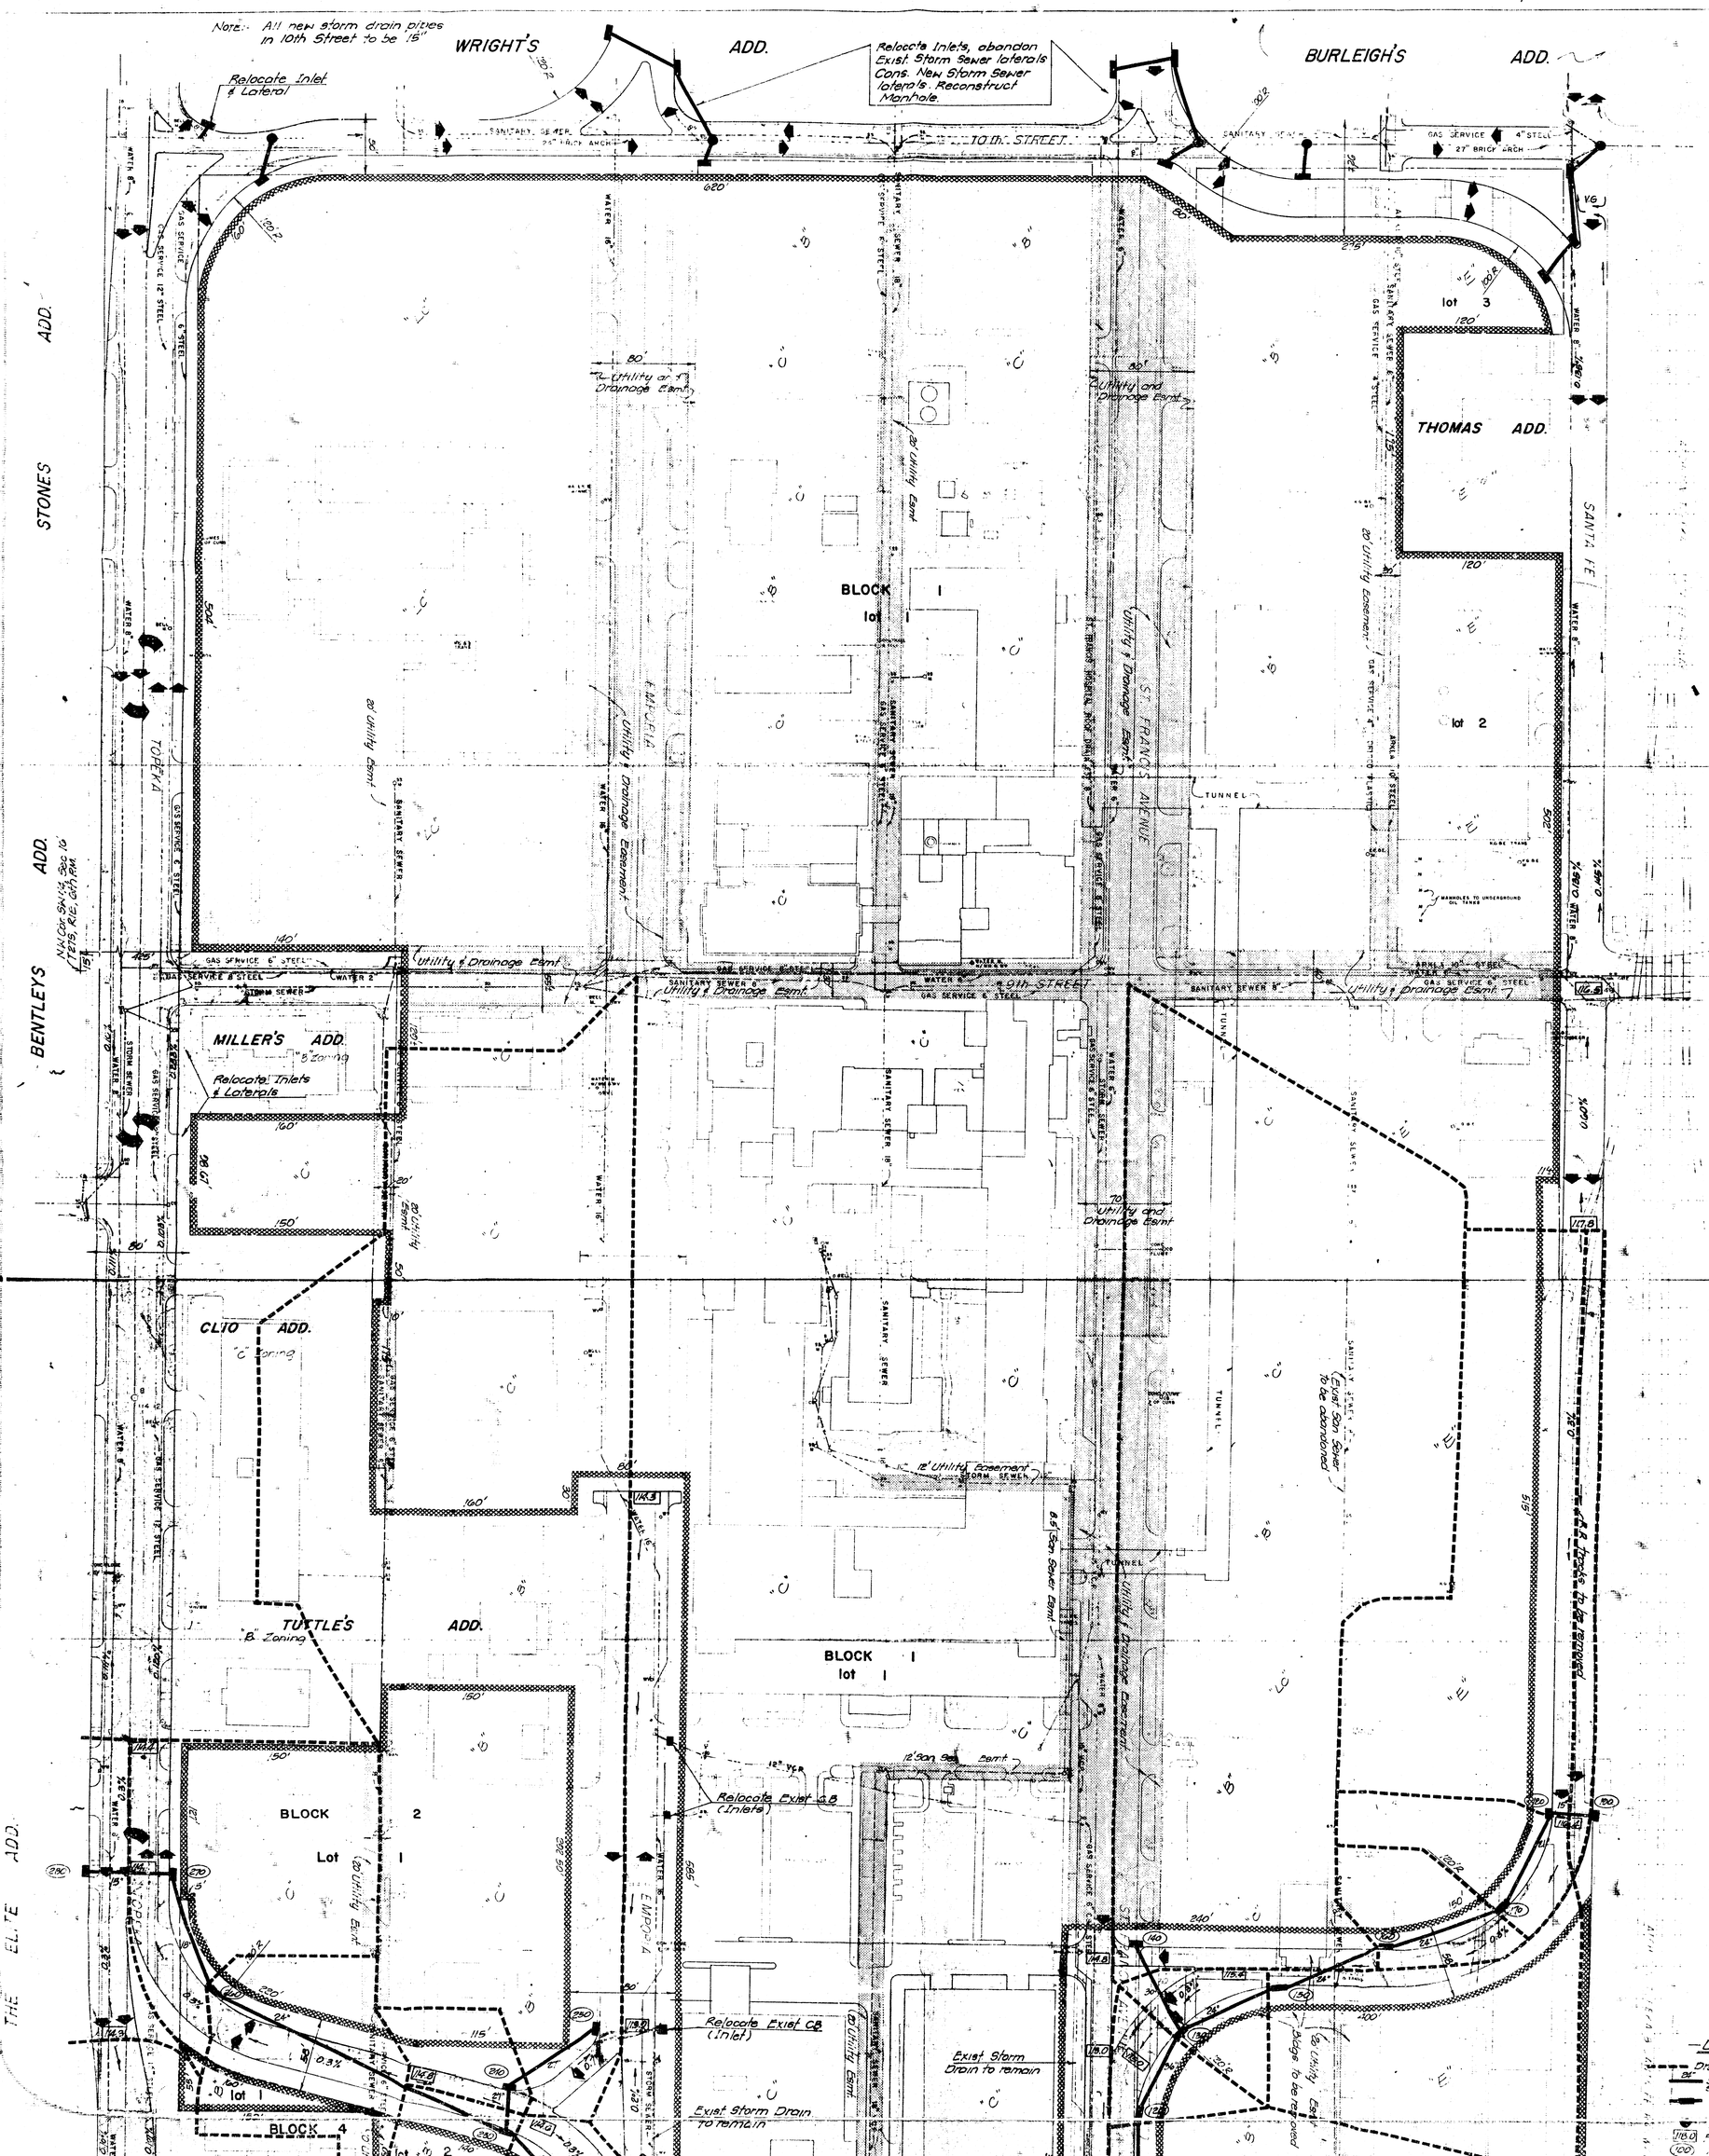
Note:- All new storm drain pipes in 10th Street to be 15"
WRIGHT'S ADD.
BURLEIGH'S ADD.
Relocate Inlets, abandon Exist. Storm Sewer laterals Cons. New Storm Sewer laterals. Reconstruct Manhole.
Relocate Inlet & Lateral
10th STREET
9th STREET
THOMAS ADD.
SANTA FE
TOPEKA
BENTLEYS
STONES ADD.
MILLER'S ADD.
Relocate Inlets & Laterals
CLIO ADD.
TUTTLE'S ADD.
BLOCK 1 lot 1
BLOCK 2 Lot 1
BLOCK 4
lot 1
lot 2
lot 3
Relocate Exist C.B. (Inlets)
Relocate Exist C.B. (Inlet)
Exist Storm Drain to remain
Exist Storm Drain to remain
Exist San Sewer to be abandoned
Bridge to be removed
Bridge to be removed
TUNNEL
ST. FRANCIS AVENUE
EMPORIA
THE ELITE ADD.
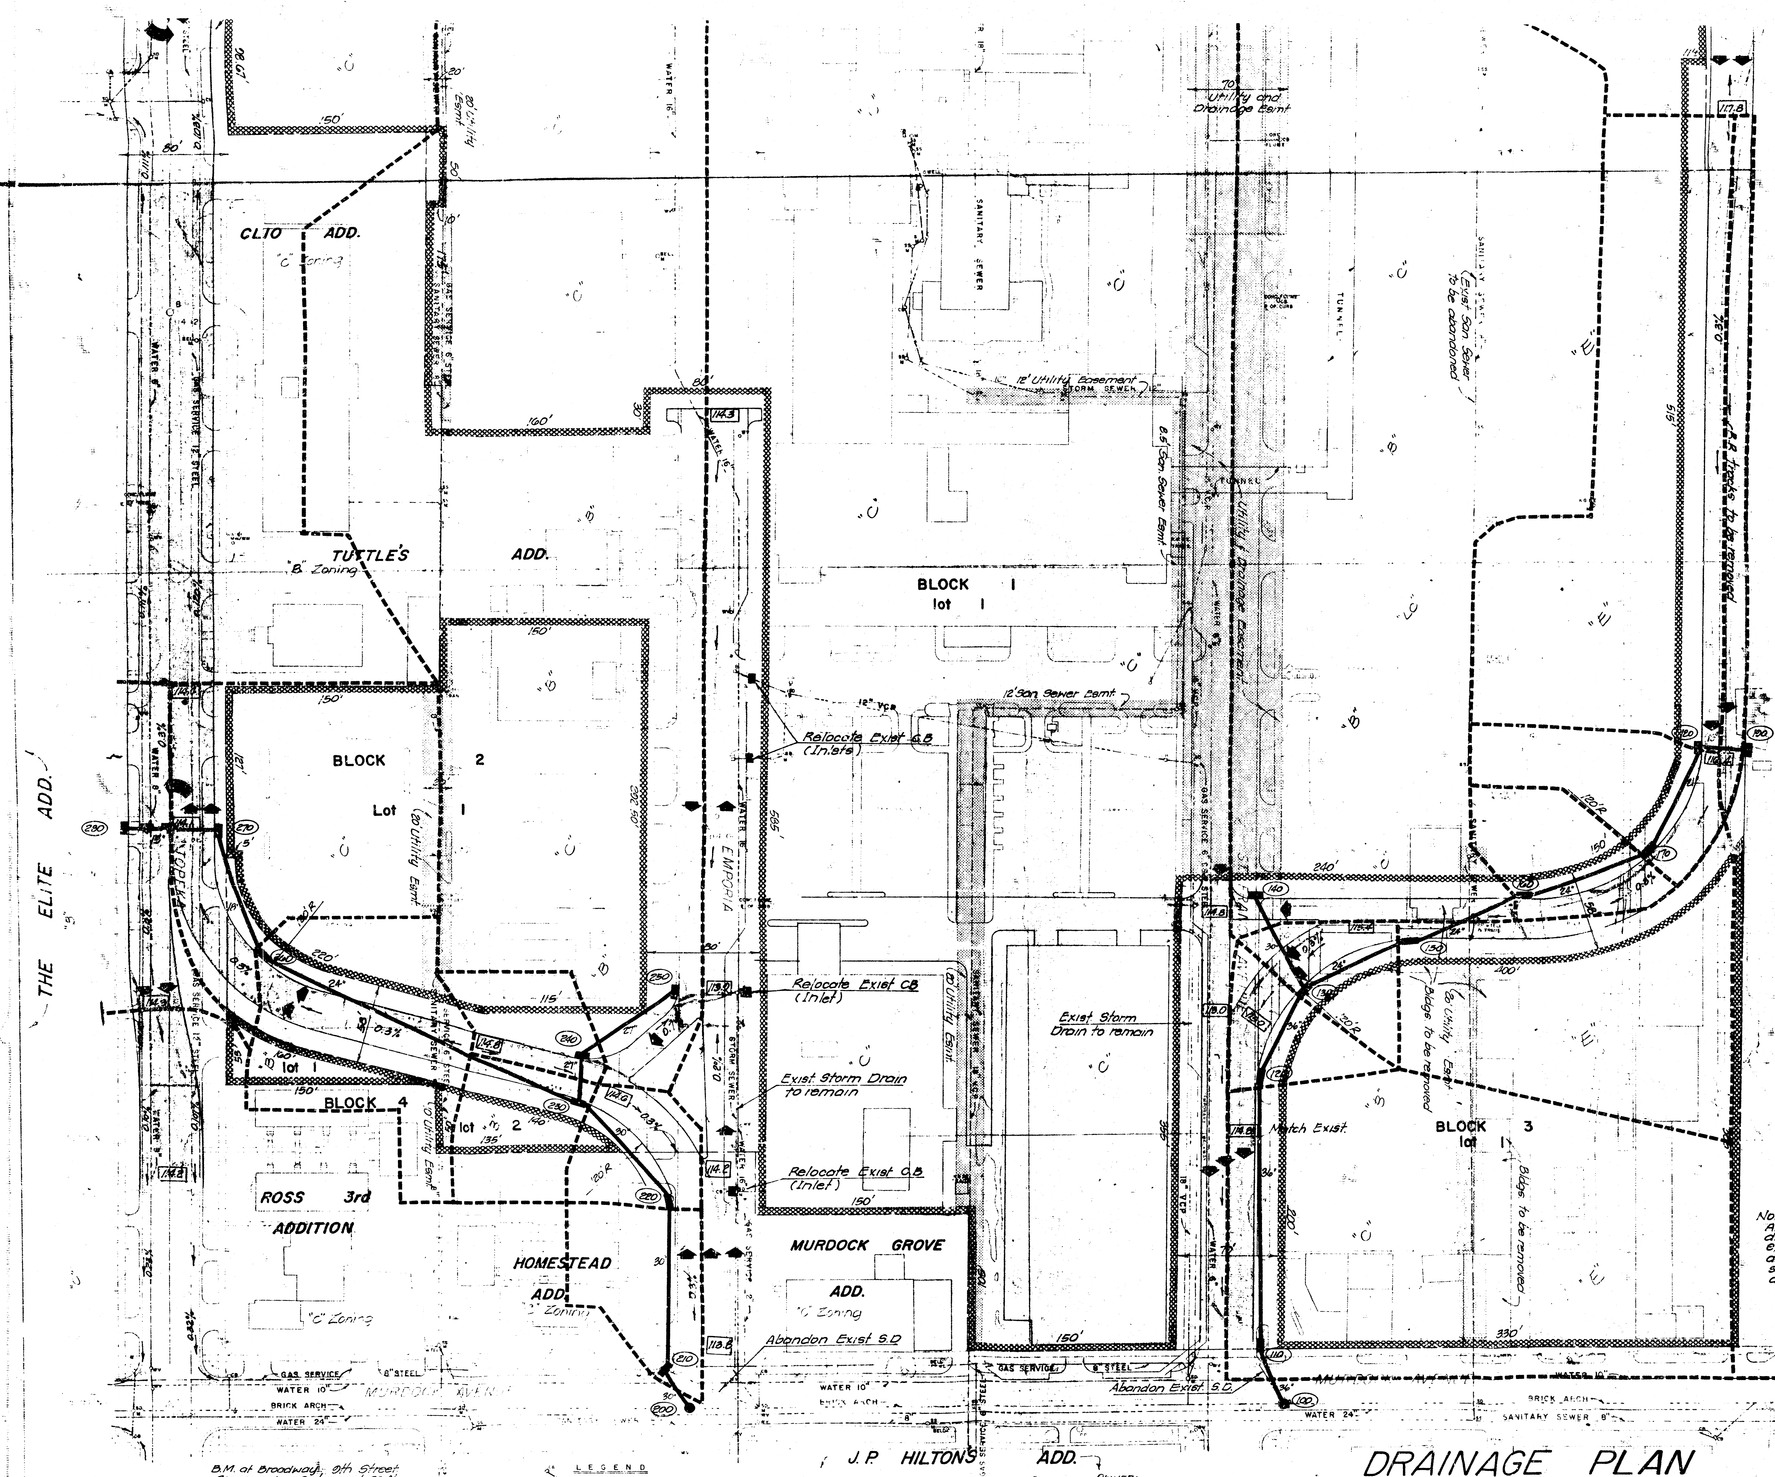
ST. FRANCIS REGIONAL MEDICAL CENTER
2ND ADDITION
(Drainage)