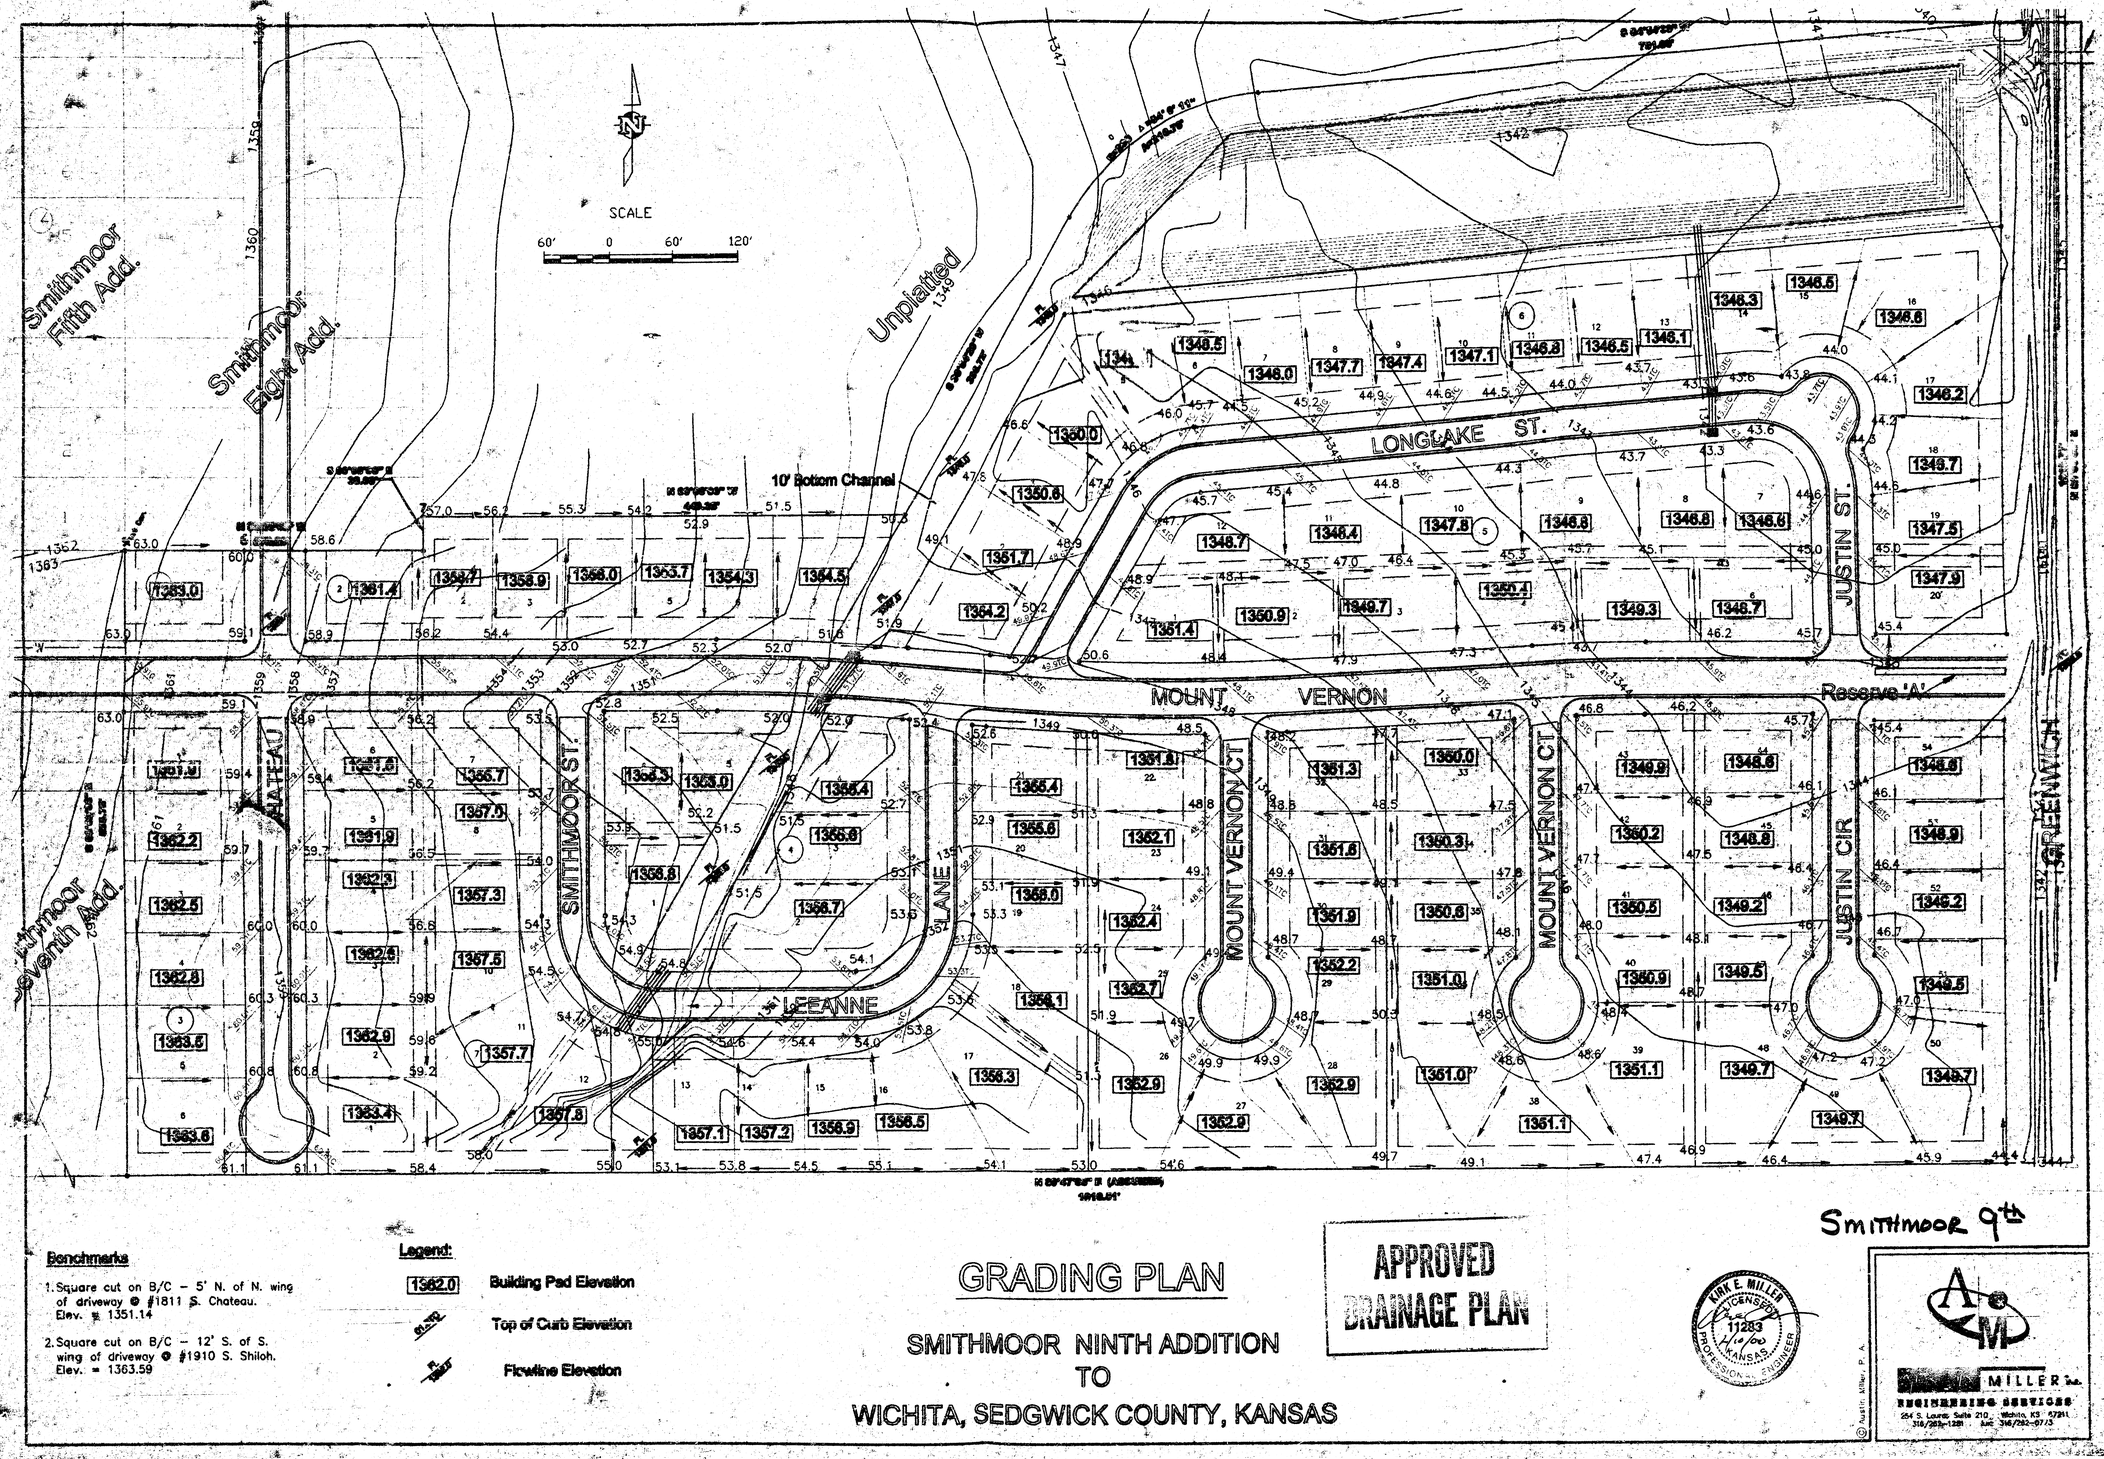

Benchmarks

1. Square cut on B/C – 5' N. of N. wing of driveway @ #1811 S. Chateau. Elev. = 1351.14
2. Square cut on B/C – 12' S. of S. wing of driveway @ #1910 S. Shiloh. Elev. = 1363.59

Legend:

- 1562.0 — Building Pad Elevation
- TC/C — Top of Curb Elevation
- FL/C — Flowline Elevation

GRADING PLAN

SMITHMOOR NINTH ADDITION
TO
WICHITA, SEDGWICK COUNTY, KANSAS

APPROVED
DRAINAGE PLAN

KIRK E. MILLER
LICENSED
11233
PROFESSIONAL ENGINEER
KANSAS

Smithmoor 9th

MILLER Inc.
ENGINEERING SERVICES
254 S. Laura Suite 210 Wichita, KS 67211
316/265-1281 fax 316/262-0713

© Austin Miller, P.A.