
SUNRIDGE 2ND ADDITION

WICHITA, SEDGWICK COUNTY, KANSAS

N

1" = 100'

LOT GRADING PLAN

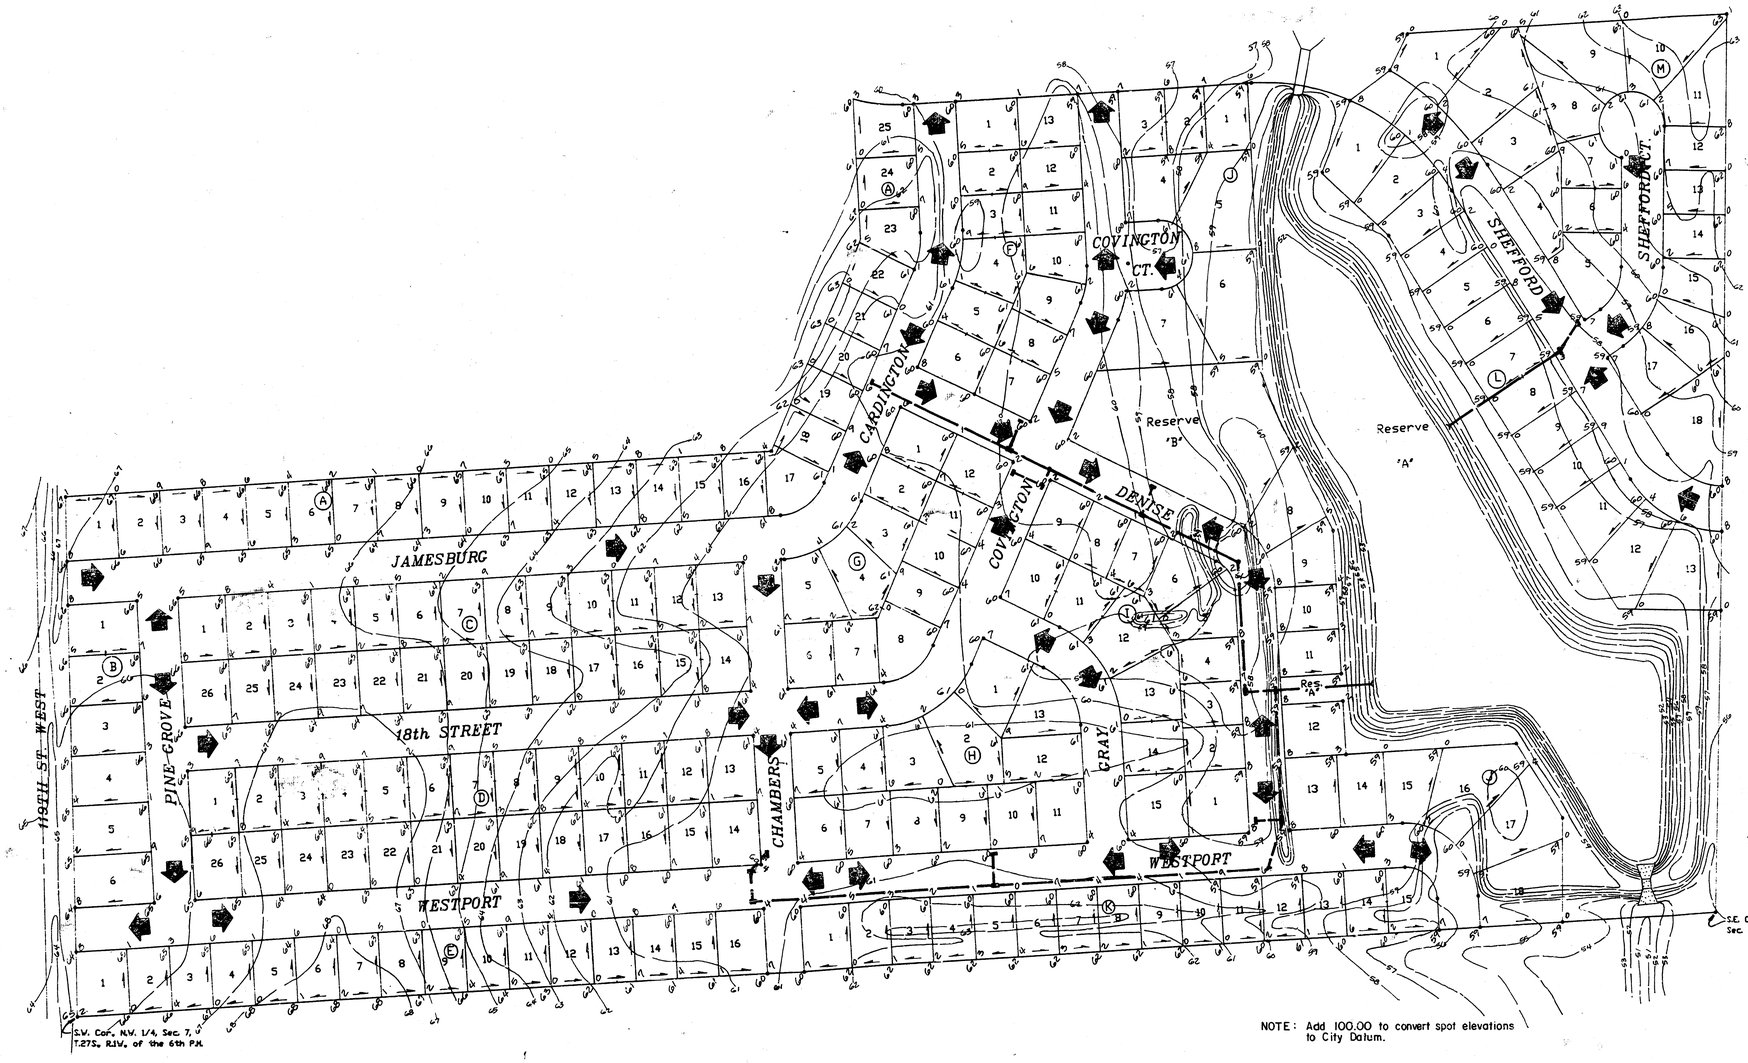

BENCHMARKS

1. R.R. Spike in utility pole, approx. 240' S. of NW Cor. Lot 1, Blk. "A". Elev. = 167.02 City Datum
2. "□" on E. end N. Hubguard of double RCBC near NW Cor. Lot 1, Blk. "L". Elev. = 160.21 City Datum
3. N. End West Headwall RCBC E. of Lot 18, Blk. "J". Elev. = 159.56 City Datum

NOTE: Add 100.00 to convert spot elevations to City Datum.

MOEHRING & ASSOCIATES
CONSULTING ENGINEERS
WICHITA


SUNRIDGE 2ND ADDITION

WICHITA, SEDGWICK COUNTY, KANSAS

LOT GRADING PLAN

N

1" = 100'

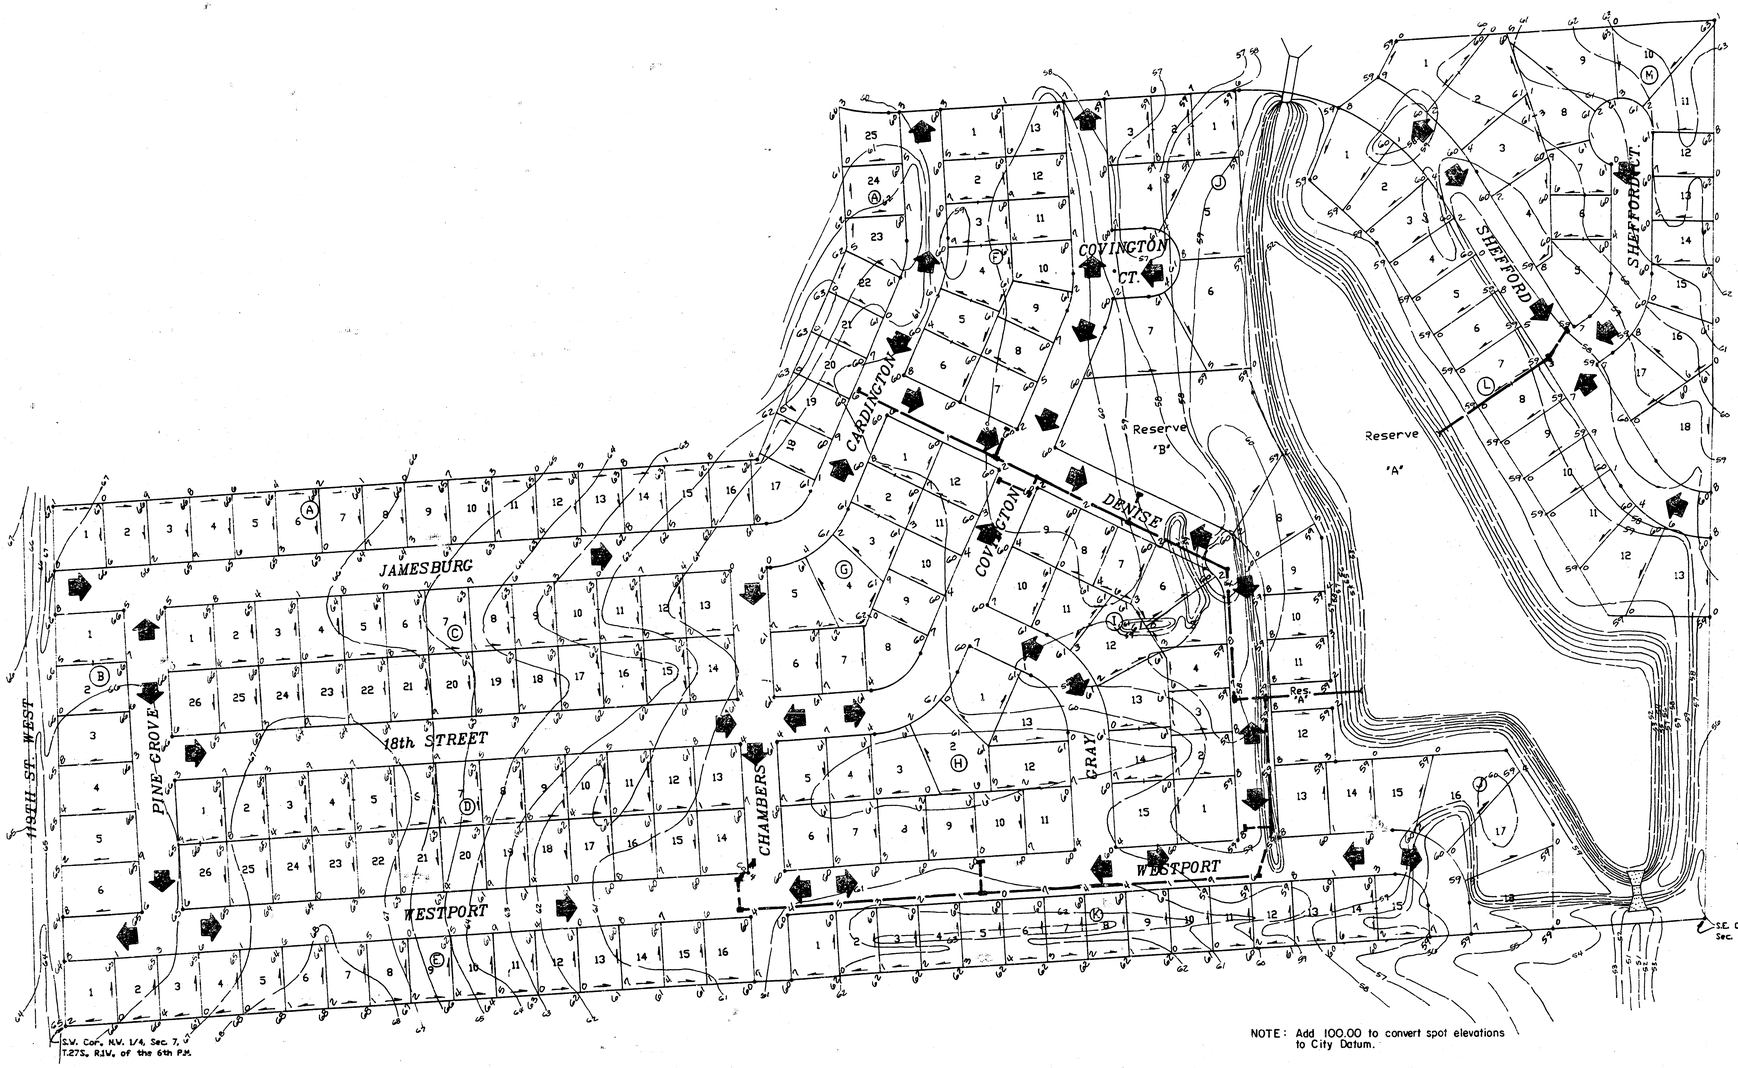

BENCHMARKS

1. R.R. Spike in utility pole approx. 240' S. of NW Cor. Lot 1, Blk. "A". Elev. = 167.02 City Datum
2. "□" on E. end N. Hubguard of double RCBC near NW Cor. Lot 1, Blk. "L". Elev. = 160.21 City Datum
3. N. End West Headwall RCBC E. of Lot 18, Blk. "J". Elev. = 159.56 City Datum

NOTE: Add 100.00 to convert spot elevations to City Datum.

MOEHRING & ASSOCIATES
CONSULTING ENGINEERS
WICHITA