DRAINAGE PLAN

VIA CHRISTI REGIONAL MEDICAL CENTER, INC.

TO WICHITA, SEDGWICK COUNTY, KANSAS

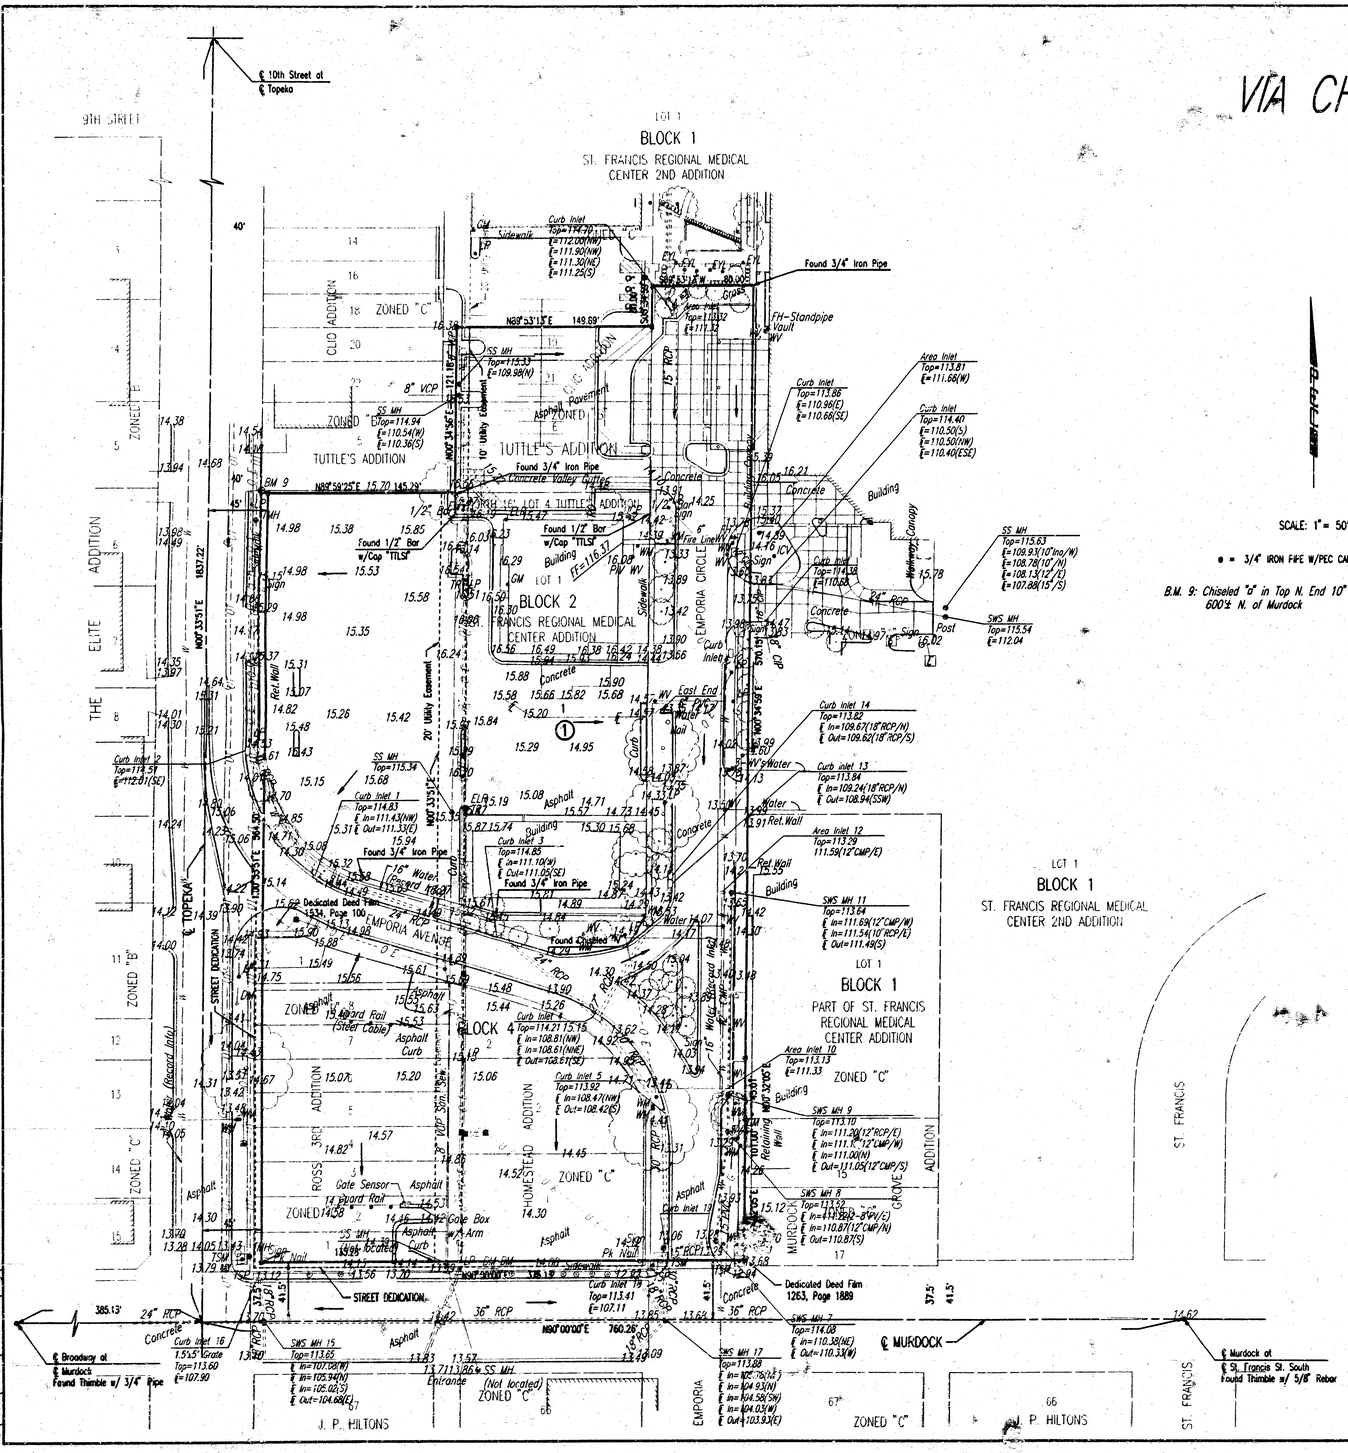

SCALE: 1" = 50'

● = 3/4" IRON PIPE W/PEC CAP UNLESS OTHERWISE NOTED

B.M. 9: Chiseled "o" in Top N. End 10" Concrete Curb at Back of Walk 600'± N. of Murdock

Elev.=114.84 City Datum

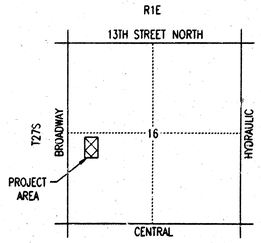

VICINITY MAP

ALL AREAS OF THE PLAT ARE DEVELOPED, THEREFORE THERE WILL BE NO INCREASE IN RUNOFF FROM EXISTING CONDITIONS. DRAINAGE FROM LOT 1, BLOCK 1 SHALL BE ROUTED TO TOPEKA OR MURDOCK VIA FLUMES, PRIVATE STORM SEWER SYSTEMS, DRIVES OR OTHER APPROVED DRAINAGE DEVICES.

STORM WATER FLOW DIRECTION

DSNR: KER OPER: KER SCALE: 1=50.00
Q:\1999\99427\Via Christi\dwg\DRAINAGE 11-10-1999 11:26:25 am